






Front Elevation (South)

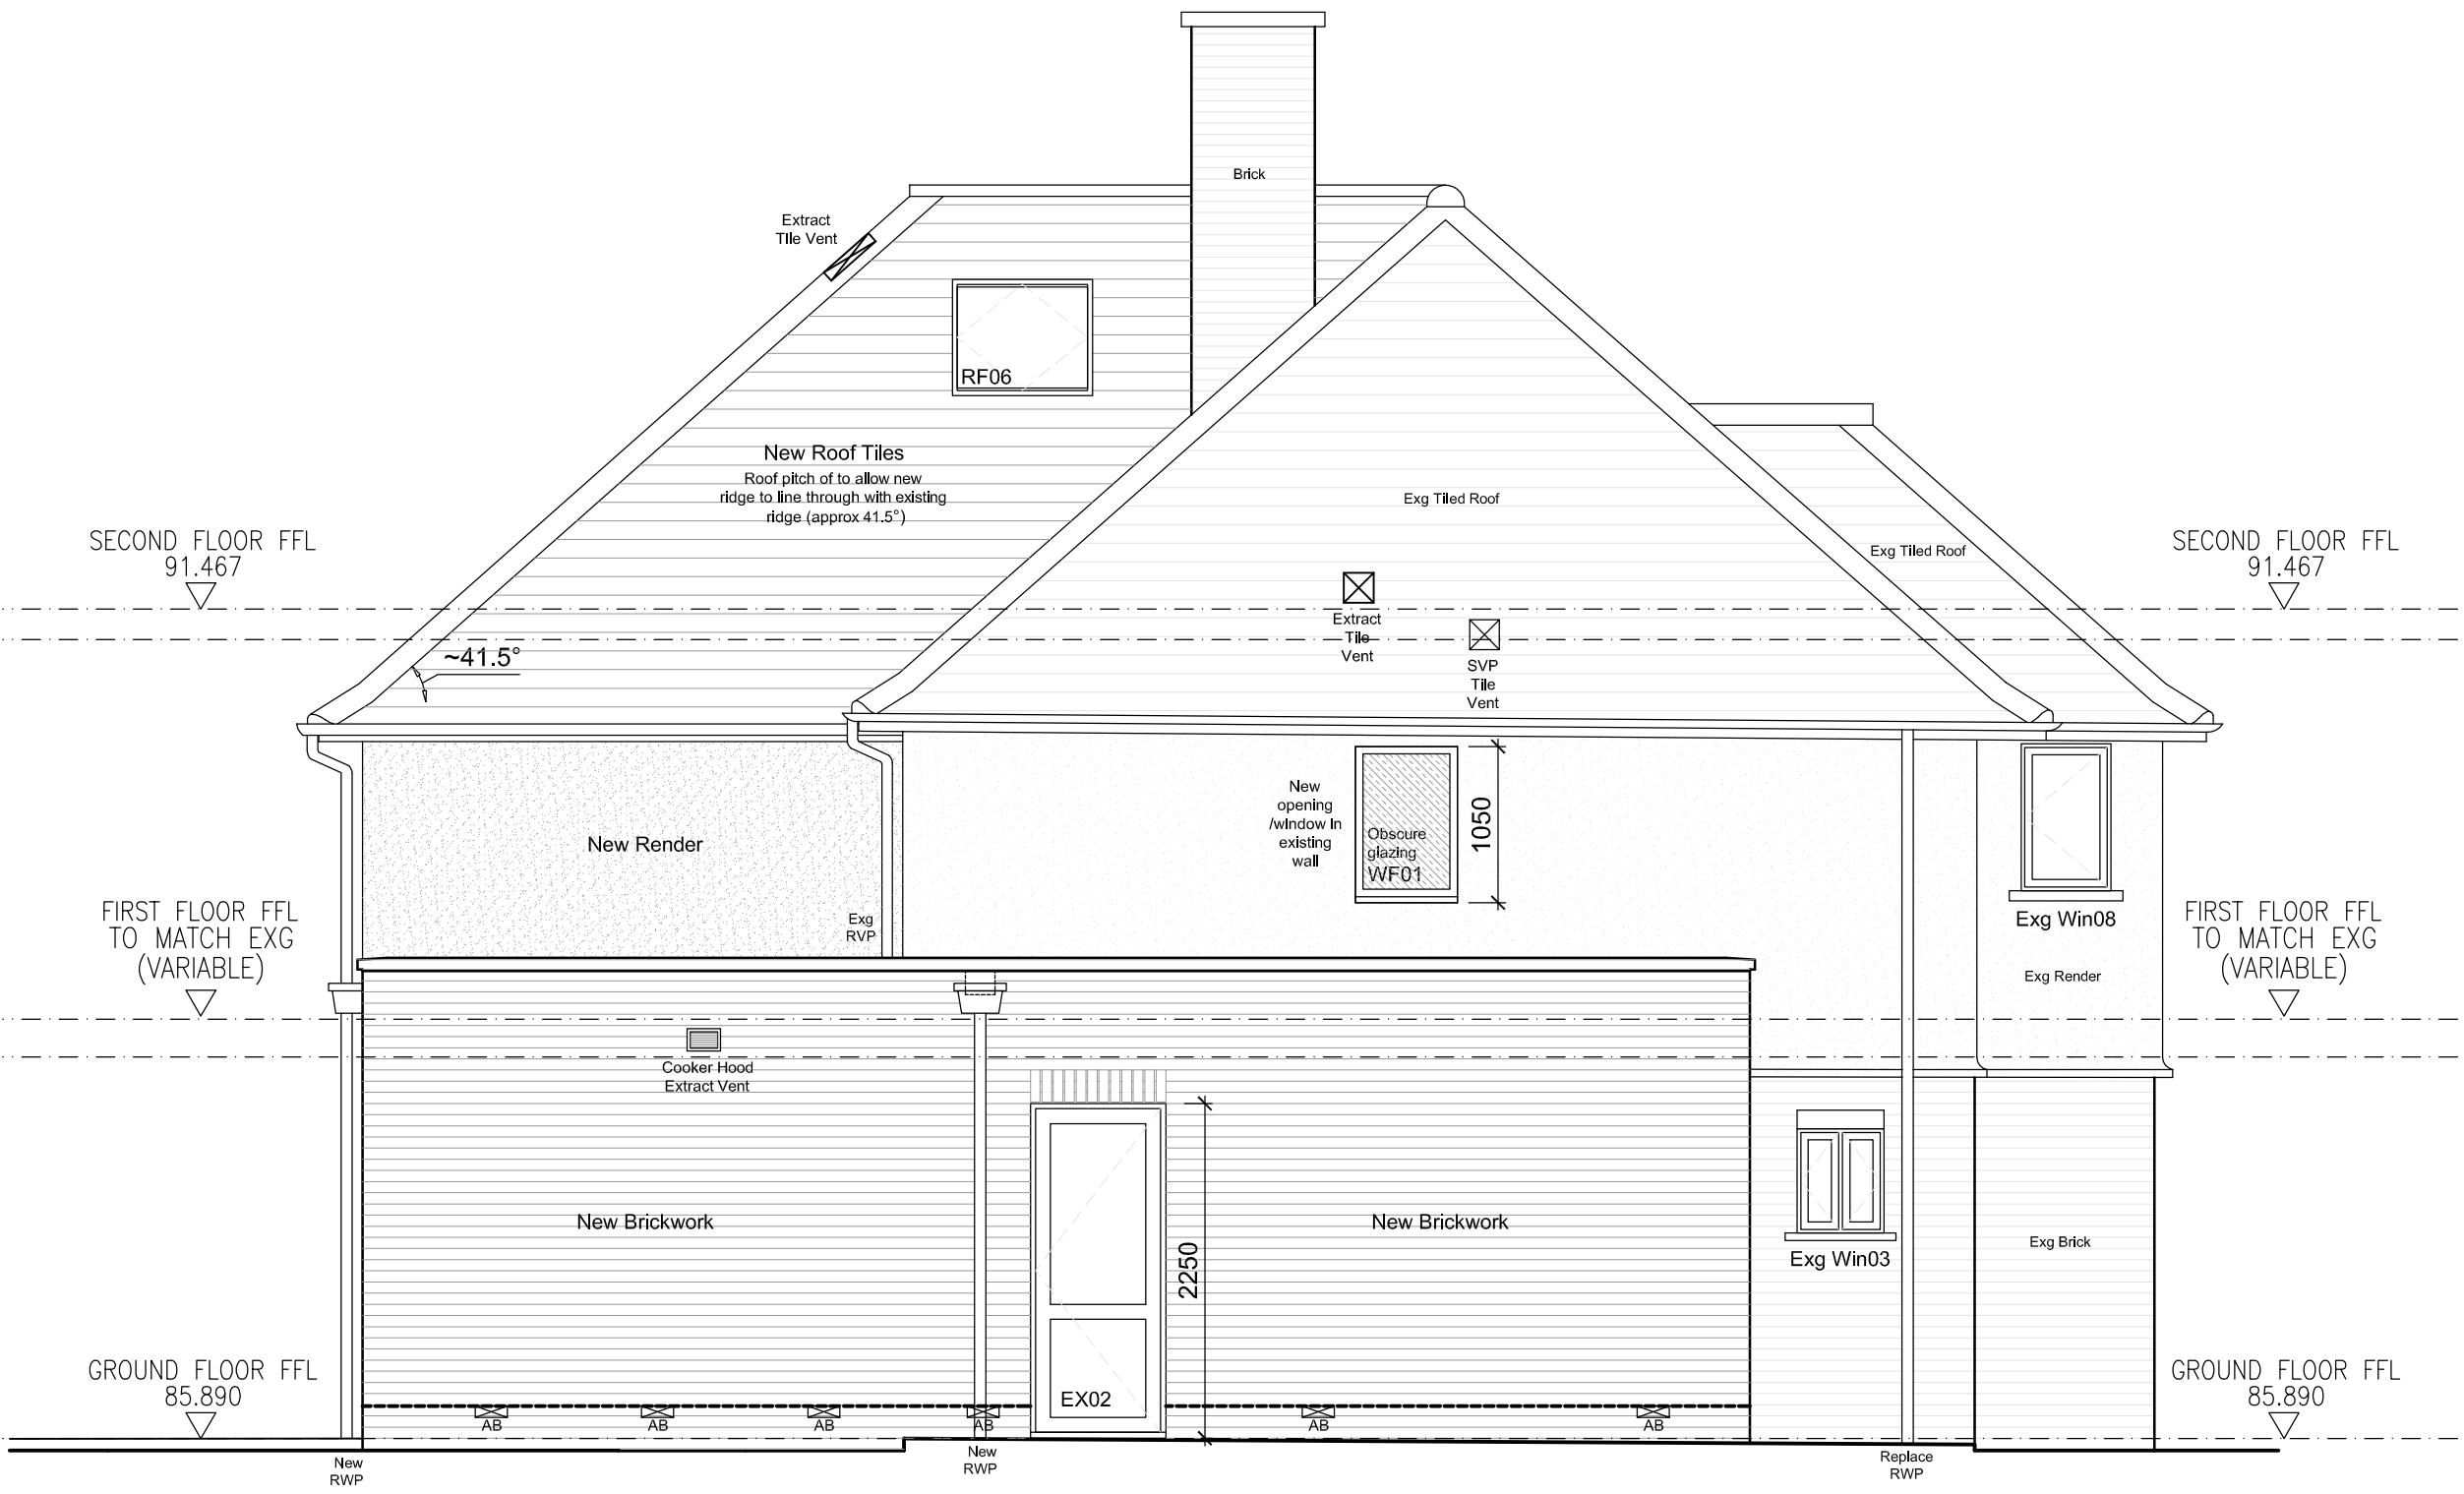

Side Elevation (East)

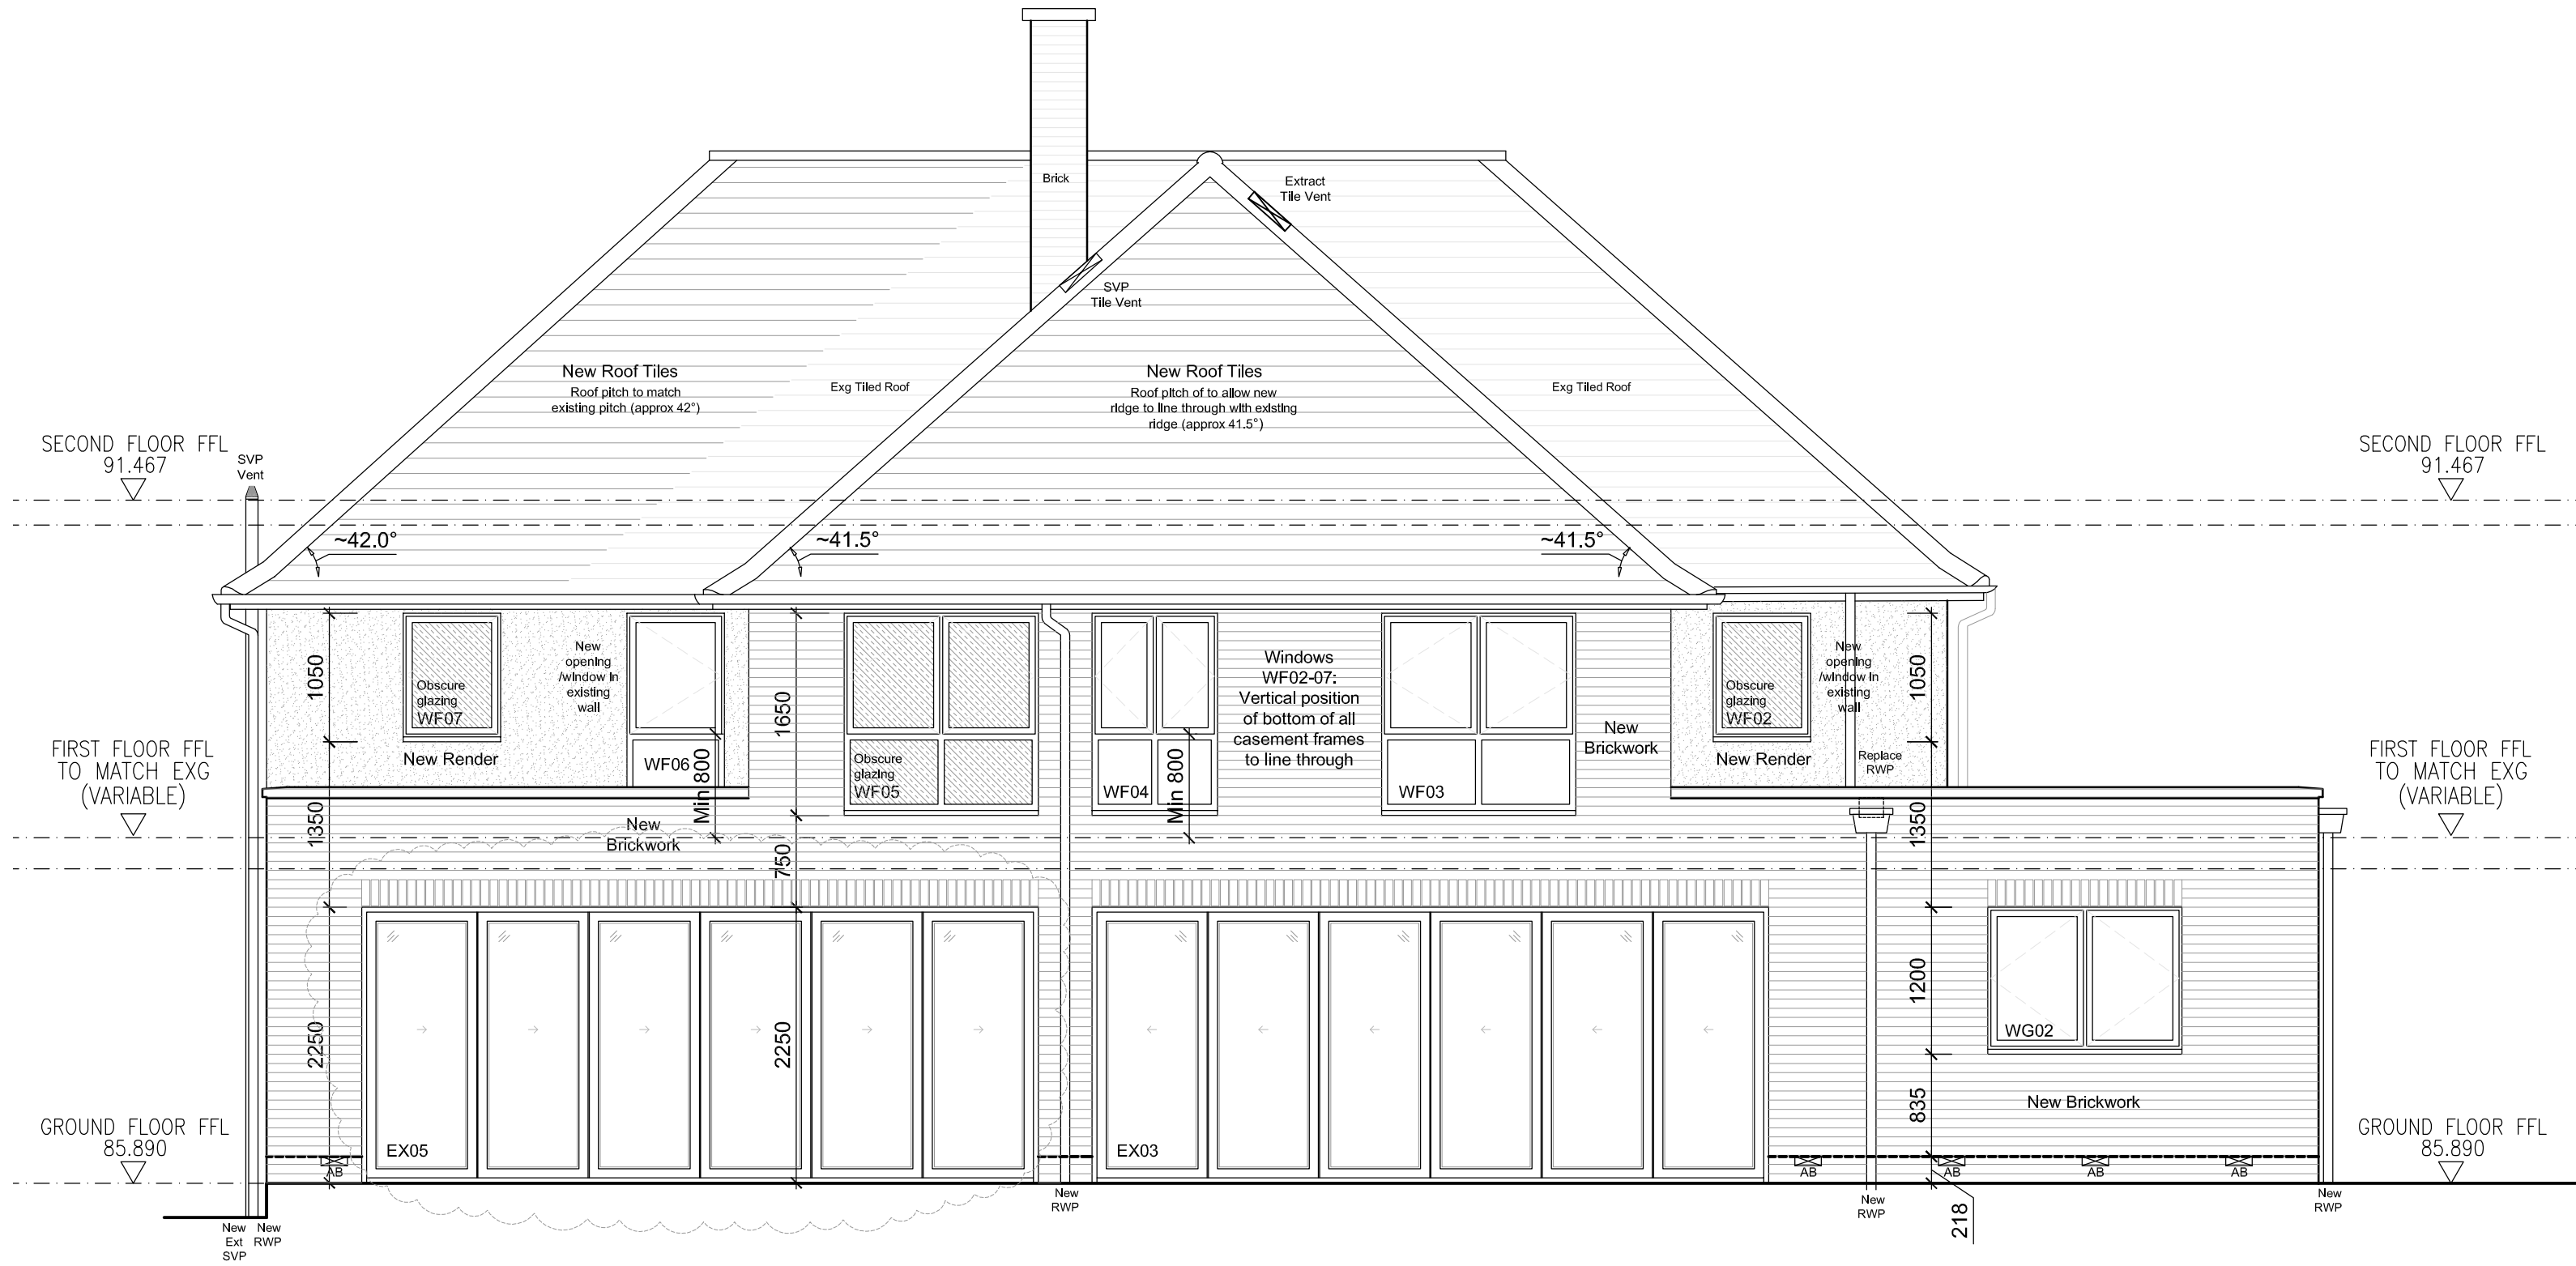

Rear Elevation (North)

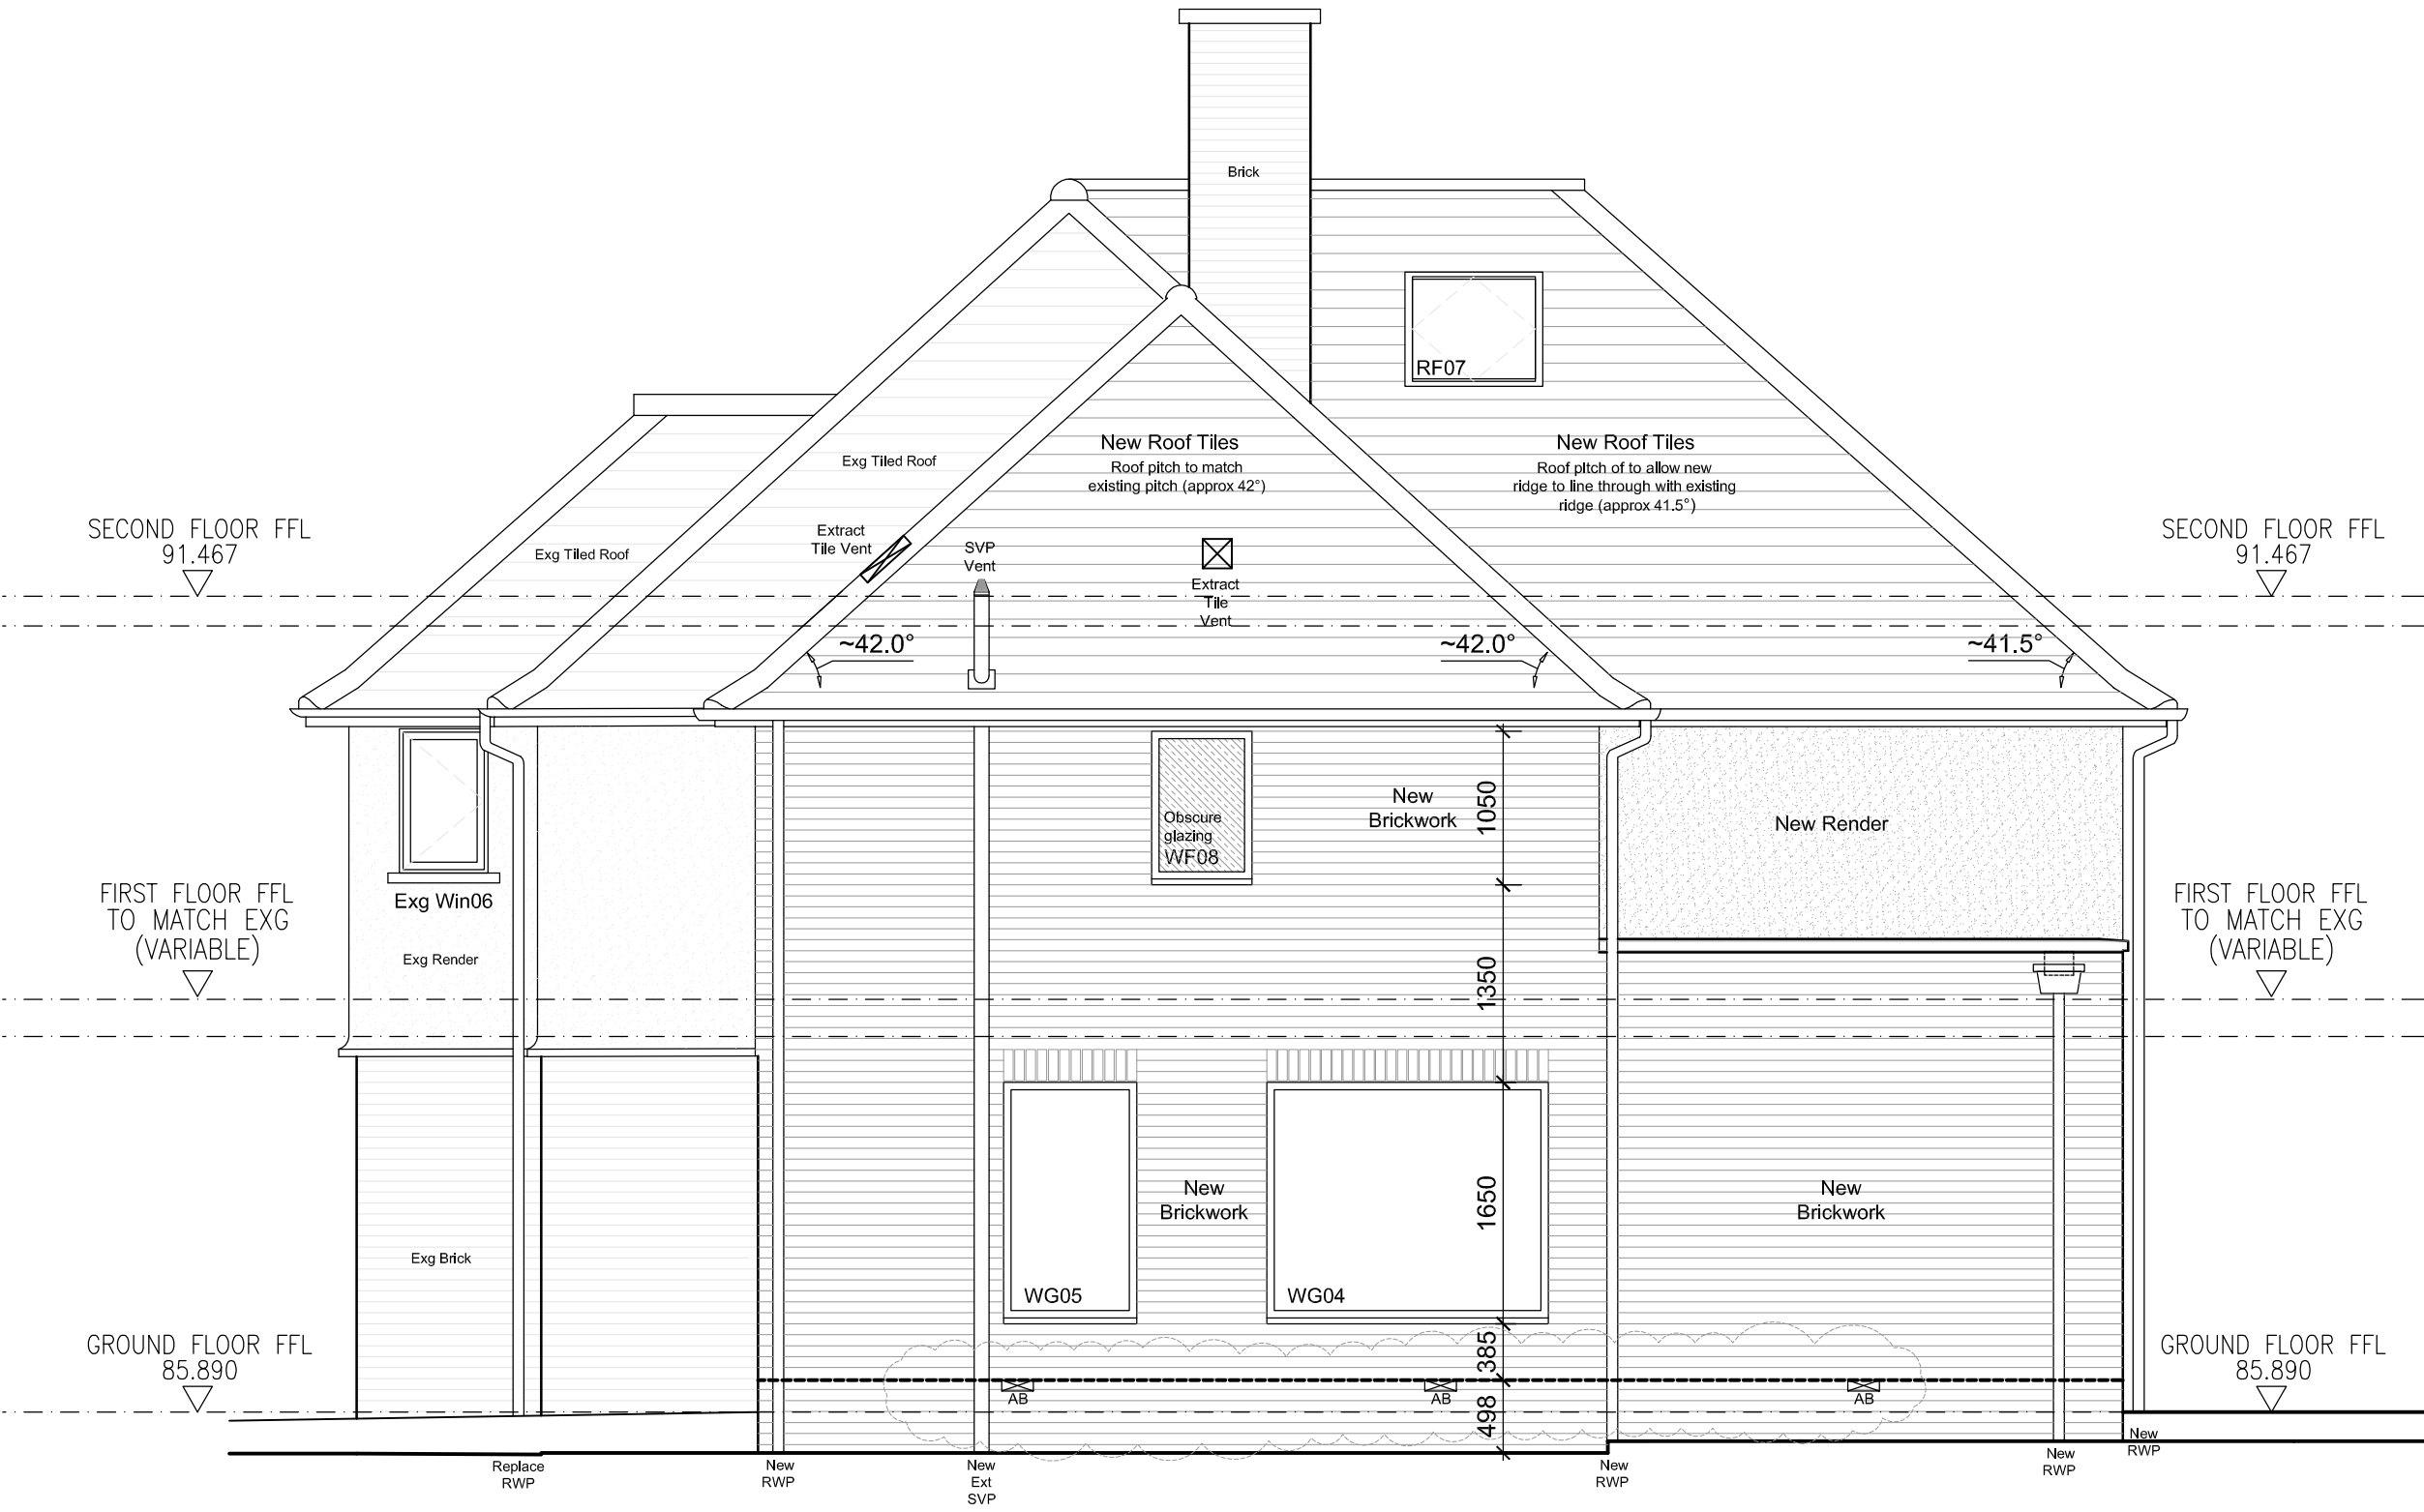

Side Elevation (West)