


Gatehurst, Gate End, Northwood

Planning Submission - February 2018

Rev	Date	Issue
--	14.02.18	Issued for Comment
--	28.02.18	Issued for Planning
--	05.03.18	Issued for Planning

Landscape Design Report



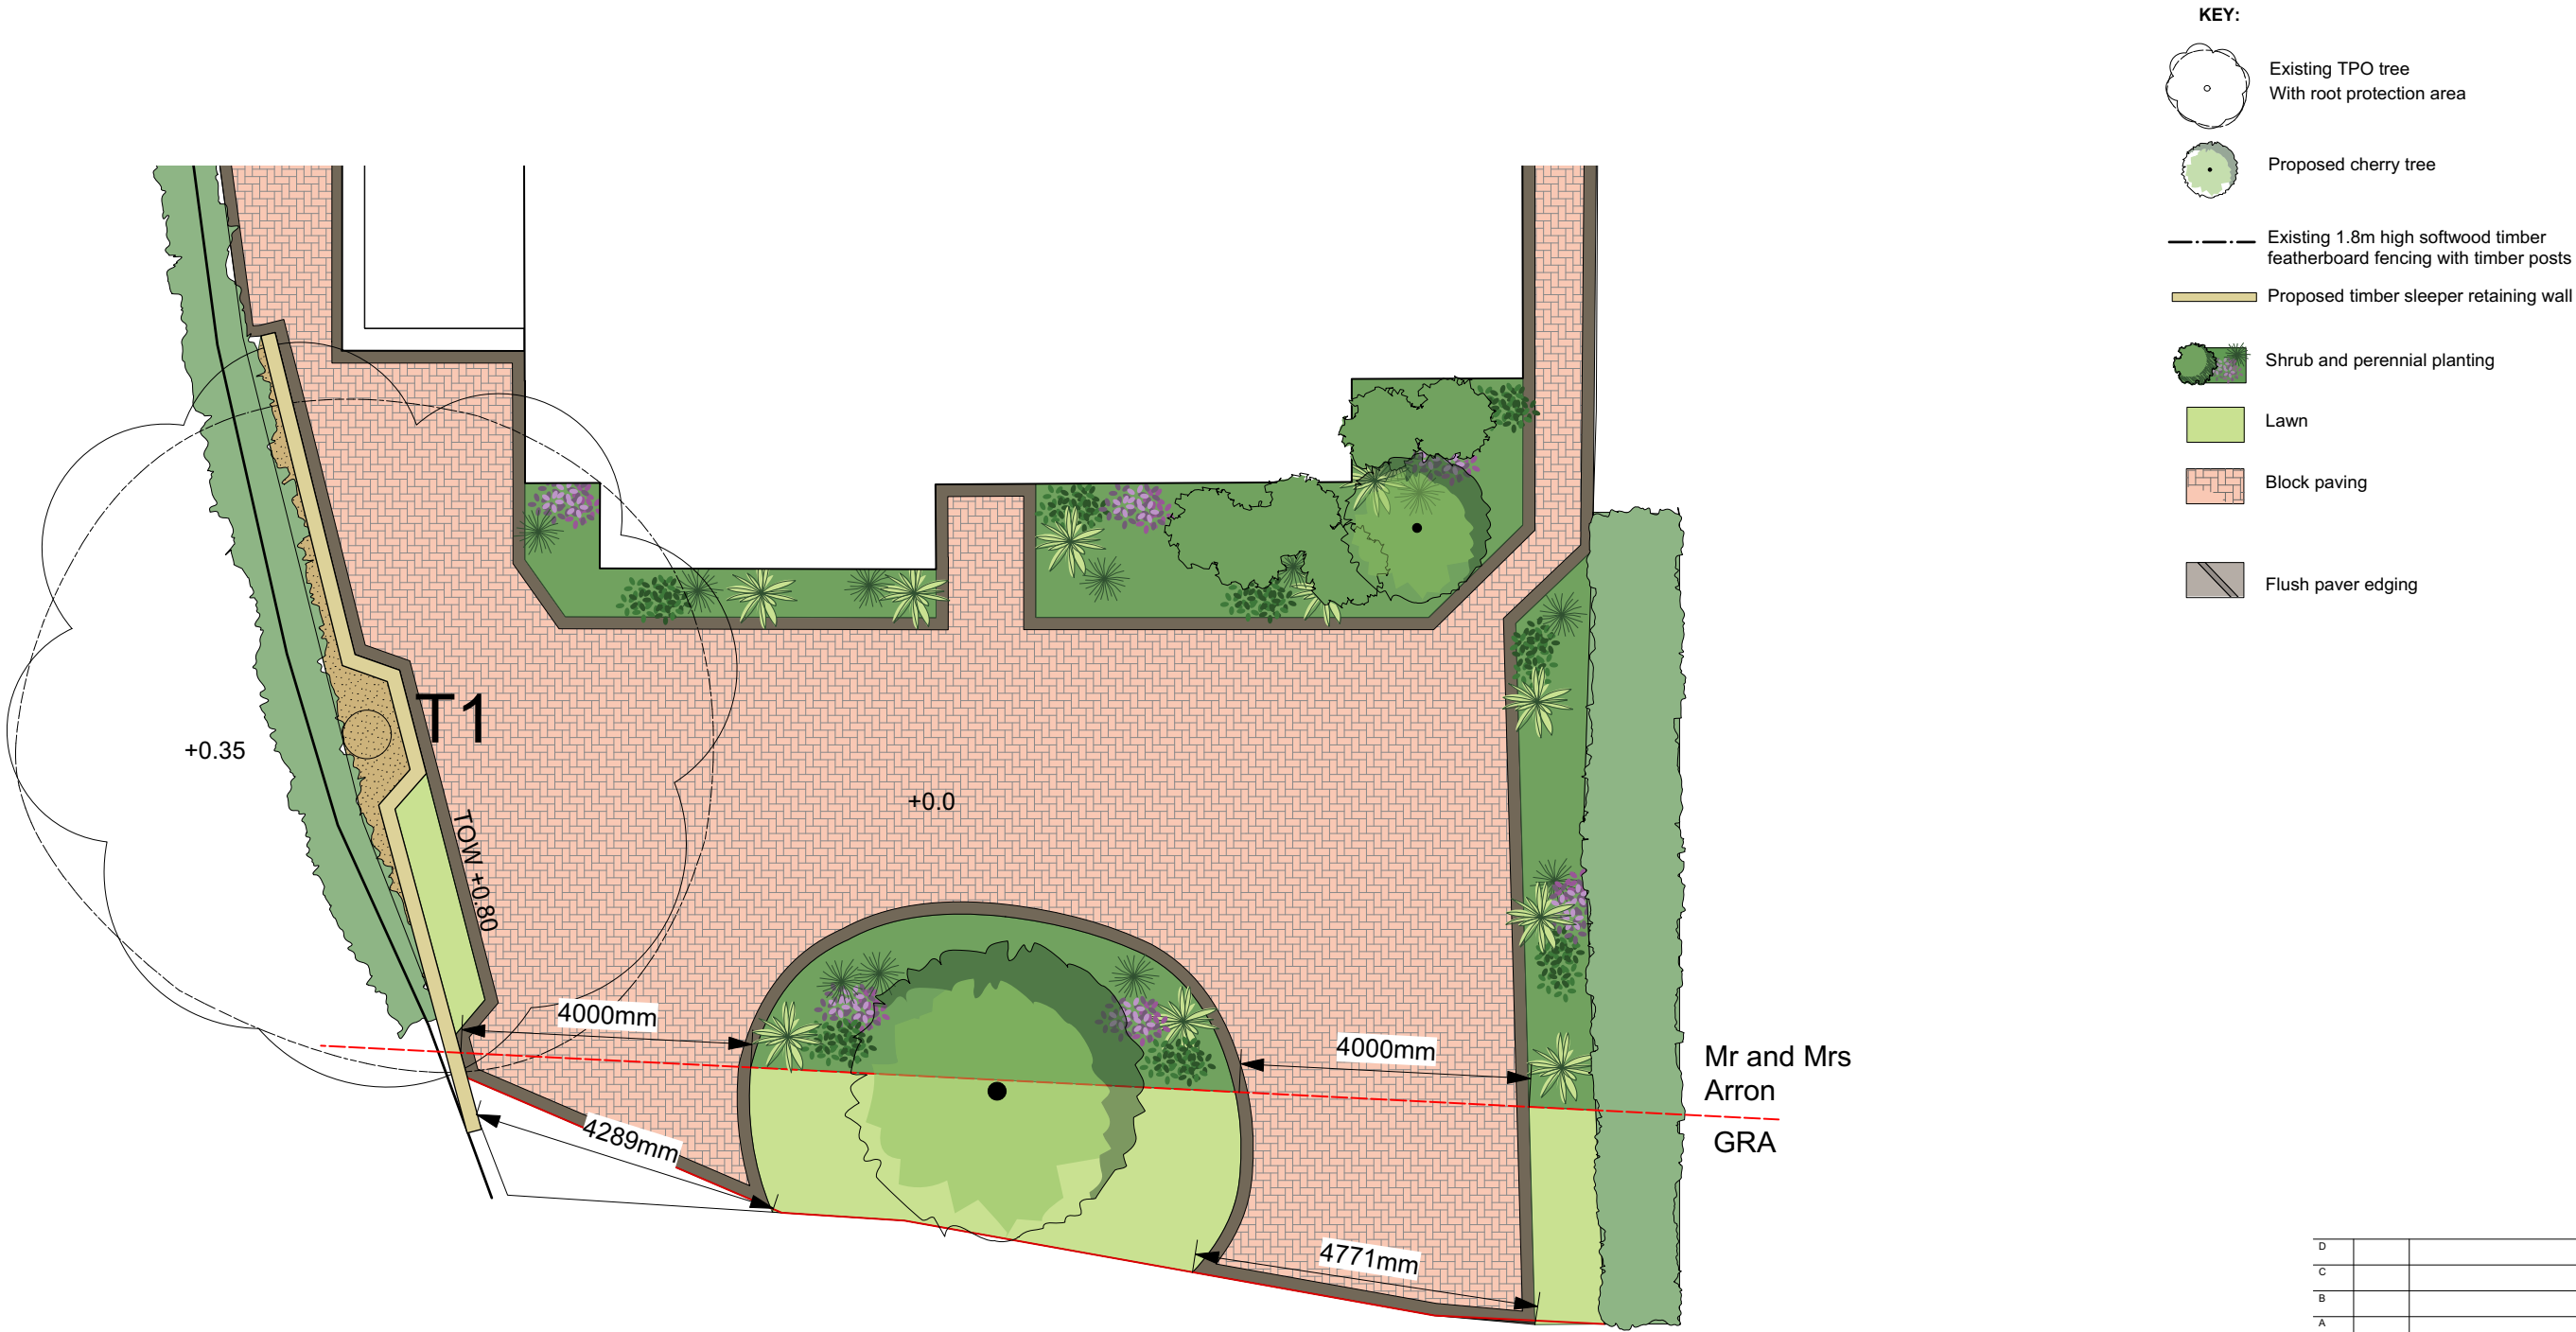

D		
C		
B		
A		
Rev	Date	Details



Anna French Associates Ltd
Room 12, The Stable Block
West Park
Silsoe, Bedfordshire
MK45 4HR
T 01525838796
E info@annafrenchassociates.co.uk
W annafrenchassociates.co.uk

Client:

Project:
Gatehurst, Gate End, Northwood, HA6 3QG


Drawing Title:
Front Driveway Landscape Plan

Phase:
FOR PLANNING

Drawing Number: 173-PL-001	Rev: -	Date: 05.03.18
-------------------------------	-----------	-------------------

Drawn by: AF/QZ	Scale: 1:50@A1, 1:100@A3
--------------------	-----------------------------

DO NOT SCALE FROM DRAWING.

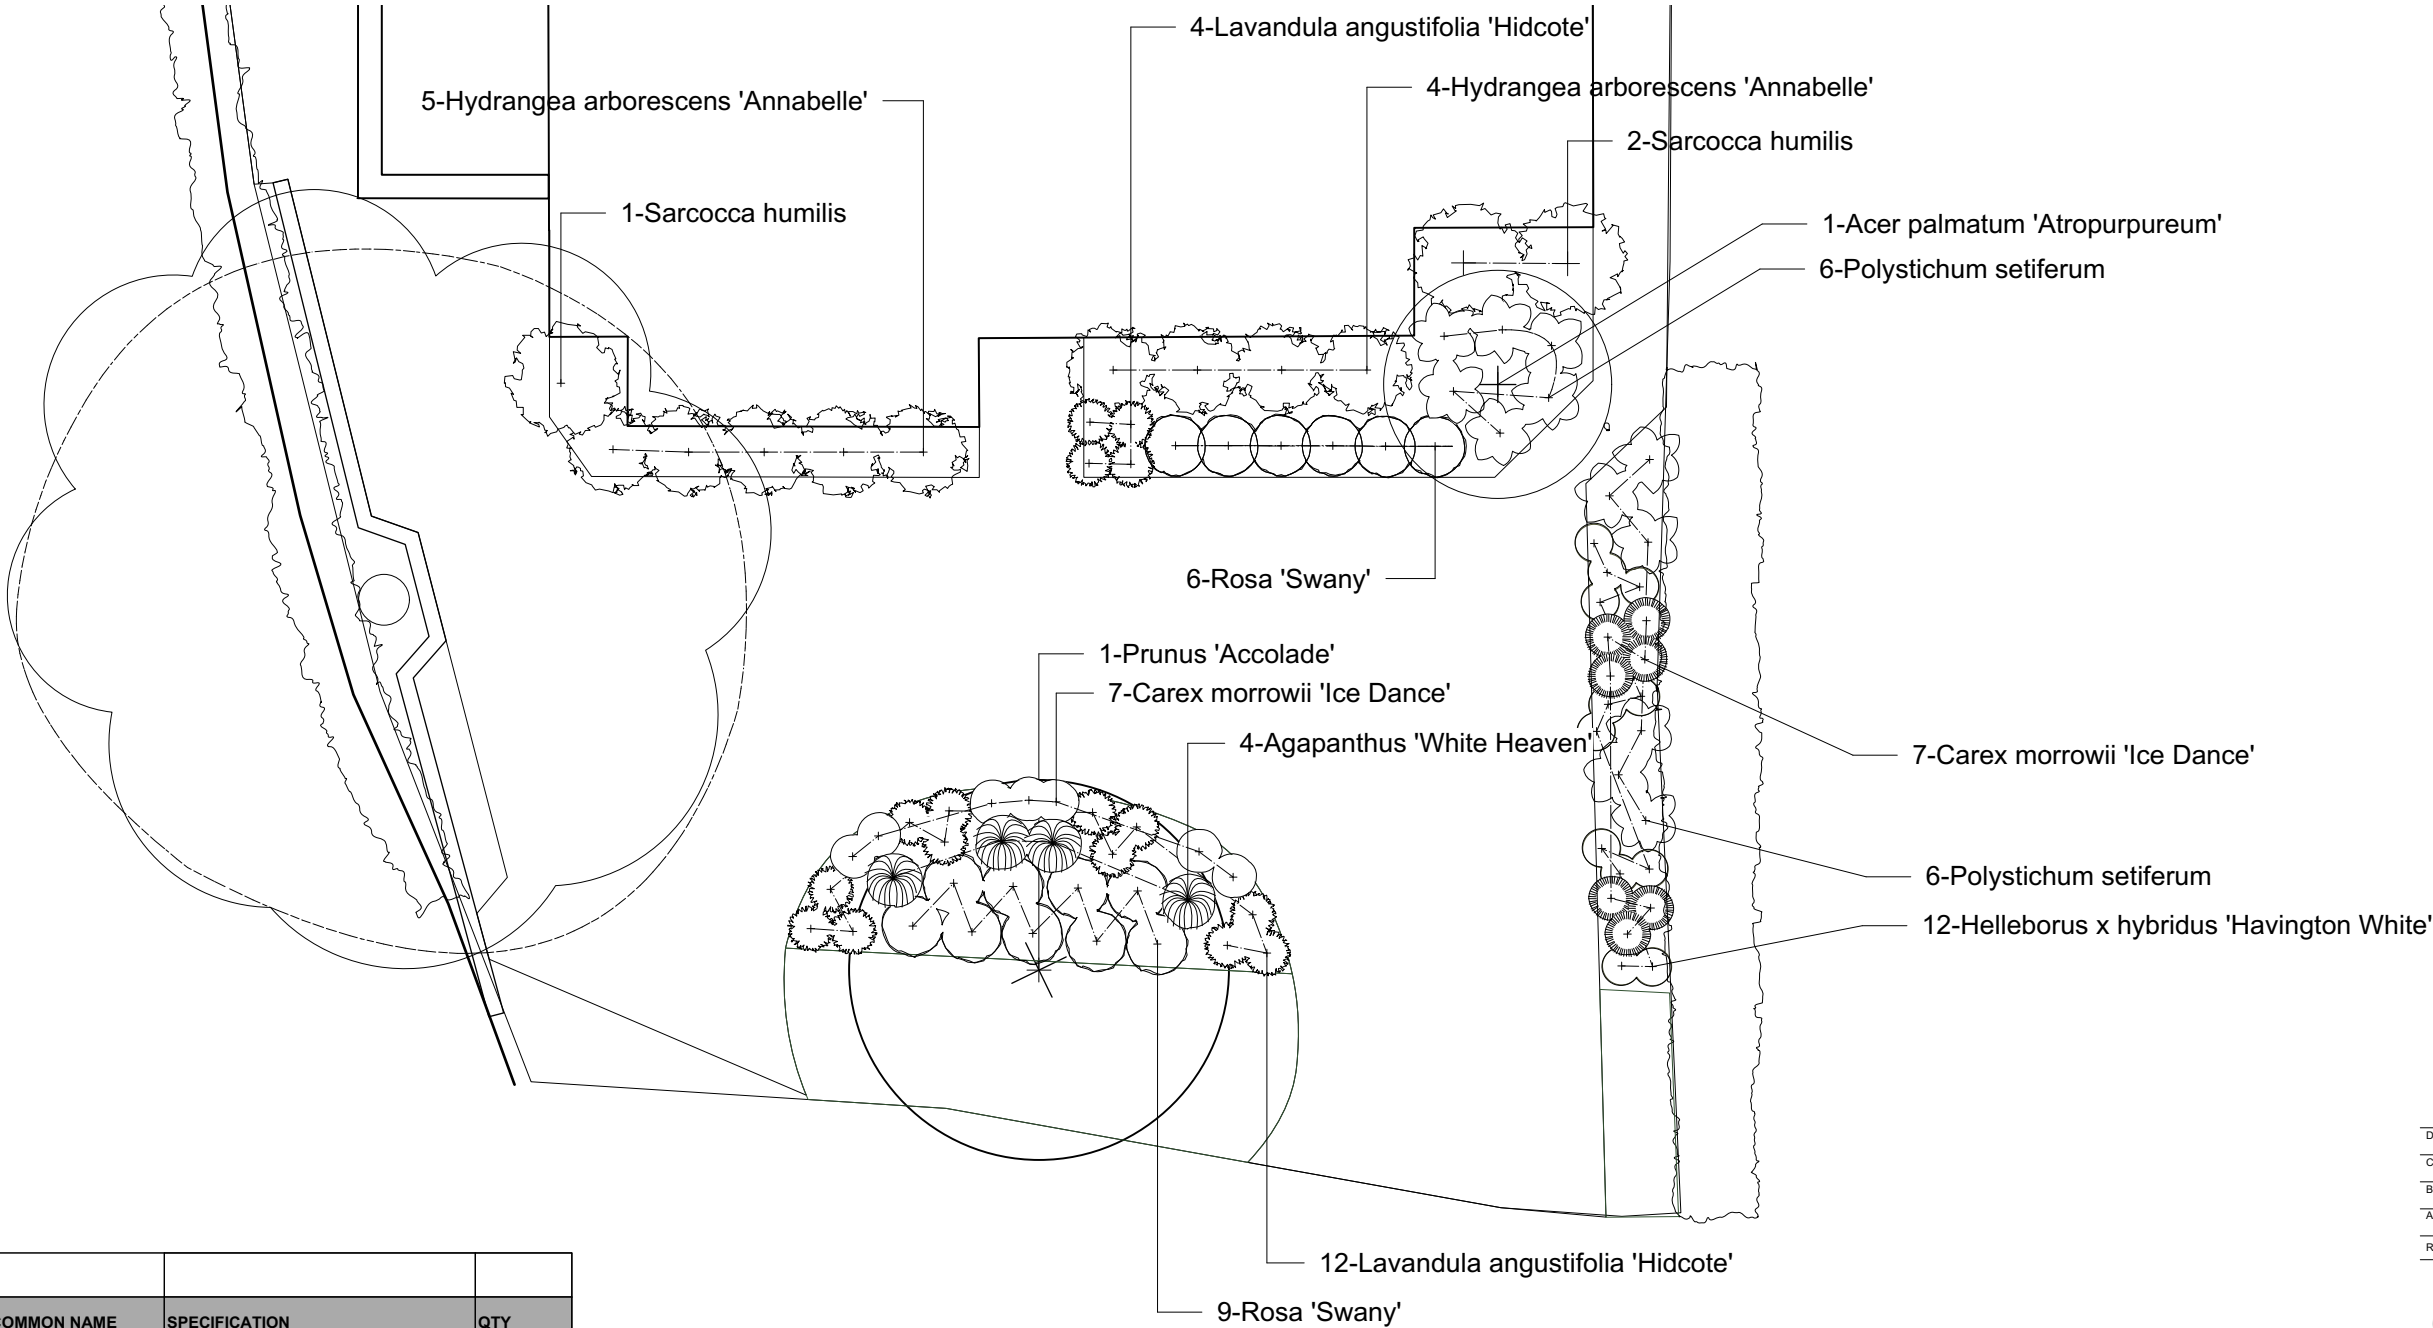

PLANT SCHEDULE - GATEHURST			
LATIN NAME	COMMON NAME	SPECIFICATION	QTY
TREES			
Acer palmatum 'Atropurpureum'	Red-Leaf Japanese Maple	CG, Ht 150cm min.	1
Prunus 'Accolade'	Ornamental Cherry	CG, G 18-20, Ht 350cm min., c/s 200cm min.	1
TOTAL TREES			2
SHRUBS			
Hydrangea arborescens 'Annabelle'	Hydrangea 'Annabelle'	3L	9
Rosa 'Swany'	Rambler Rose	3L	15
Sarcococca humilis	Sweet Box	3L	3
TOTAL SHRUBS			27
PERENNIALS			
Agapanthus 'White Heaven'	White African Lily	2L	4
Helleborus x hybridus 'Havington White'	Hellebore 'Harvington White'	2L	12
Lavandula angustifolia 'Hidcote'	Lavender, English Lavender	2L	16
TOTAL PERENNIALS			32
GRASSES AND BAMBOOS			
Carex morrowii 'Ice Dance'	Ice Dance Japanese Sedge	2L	14
TOTAL GRASSES AND BAMBOOS			14
FERNS			
Polystichum setiferum	Alaskan Fern	2L	12
TOTAL FERNS			12
TOTAL			87



D		
C		
B		
A		
Rev	Date	Details

Anna French Associates Ltd
Room 12, The Stable Block
Wirest Park
Silsoe, Bedfordshire
MK45 4HR
T 01525838796
E info@annafrenchassociates.co.uk
W annafrenchassociates.co.uk

Client:

Project:
Gatehurst, Gate End, Northwood, HA6 3QG

Drawing Title:
Front Driveway Planting Plan

Phase:
FOR PLANNING

Drawing Number:
173-PL-002

Rev:
-

Date:
05.03.18


Drawn by:
AF/QZ

Scale:
1:50@A1, 1:100@A3

DO NOT SCALE FROM DRAWING.



Acer palmatum 'Atropurpureum'

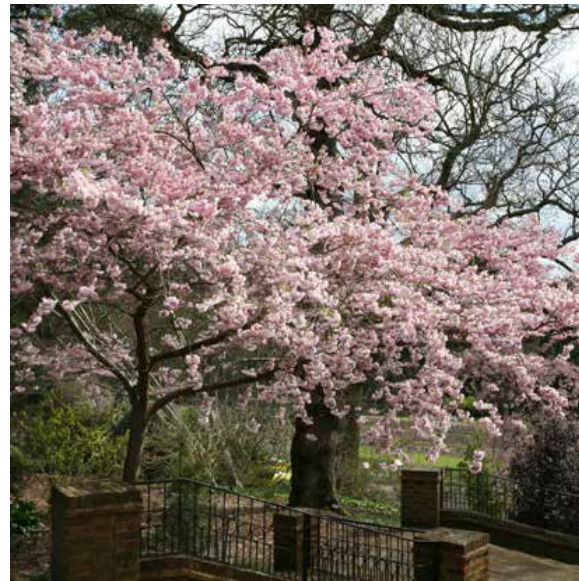

Prunus 'Accolade'



Carex 'Ice Dance'



Polystichum setiferum



Lavandula angustifolia 'Hidcote'



Hebe rakaiensis



Hydrangea 'Annabelle'



Rosa 'Swany'



Salvia x sylvestris 'Mainacht'



Agapanthus 'White Heaven'



Helleborus x hybridus 'Harvington White'



Sarcococca humilis

Soft Landscape

Gatehurst, Northwood

ANNA FRENCH ASSOCIATES
LANDSCAPE ARCHITECTURE + ECOLOGY





Block Paving and Edging



Timber Sleeper Retaining Wall

Hard Landscape

Gatehurst, Northwood

ANNA FRENCH ASSOCIATES
LANDSCAPE ARCHITECTURE + ECOLOGY

