



100mm

50mm

10mm

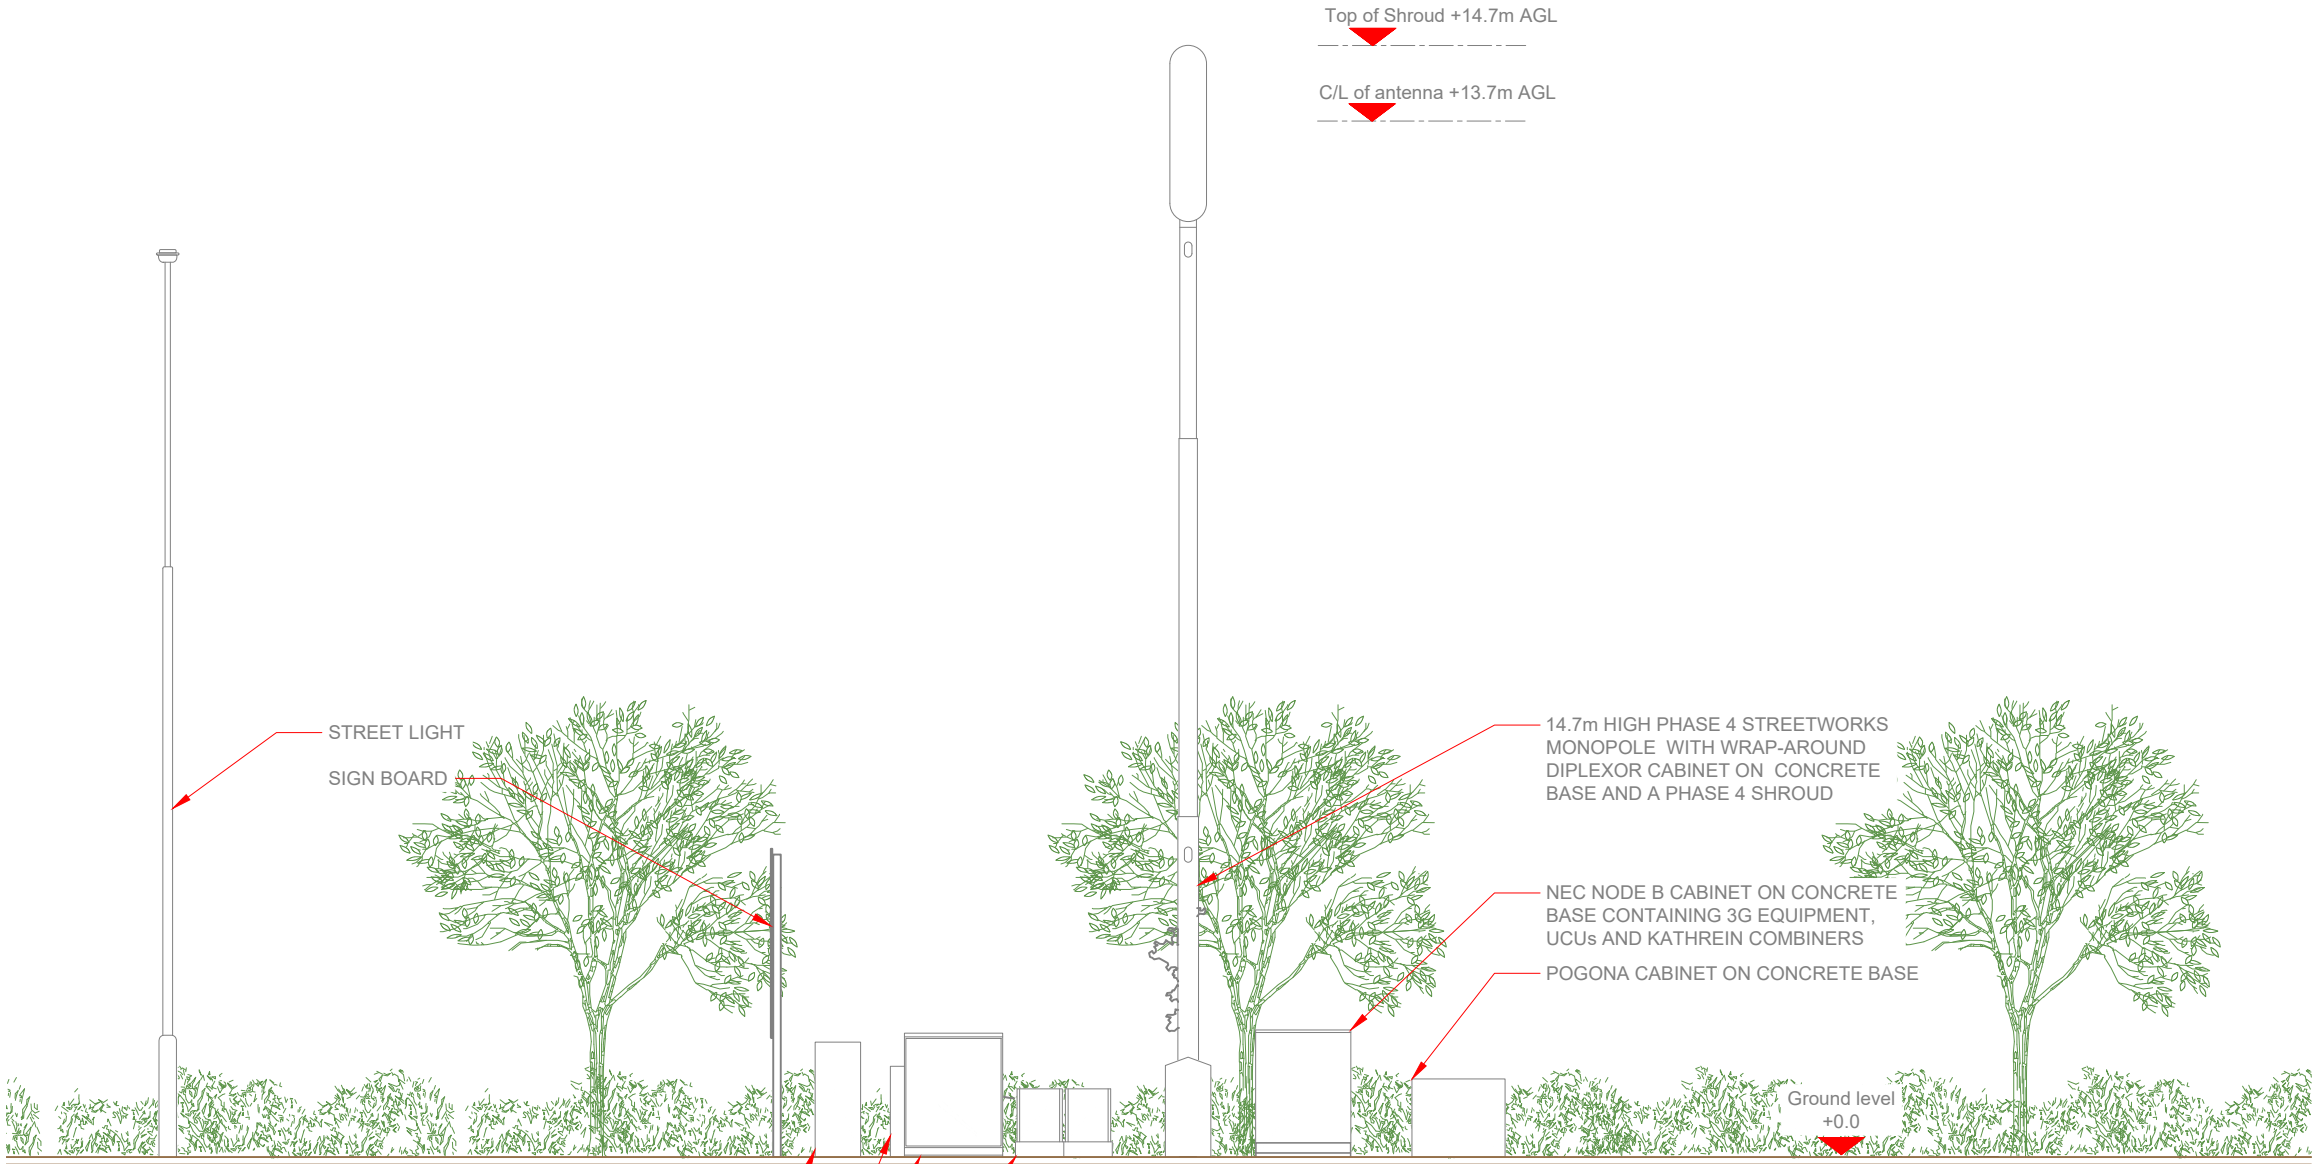

EXISTING ELEVATION A

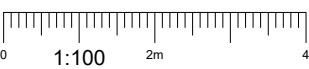

3G Antenna ID	Existing 3G Bearing
uA1	20°
uB1	140°
uC1	260°

NOTES:

1. ALL DIMENSIONS IN MM UNLESS OTHERWISE NOTED.

Master:	MBNL / EE / H3G:	Project:	Purpose of Issue:	Issue:
M001	MBNL	T&A	Planning	A
Date:	12/03/2020	Revision / Upgrade Description:		
Drawn:	J.S.Divya	First Issue		
Checked:	T. Clifford			
Approved:	M. Venner	ACQ		



Hutchison 3G UK Limited
Star House, 20 Grenfell Road
Maidenhead, SL6 1EH
Tel: 01628 765 000
Fax: 01628 765 001

H3G Base Station Information line:
0845 6043000
Available 8am-8pm Monday to Friday



Hatfield Business Park
Hatfield
Hertfordshire
AL10 9BW

Tel: 01707 315000
Fax: 01707 319001



Mobile Broadband Network Limited
Sixth Floor, Thames Tower, Station Road, Reading, RG1 1LX



UNIT E3 PITTS CLEAVE INDUSTRIAL ESTATE, TAVISTOCK, DEVON, PL19 0PW
sales@beaconcomms.co.uk

Tel: +44 (0)1822 610610

Site Name:	DNS OPP RENAISSANCE HOTEL		
Site ID:	905090		
Address:	DNS OPP RENAISSANCE HOTEL BATH ROAD HEATHROW HOUNSLOW LONDON: HILLINGDON TW6 2AQ		
Title:	150 EXISTING ELEVATION A		
Project:	T & A		
Purpose of Issue:	GENERAL ARRANGEMENT		
EE Cell ID:	MBNL Cell ID:	3UK Cell ID:	
70573	HGN042	UB0112	
Master Drawing No:			Issue:
905090 _HGN042_70573_UB0112_M001			A