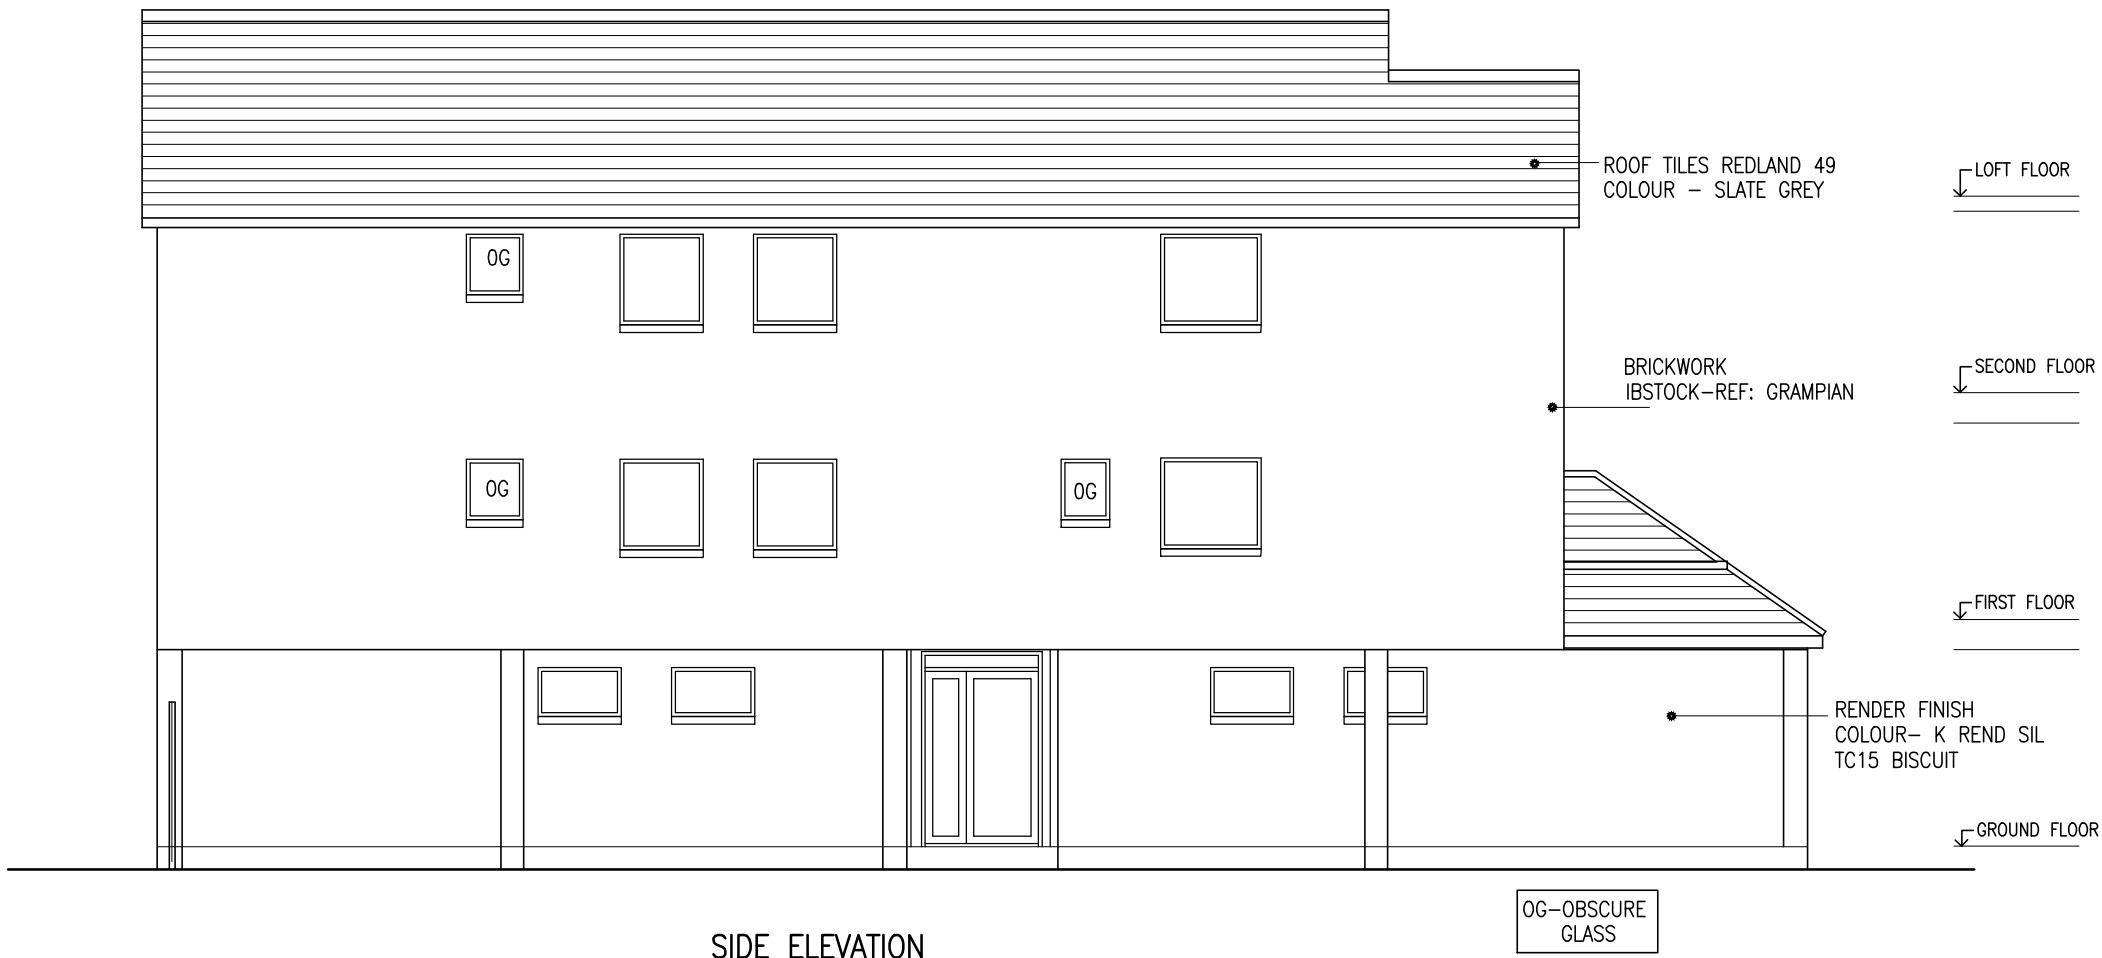


Project
PROPOSED EXISTING HOUSE TO BE REPLACE WITH
2 NOS.1-BEDROOM & 3 NOS.2-BEDROOM FLATS
AT 549 UXBRIDGE ROAD HAYES UB4 8HP

Drawing
ELEVATIONS

Scale
1/100@A3

Date JAN. 2020
Drawn

Drawing No.
P/599/04 A