

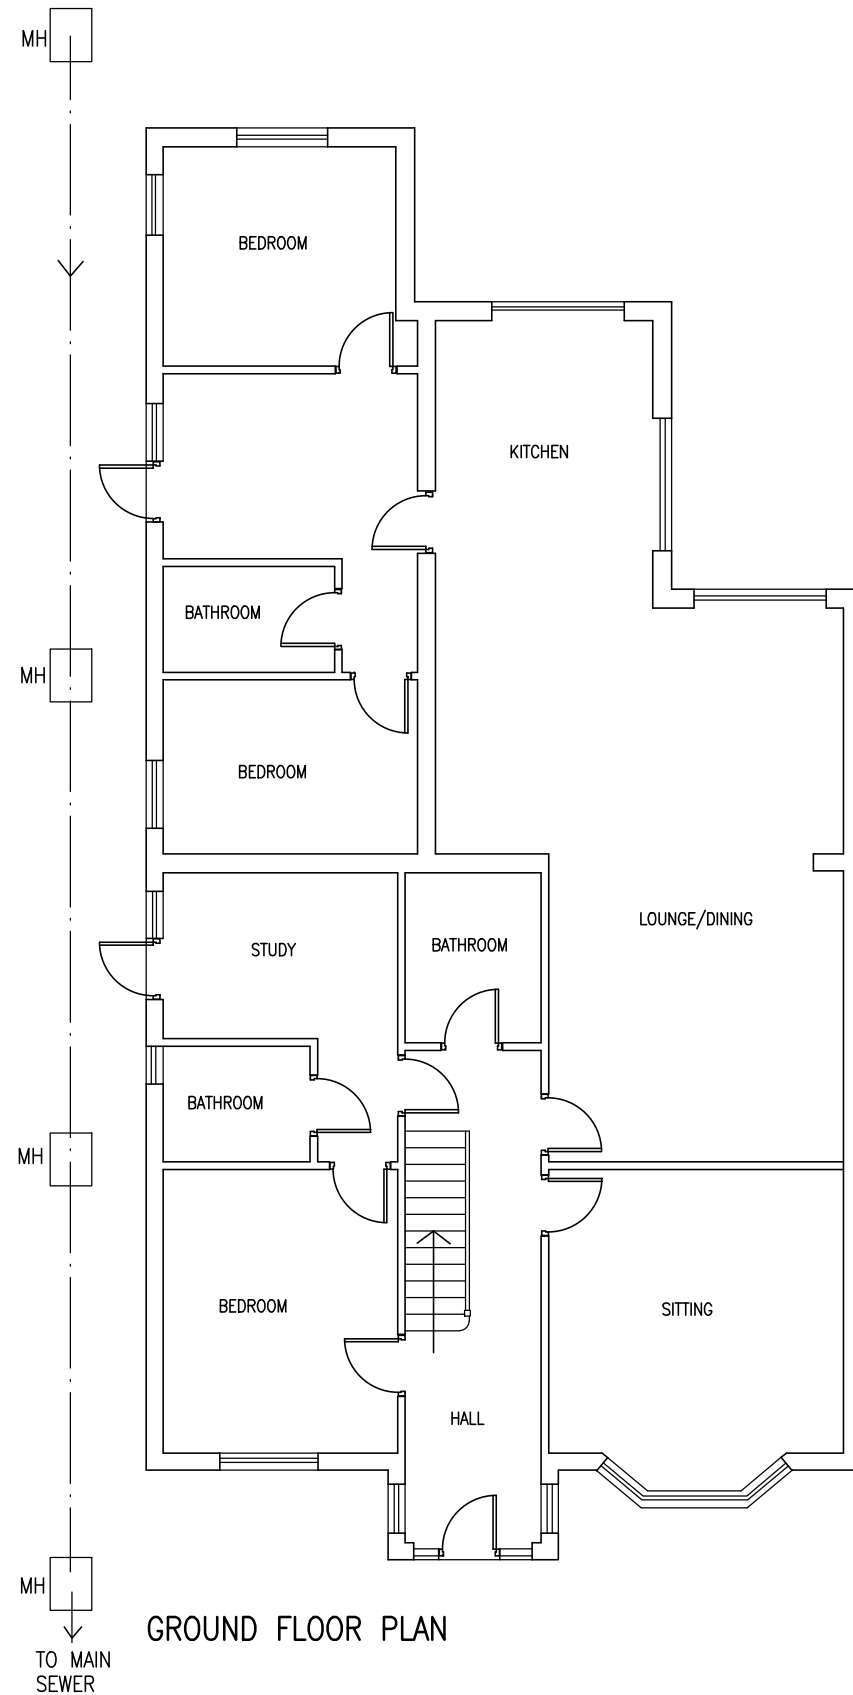


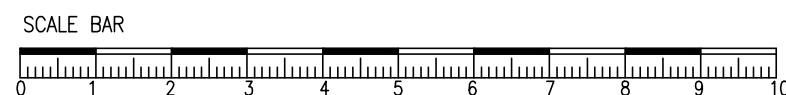

INTERNAL FLOOR AREA
 GROUND FLOOR-135.30 SQM
 FIRST FLOOR- 86.86 SQM
 222.16 SQM

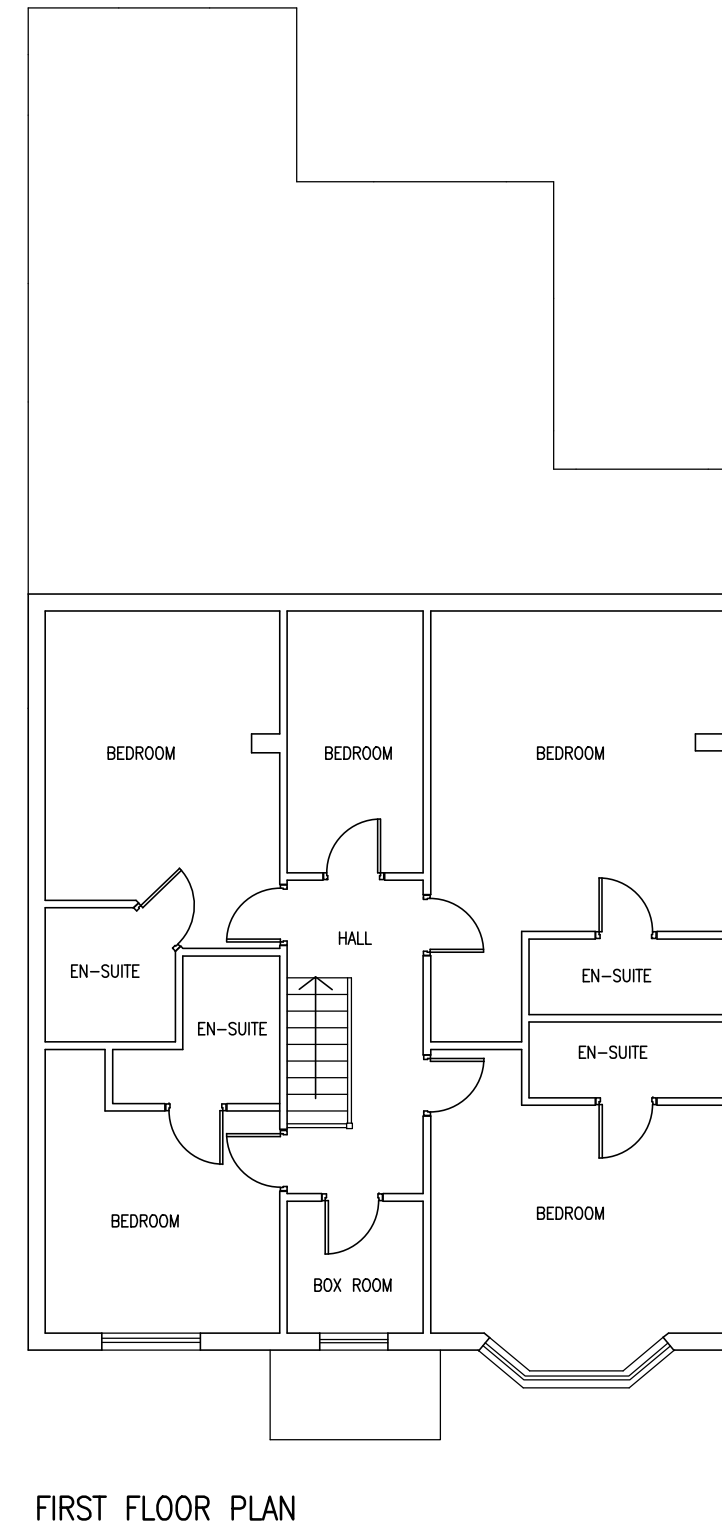

Project		Drawing		
PROPOSED EXISTING HOUSE TO BE REPLACE WITH 2 NOS.1-BEDROOM & 3 NOS.2-BEDROOM FLATS AT 549 UXBRIDGE ROAD HAYES UB4 8HP		EXISTING HOUSE PLANS		
Scale	Date	Drawing No.		
1/100@A3	JAN. 2020	P/599/06		
	Drawn			