



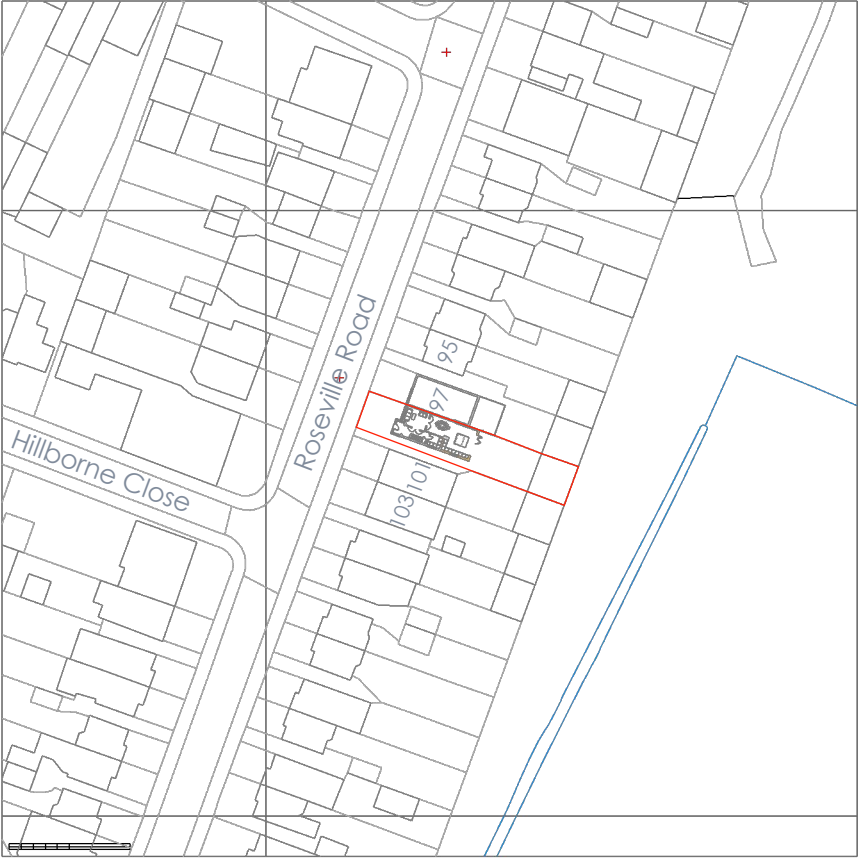


0 50
Scale 1:1250 @ A3




© Crown Copyright and database rights 2020 OS 100047474

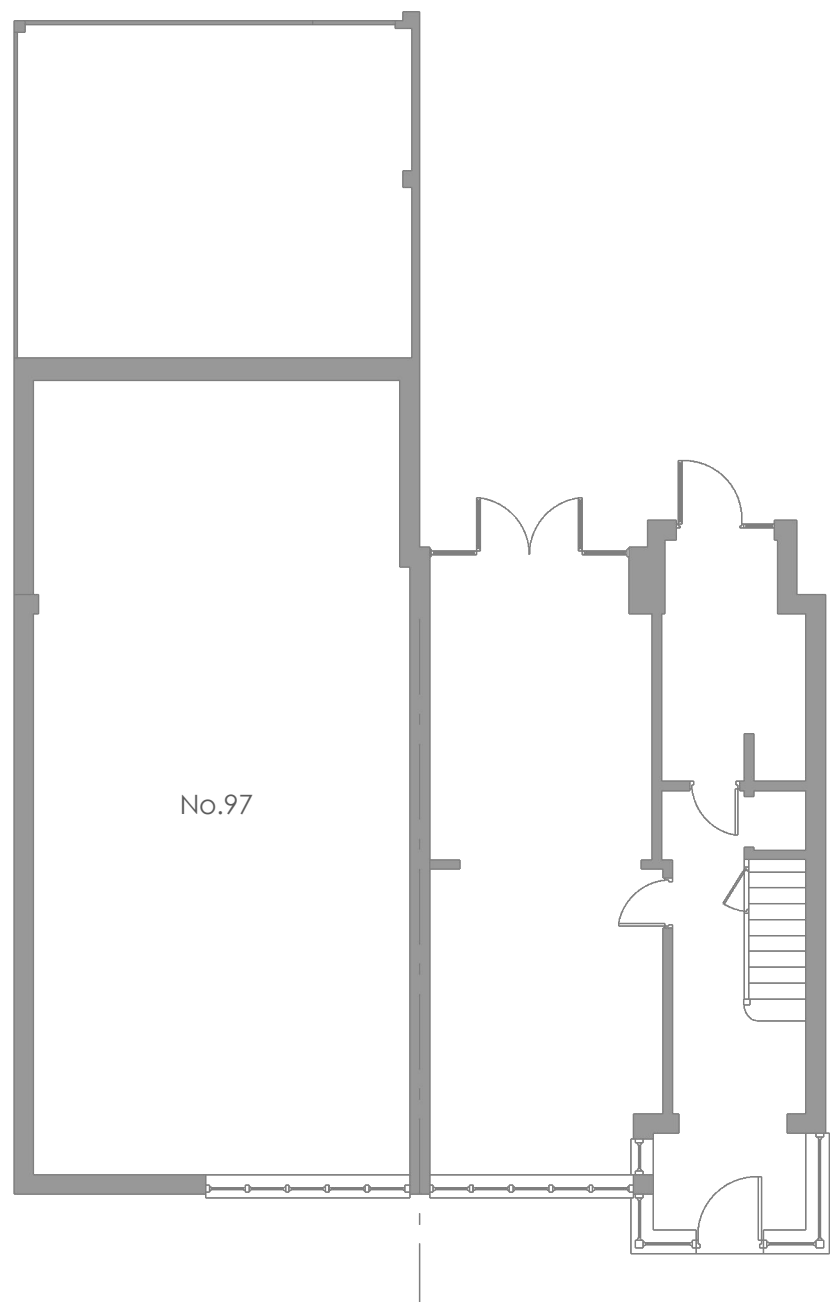


Existing Ground Floor Plan

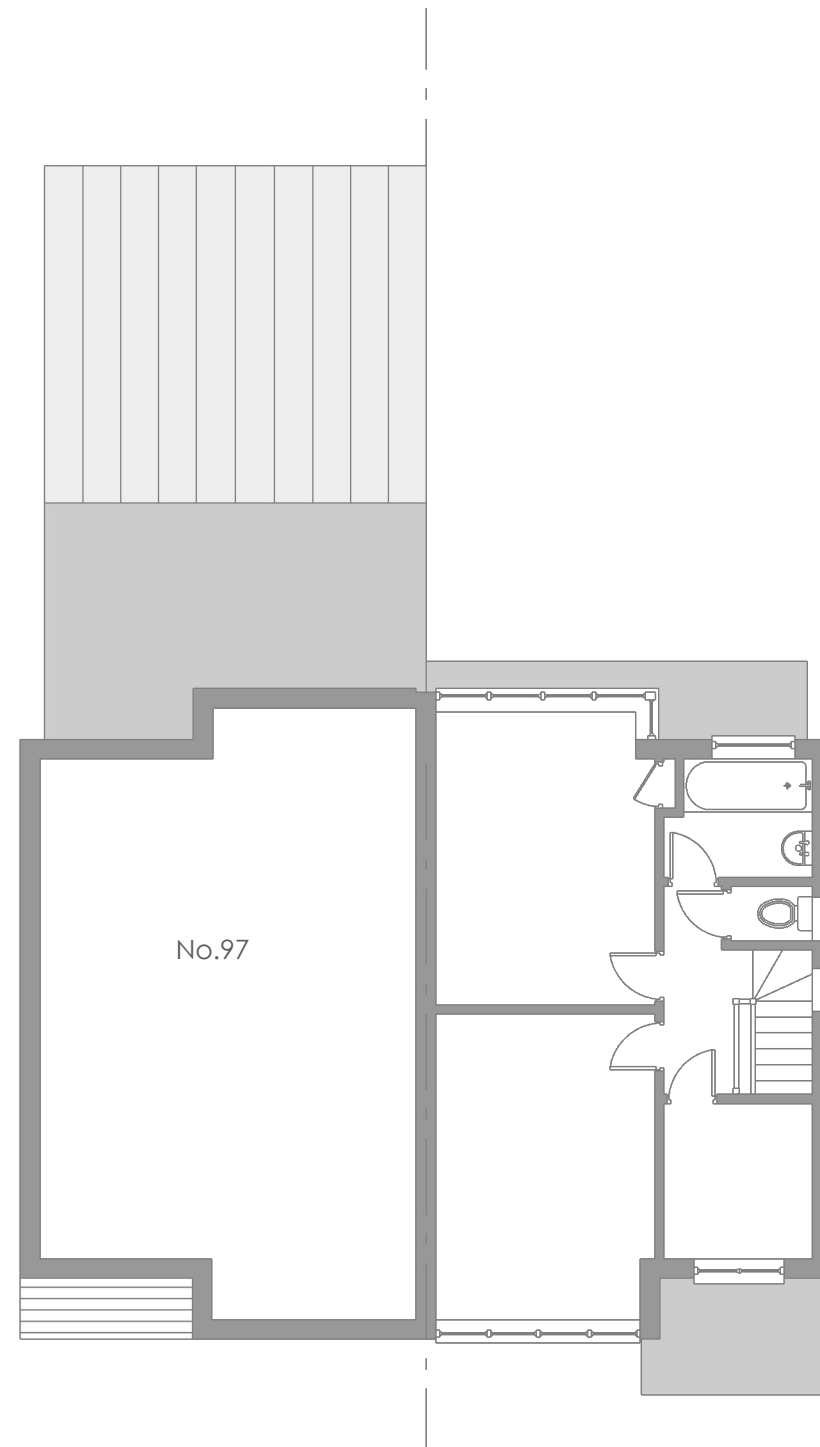

Existing First Floor Plan

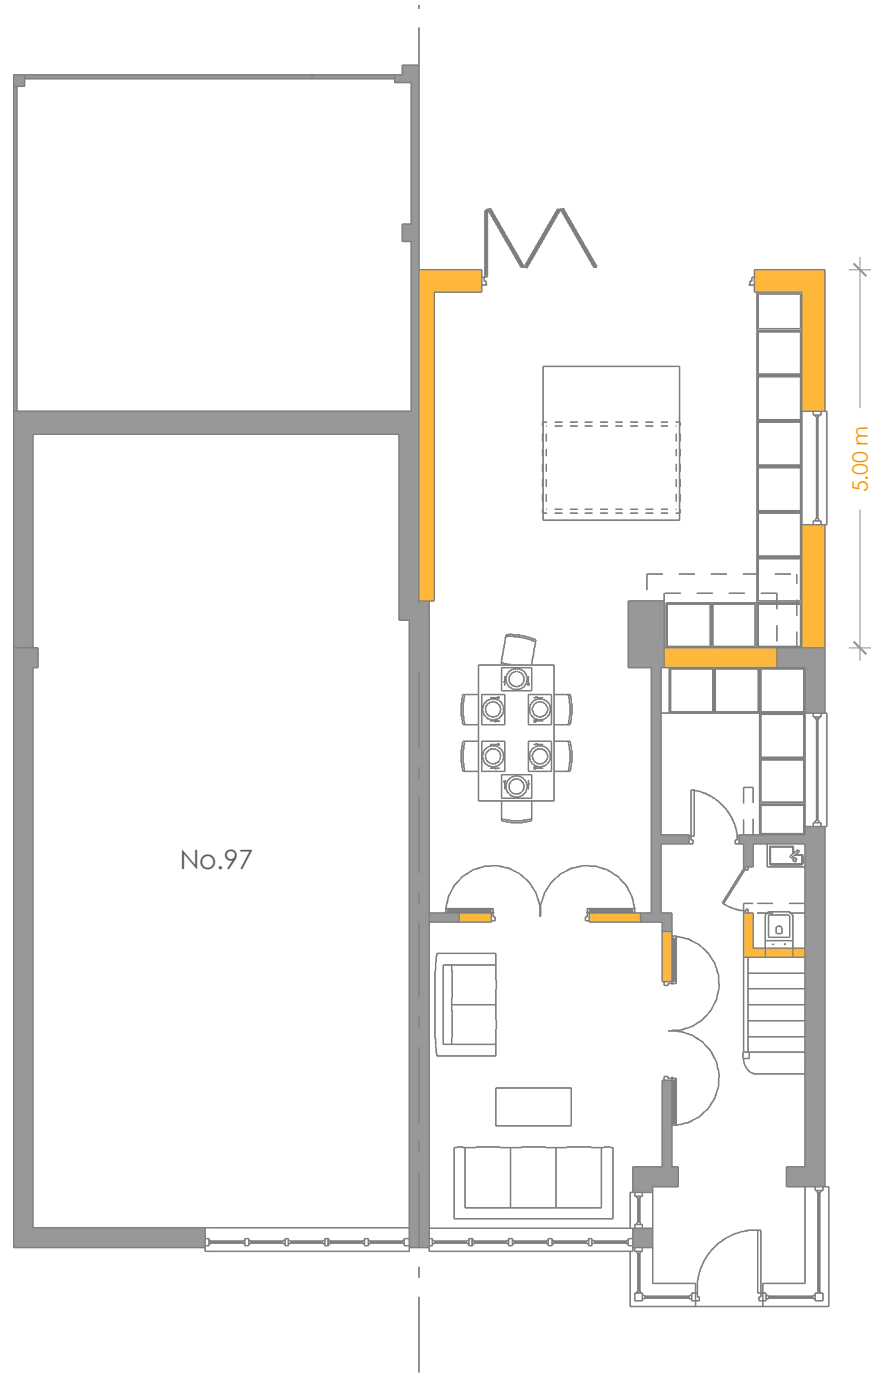

Proposed Ground Floor Plan

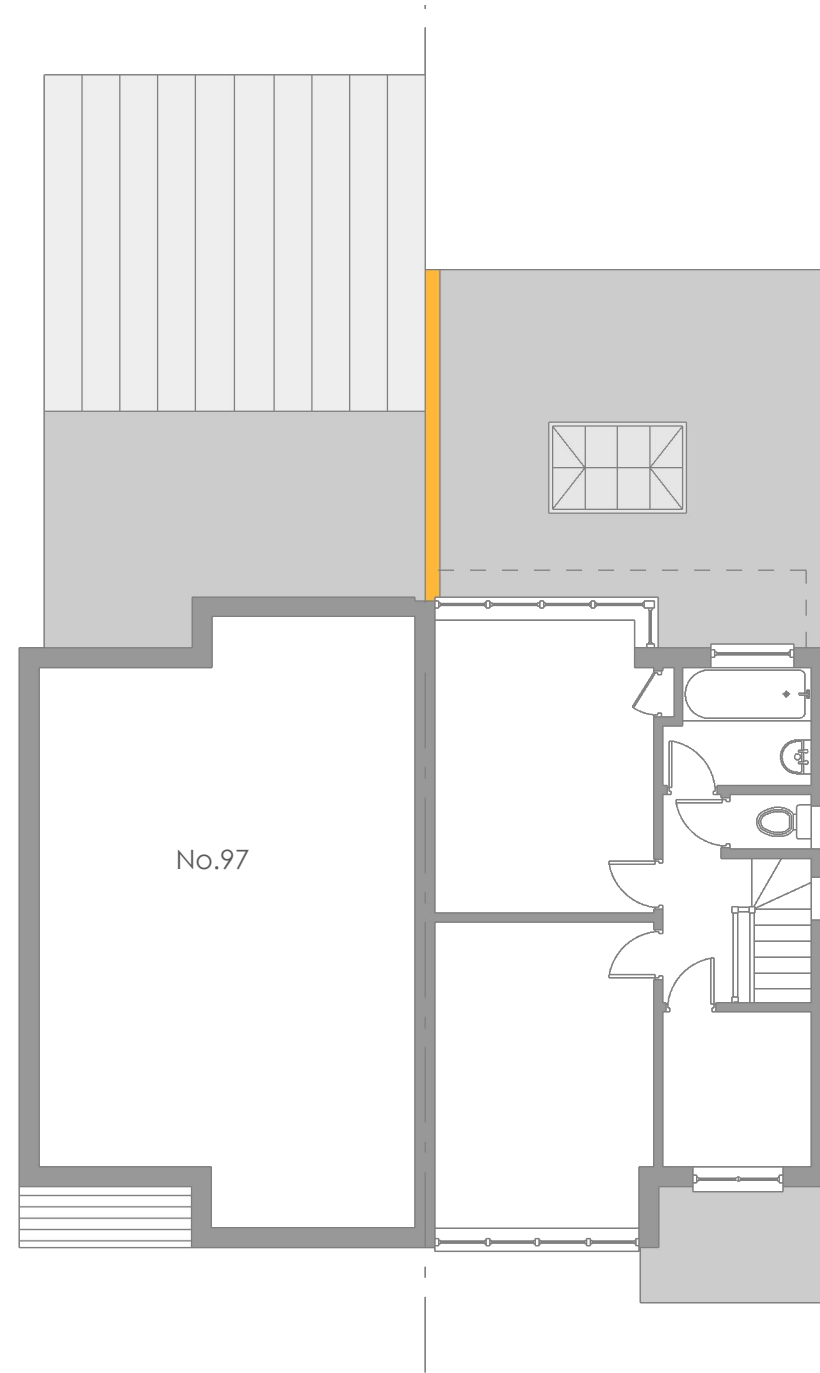

Proposed First Floor Plan

