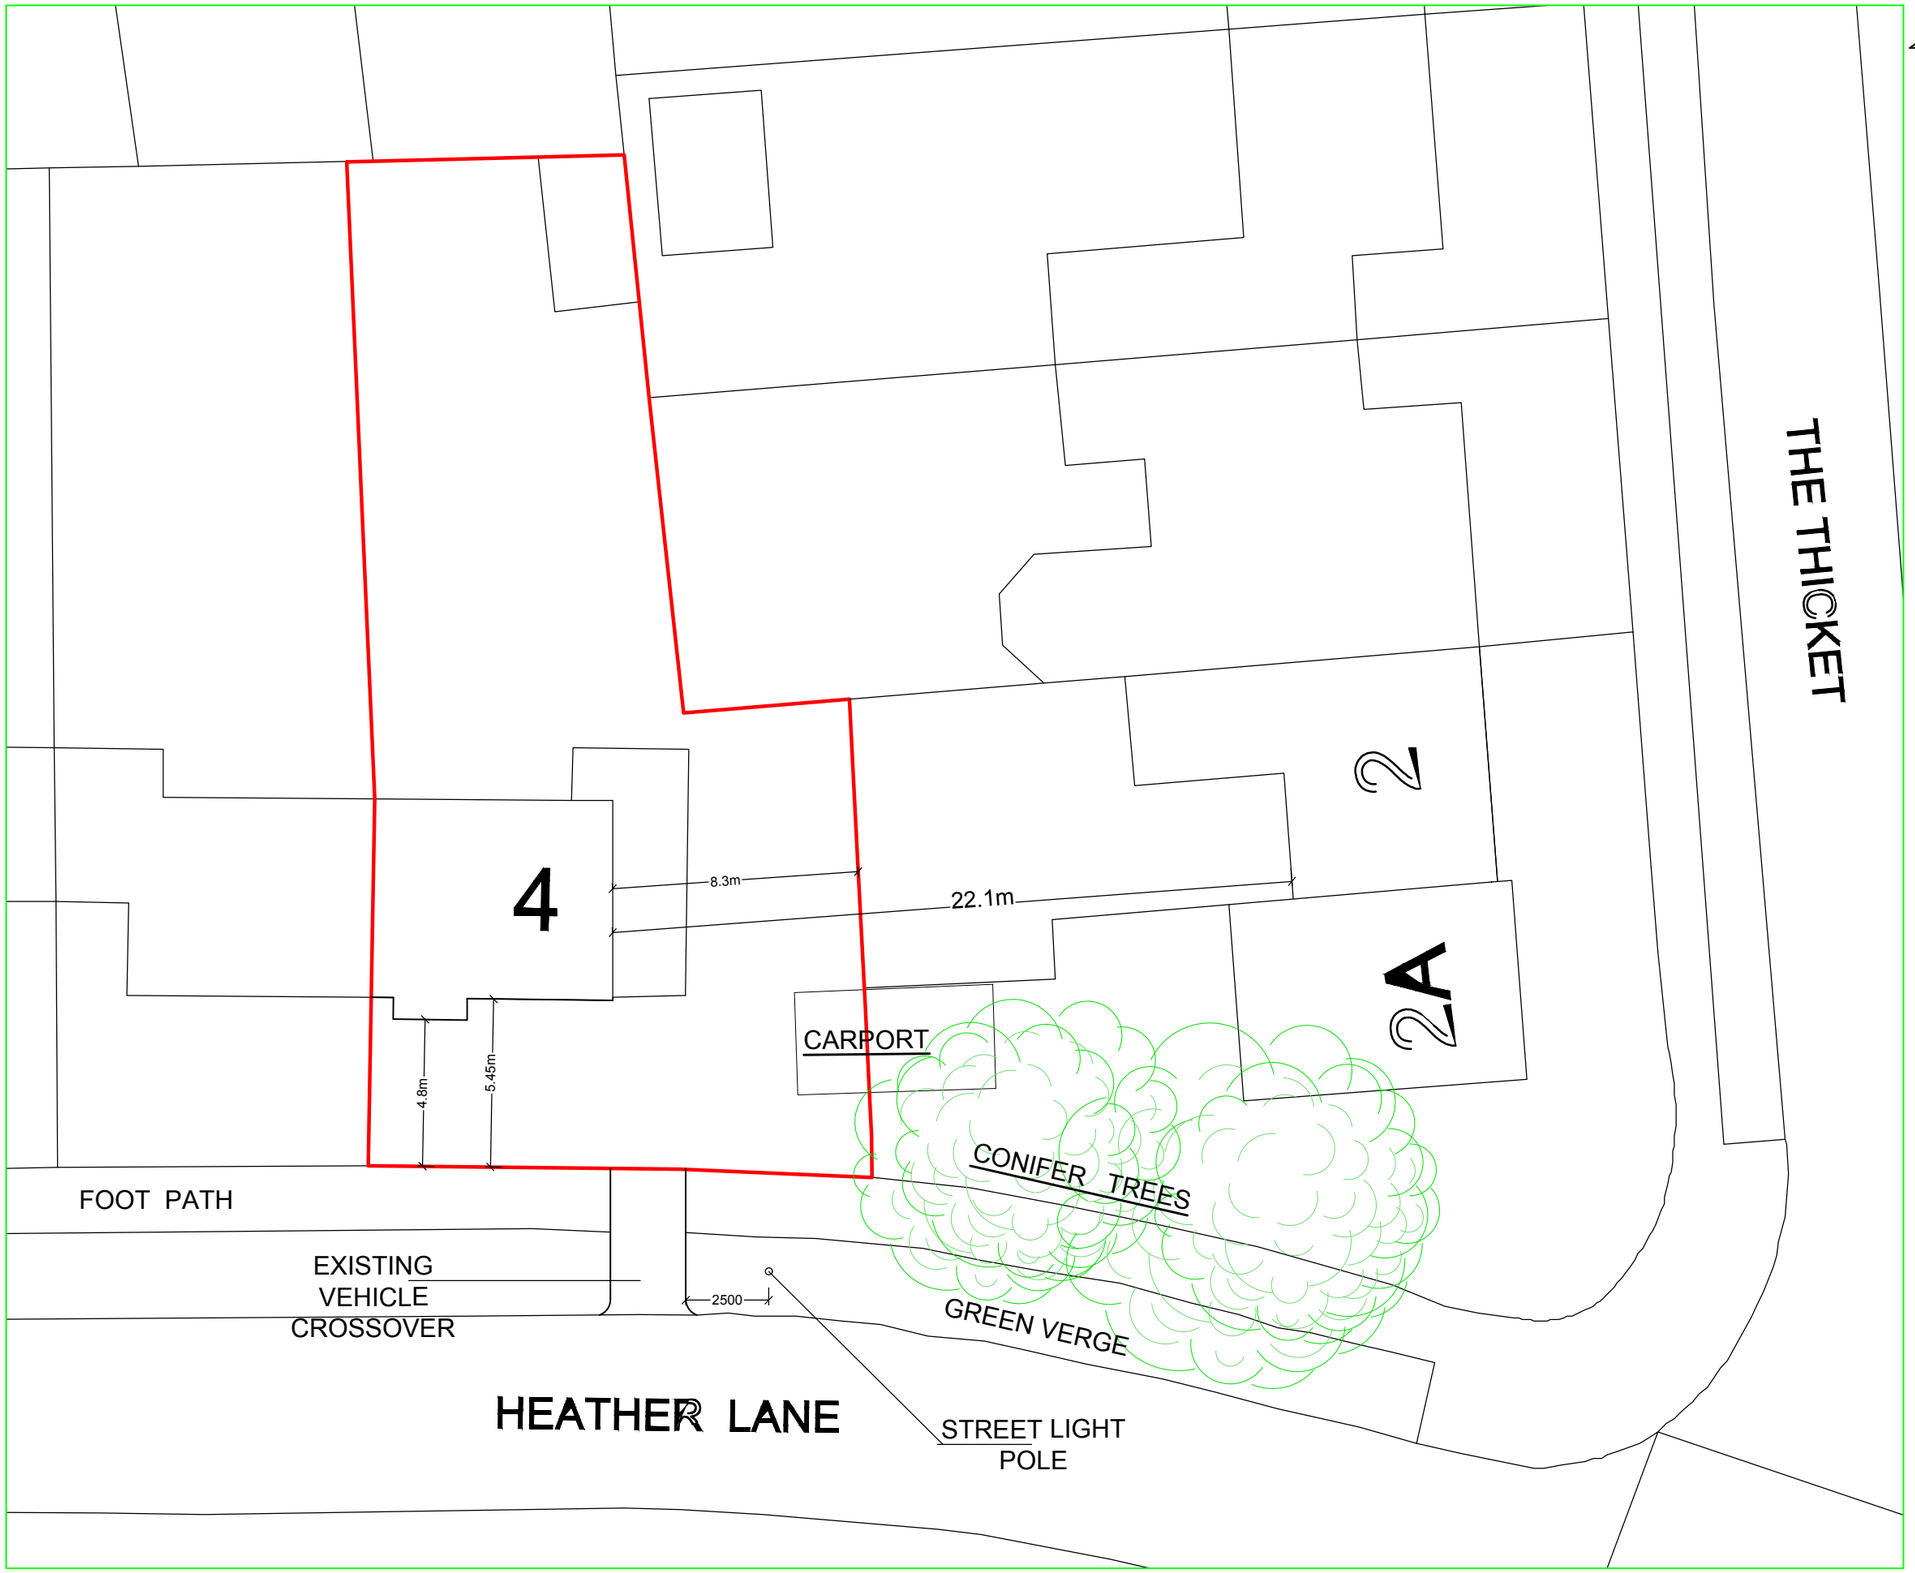

EXISTING BLOCK PLAN

SCALE= 1:200

Rev.No	DATE	REV. NOTE
CAD REF		

Project Title

TWO STOREY, 3-BED, ATTACHED DWELLING WITH ASSOCIATED PARKING AND AMENITY SPACE

Layout Name

EXISTING BLOCK PLAN

Client	MR. ANIQ ABBASI
Site	4 HEATHER LANE, YIEWSLEY, WEST DRAYTON UB7 8AW.

Drawn By	Designed By
LT	SA

Drawing No	Revision No
4HL/01	

Compass	Date	Scale
	25-11-2025	1:200@A3
	Project No	Sheet No
		-

HEAD OFFICE :
S A Design & Management Ltd
saudahmad67@gmail.com

Phone :
0044 7930880404

THIS DRAWING IS A COPYRIGHT OF S A DESIGN & MANAGEMENT LTD AND MUST NOT BE DUPLICATED OR REPRODUCED WITHOUT PERMISSION FROM THE COMPANY.

16.5.2018 г. 23:06:50 ч.

1:50 SCALE BAR 0 0.5 1 1.5 2 2.5m | 1:100 SCALE BAR 0 1 2 3 4 5m | 1:200 SCALE BAR 0 2 4 6 8 10m | 1:500 SCALE BAR 0 5 10 15 20 25m | 1:1250 SCALE BAR 0 12.5 25 37.5 50 62.5m