


Abhay Goel

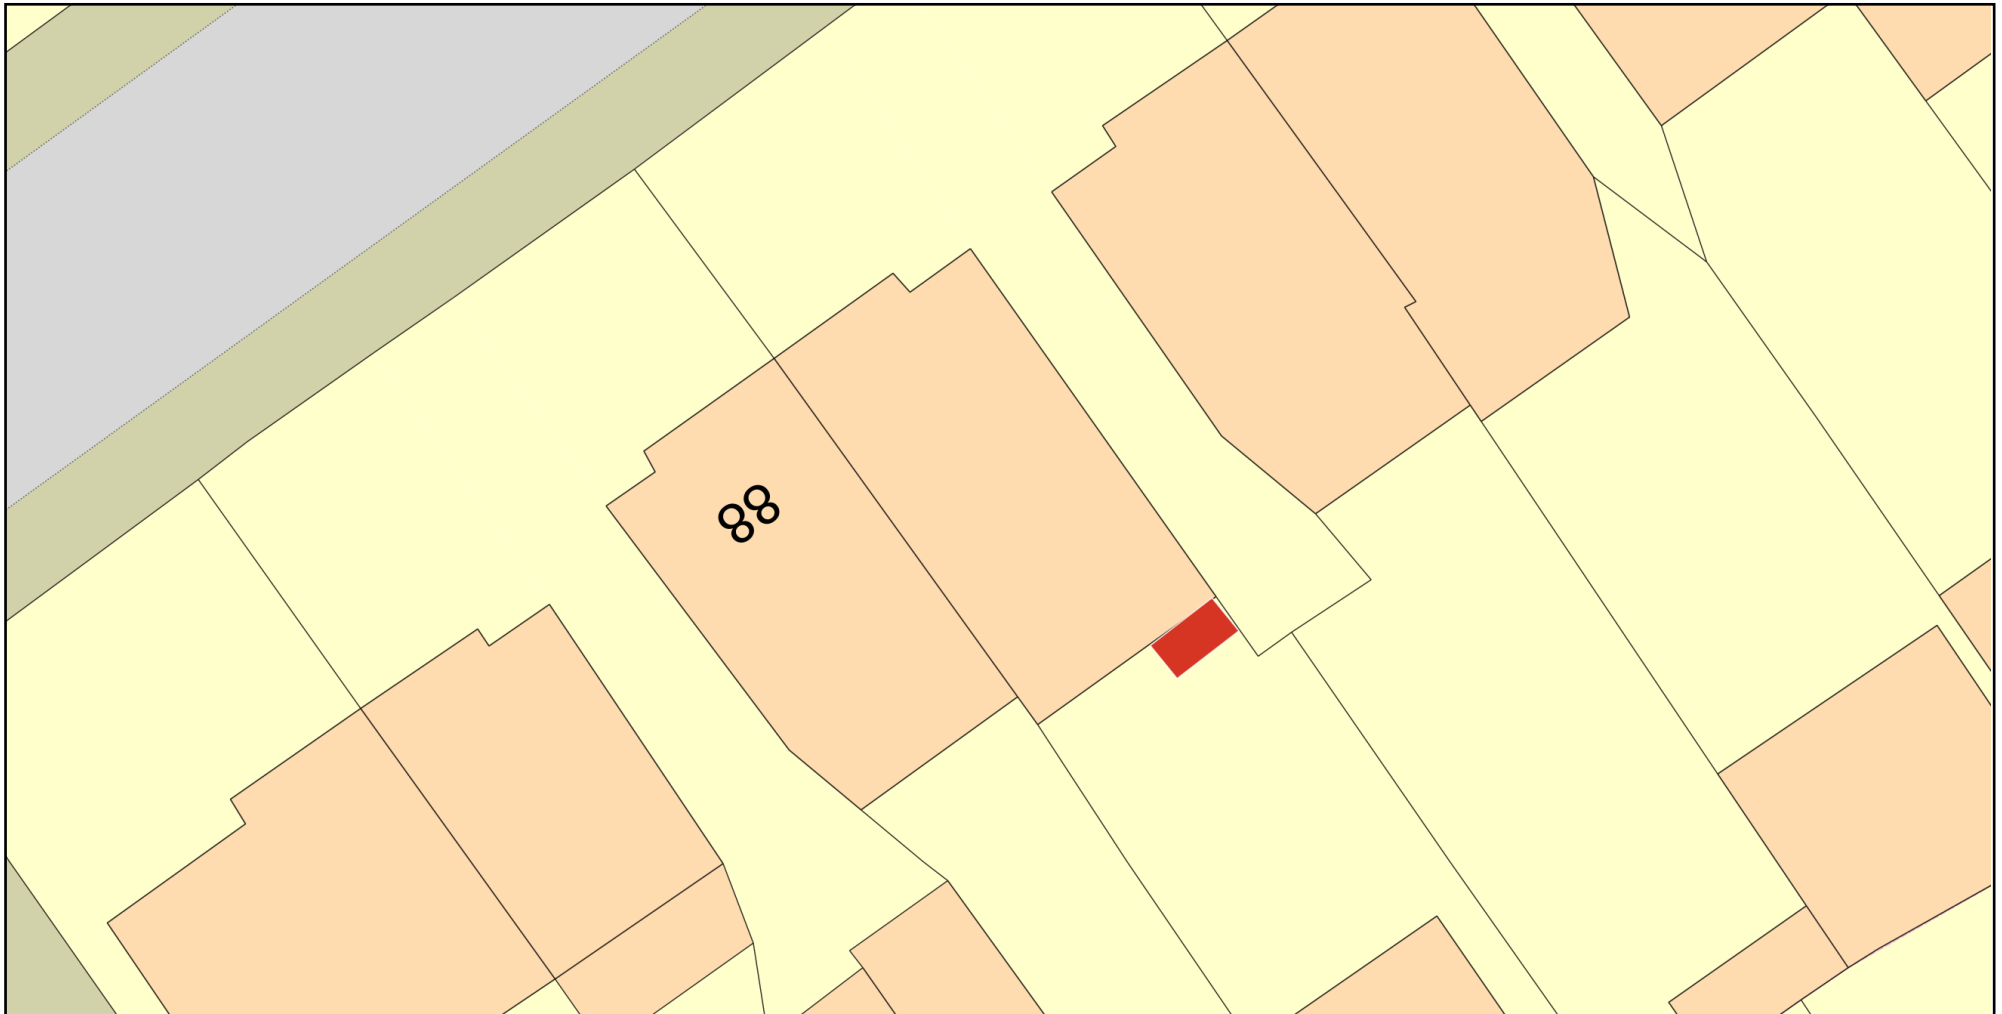

0 10
Metres



Plan Produced for: Hillingdon Council

Date Produced: 15 Jan 2022

Plan Reference Number: TQRQM22015204840705

Scale: 1:200 @ A4

© Crown copyright and database rights 2021 OS 100042766