

EXISTING REAR ELEVATION



EXISTING FRONT ELEVATION

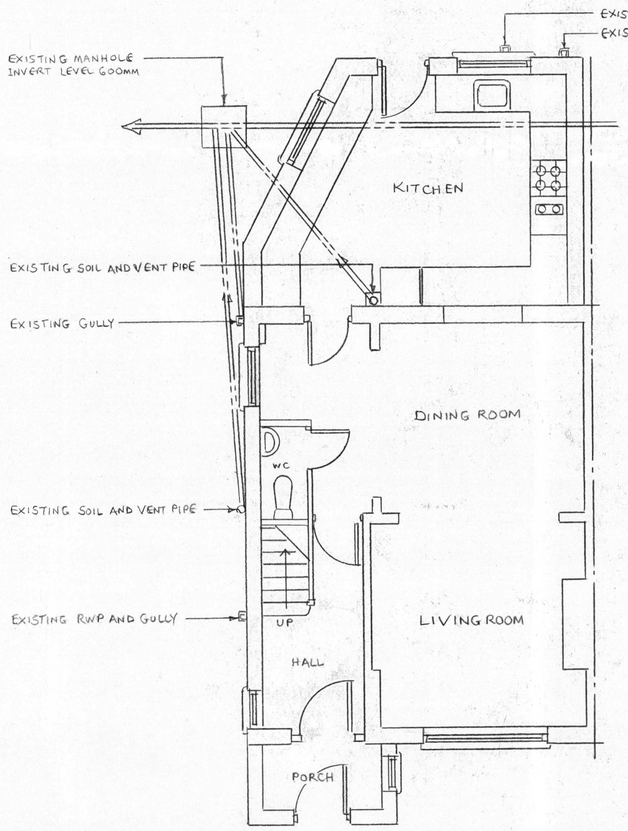

EXISTING GROUND FLOOR PLAN

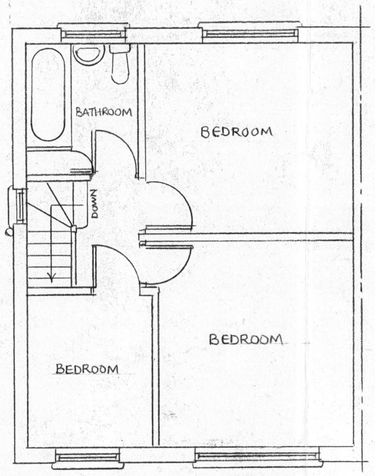

EXISTING FIRST FLOOR PLAN

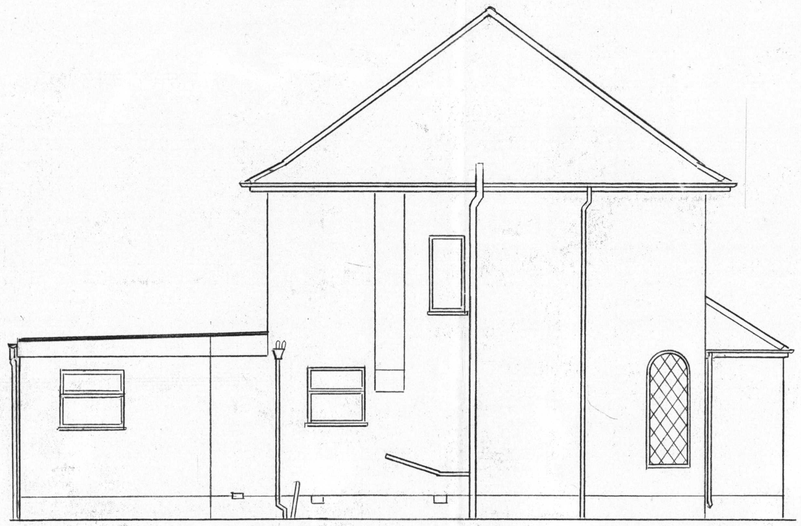

EXISTING SECOND FLOOR PLAN

29 SEP 2017

1M 2M 3M 4M 5M 6M 7M 8M 9M 10M

42 WEYMOUTH ROAD
HAYES, MIDDLESEX, UB4 8NF

DRAWN BY C.MCKENZIE LTD 01523 415788	SCALE 1:50
	DATE SEPTEMBER 2017
DRAWING NO CHM/3695/A1 SHEET 1	REV