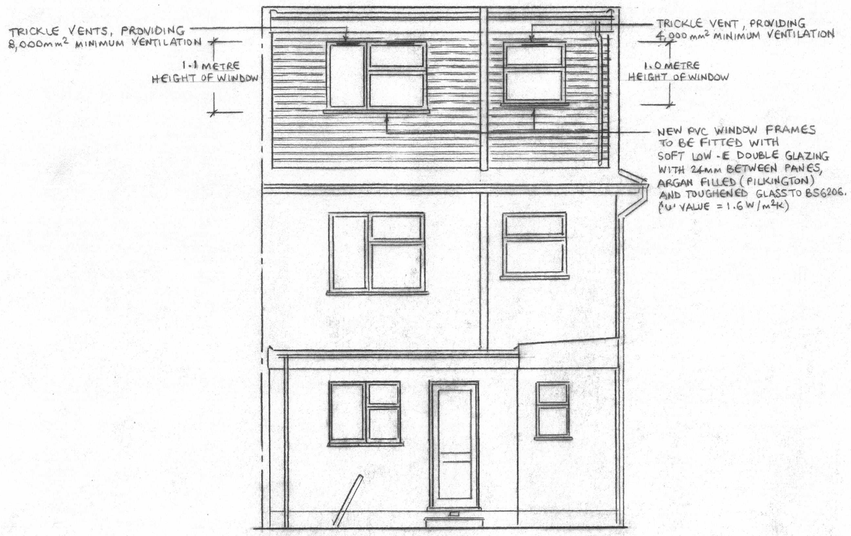

PROPOSED REAR ELEVATION

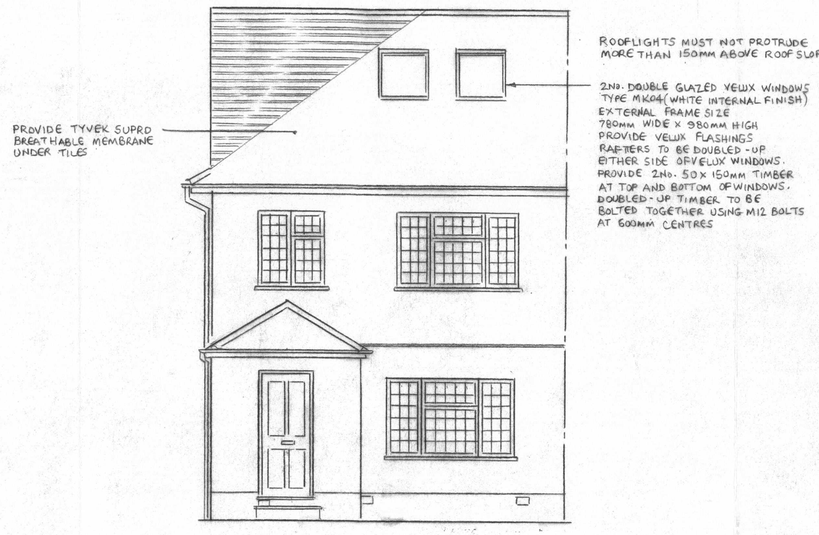

PROPOSED FRONT ELEVATION

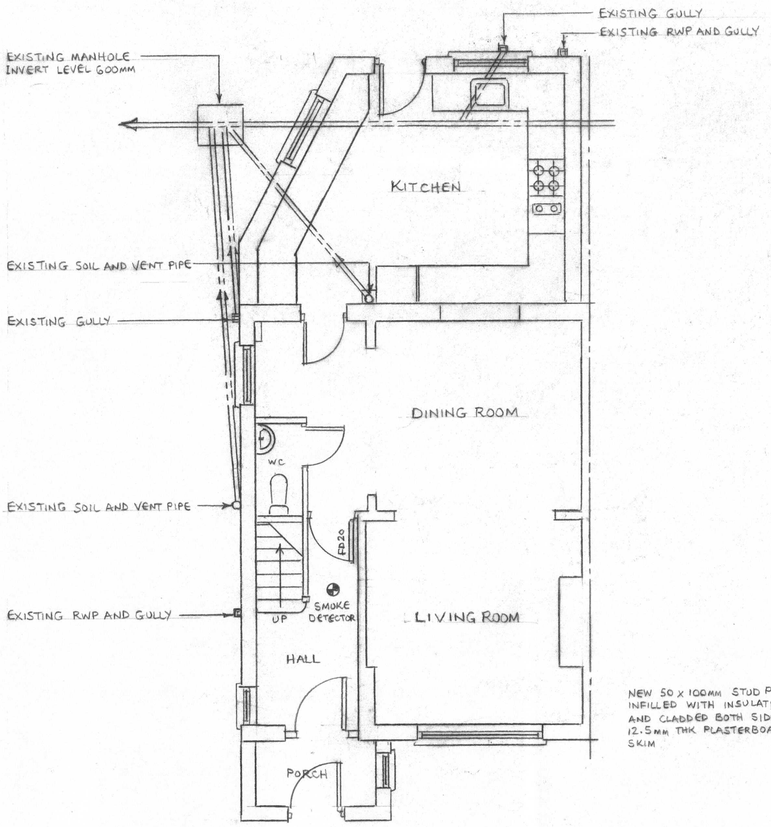

PROPOSED GROUND FLOOR PLAN

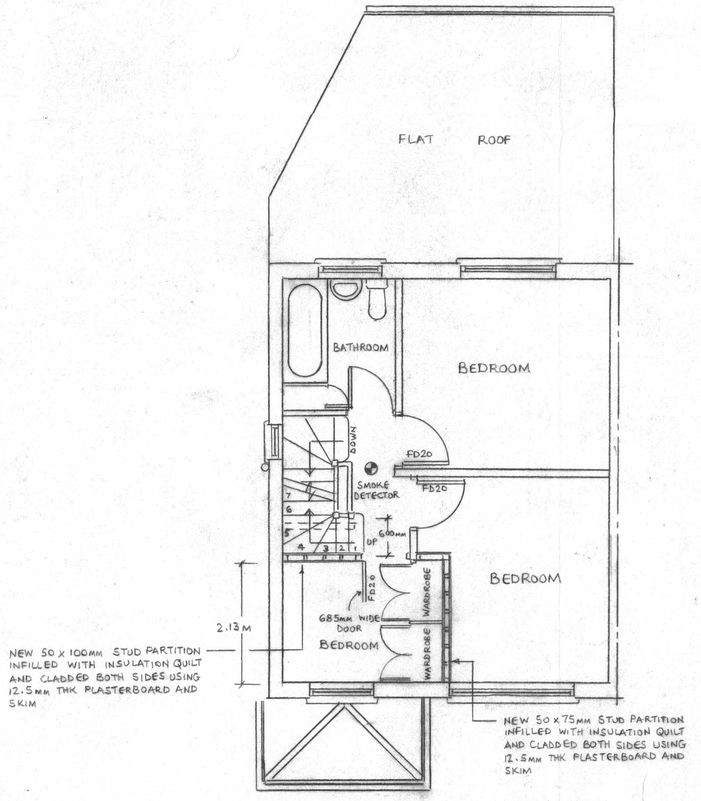

PROPOSED FIRST FLOOR PLAN

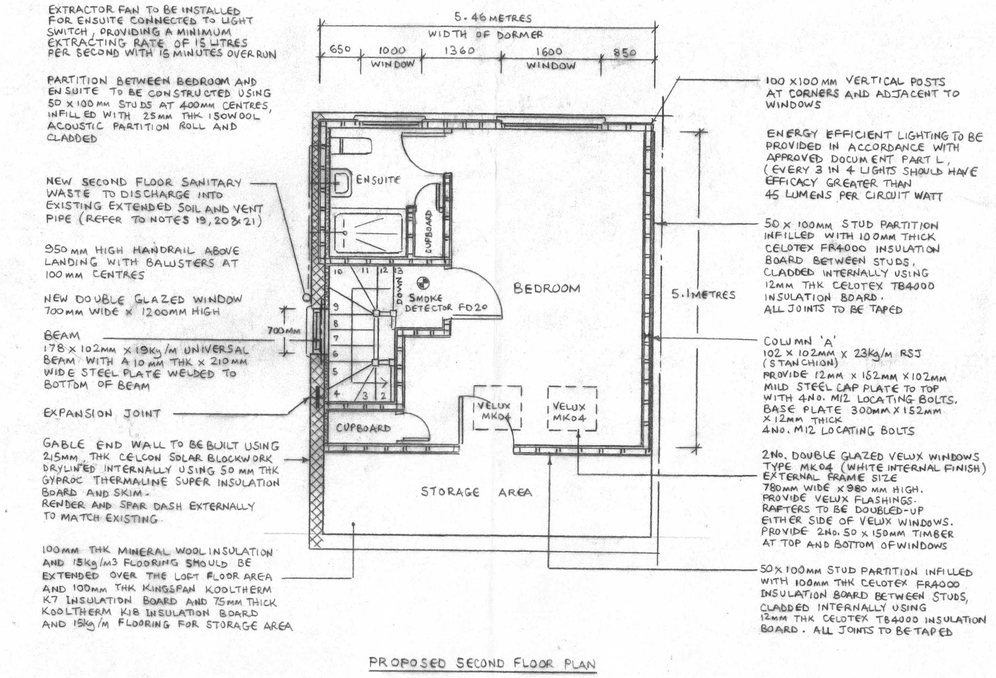

PROPOSED SECOND FLOOR PLAN

NOTES CONTINUED

24 WHOLESOME WATER AND HEATED WHOLESOME WATER

PART G1/G3 - THERE MUST BE SUITABLE INSTALLATION FOR THE PROVISION OF WHOLESOME WATER AND HEATED WHOLESOME WATER TO; ANY PLACE WHERE DRINKING WATER IS DRAWN OFF, ANY WASH HAND BASIN AND SHOWER.
THE WATER IS CONSIDERED TO BE WHOLESOME IF IT IS PROVIDED BY A STATUTORY WATER UNDERTAKER OR LICENSED WATER SUPPLIER OR BY A SOURCE COMPLYING WITH THE PRIVATE WATER SUPPLY REGULATIONS 2009

BEAM TO BEAM CONNECTION

2.9 SEP 2017

1M 2M 3M 4M 5M 6M 7M 8M 9M 10M

42 WEYMOUTH ROAD
HAYES, MIDDLESEX, UB4 8NF

DRAWN BY C.MCKENZIE LTD 01529 415798
SCALE 1:50
DATE SEPTEMBER 2017
DRAWING No CHM/3695/A1 SHEET 2
REV