


BLOCK PLAN SHOWING PROPOSED
DEVELOPMENT - 43 Minet Drive

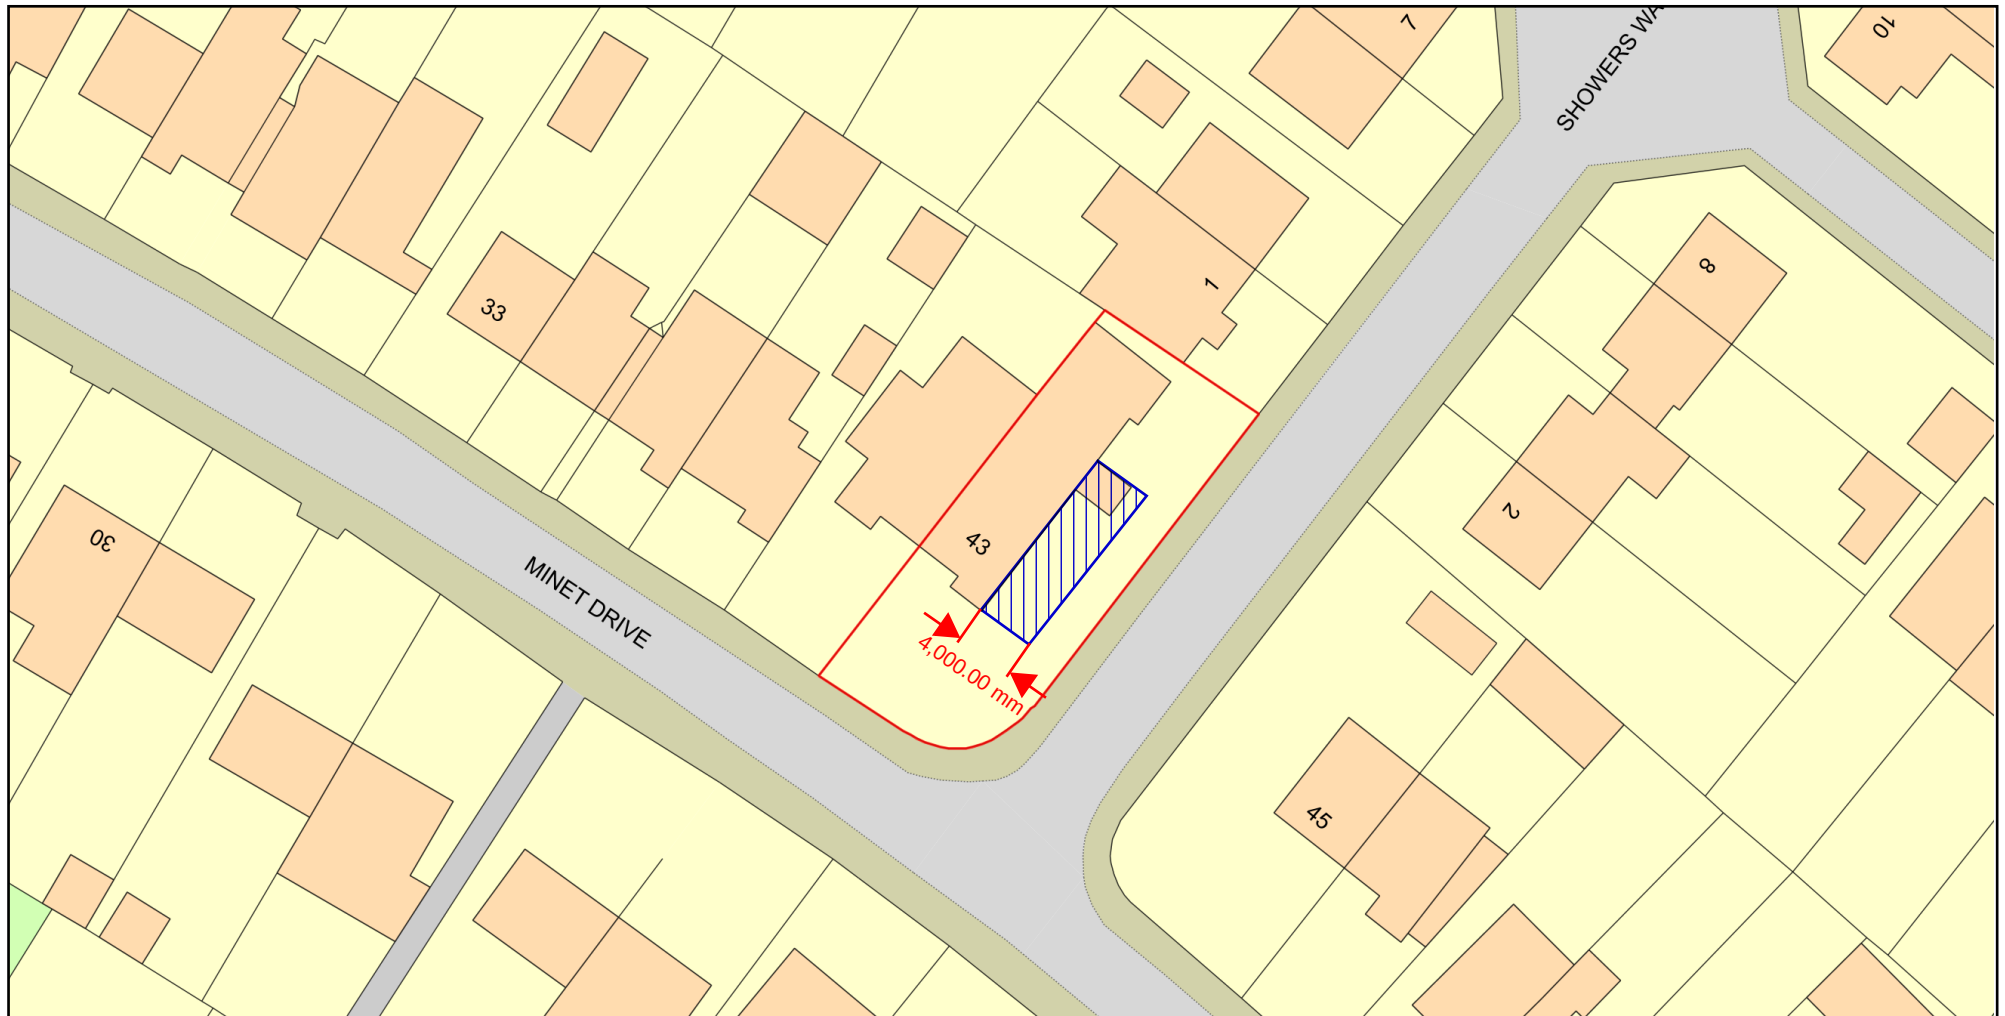

0 20
Metres



Plan Produced for: KT Structures

Date Produced: 22 May 2021

Plan Reference Number / Project ID: TQRQM21142104539130 / 2105

Scale: 1:500 @ A4

© Crown copyright and database rights 2021 OS 100042766

