
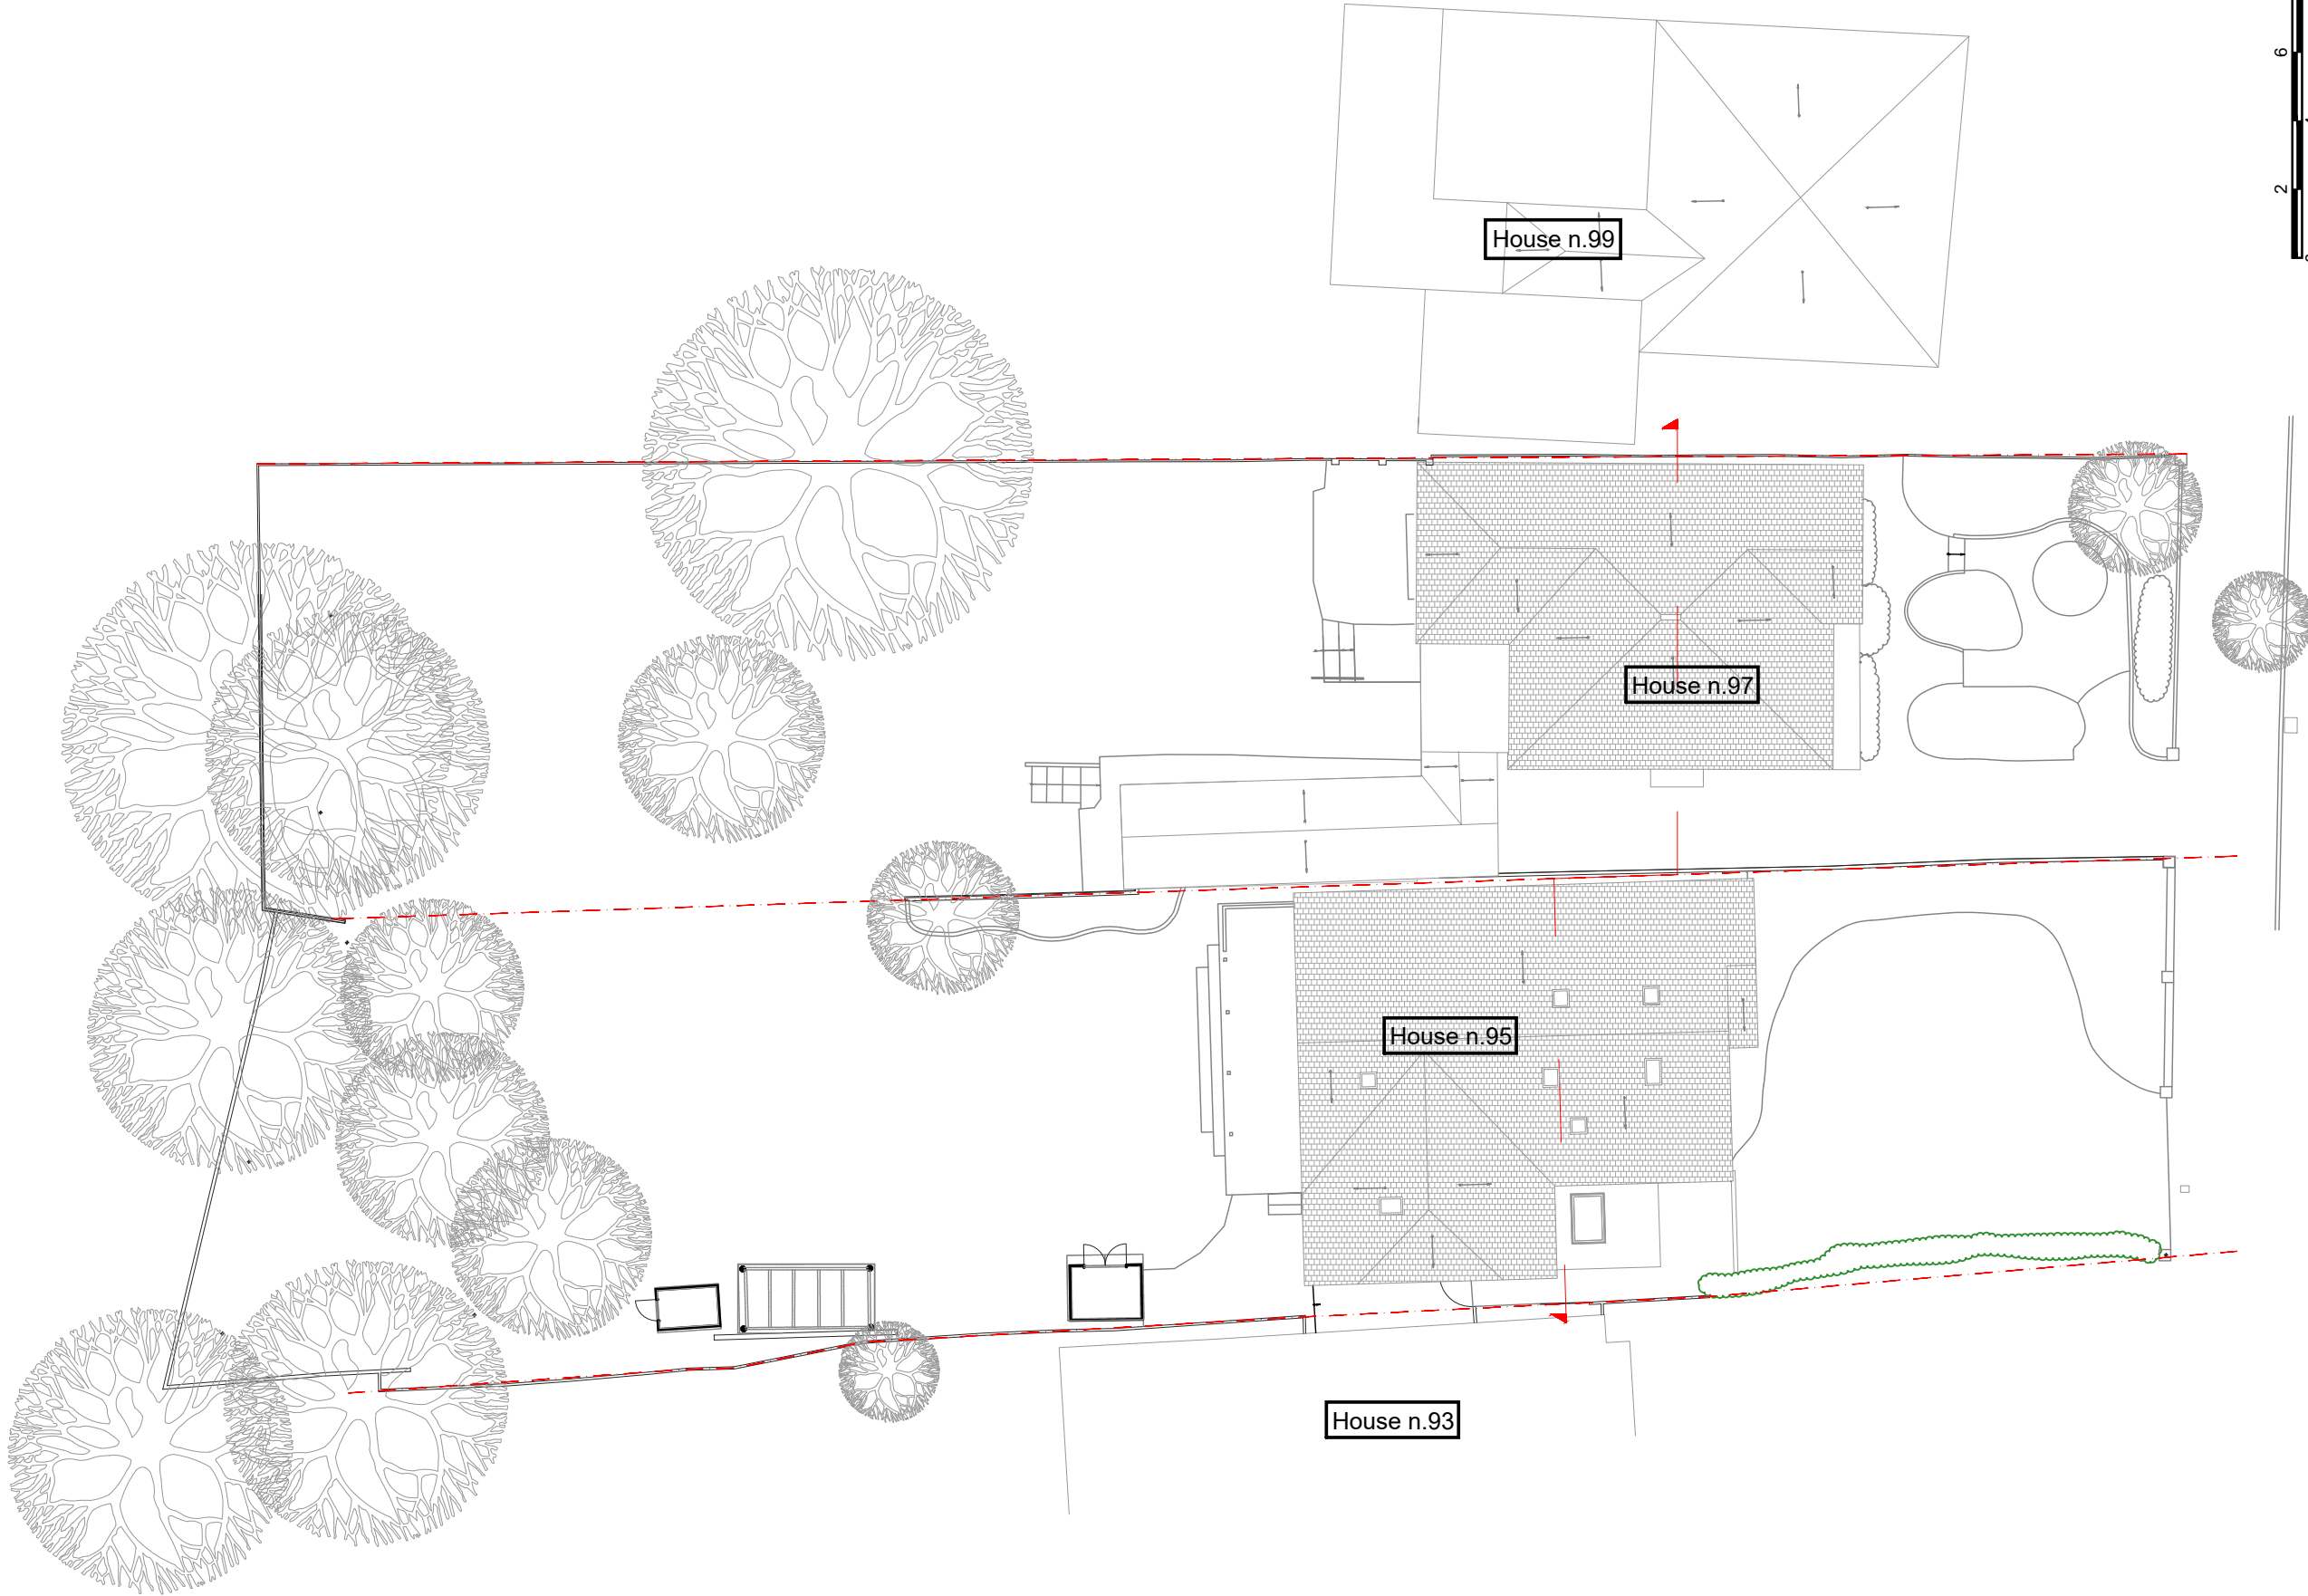


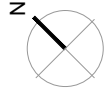


DOCUMENT NOTES:

- This drawing is the property of Noa Ram Suseel Limited.
- It must not be issued, copied or disclosed to any third party for any purpose without written consent by Noa Ram Suseel Limited.
- This drawing and design is for use solely in connection with the project described below.
- Do not scale this drawing, use written dimensions only.
- All dimensions are to be checked on site by Contractor or Professional involved in the project before any work or construction proceeds.
- Any errors or omissions are to be reported to the designer. If it doubt ask. The contractor is to provide full size setting out drawings based on information contained in this drawing for the designer's approval prior to commencing manufacture.
- This drawing is to be read in conjunction with all relevant construction information relevant to this project, any discrepancies or variations are to be notified to the designer before affected work commences.


Project stage	Scale	Sheet
Planning Application	1:200	A3
Drawing Nr 00		
Description Existing Roof Plan - n.95 and 97		
Edition - 1		Change num
File name		Date
97HAR_Plan. Application.dwg		21-dic-21

COMMENTS:

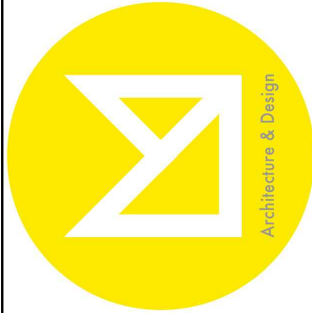

noa@noaram.co.uk
020 78799063

Project Address
97 Halford Road - UB10 8QA

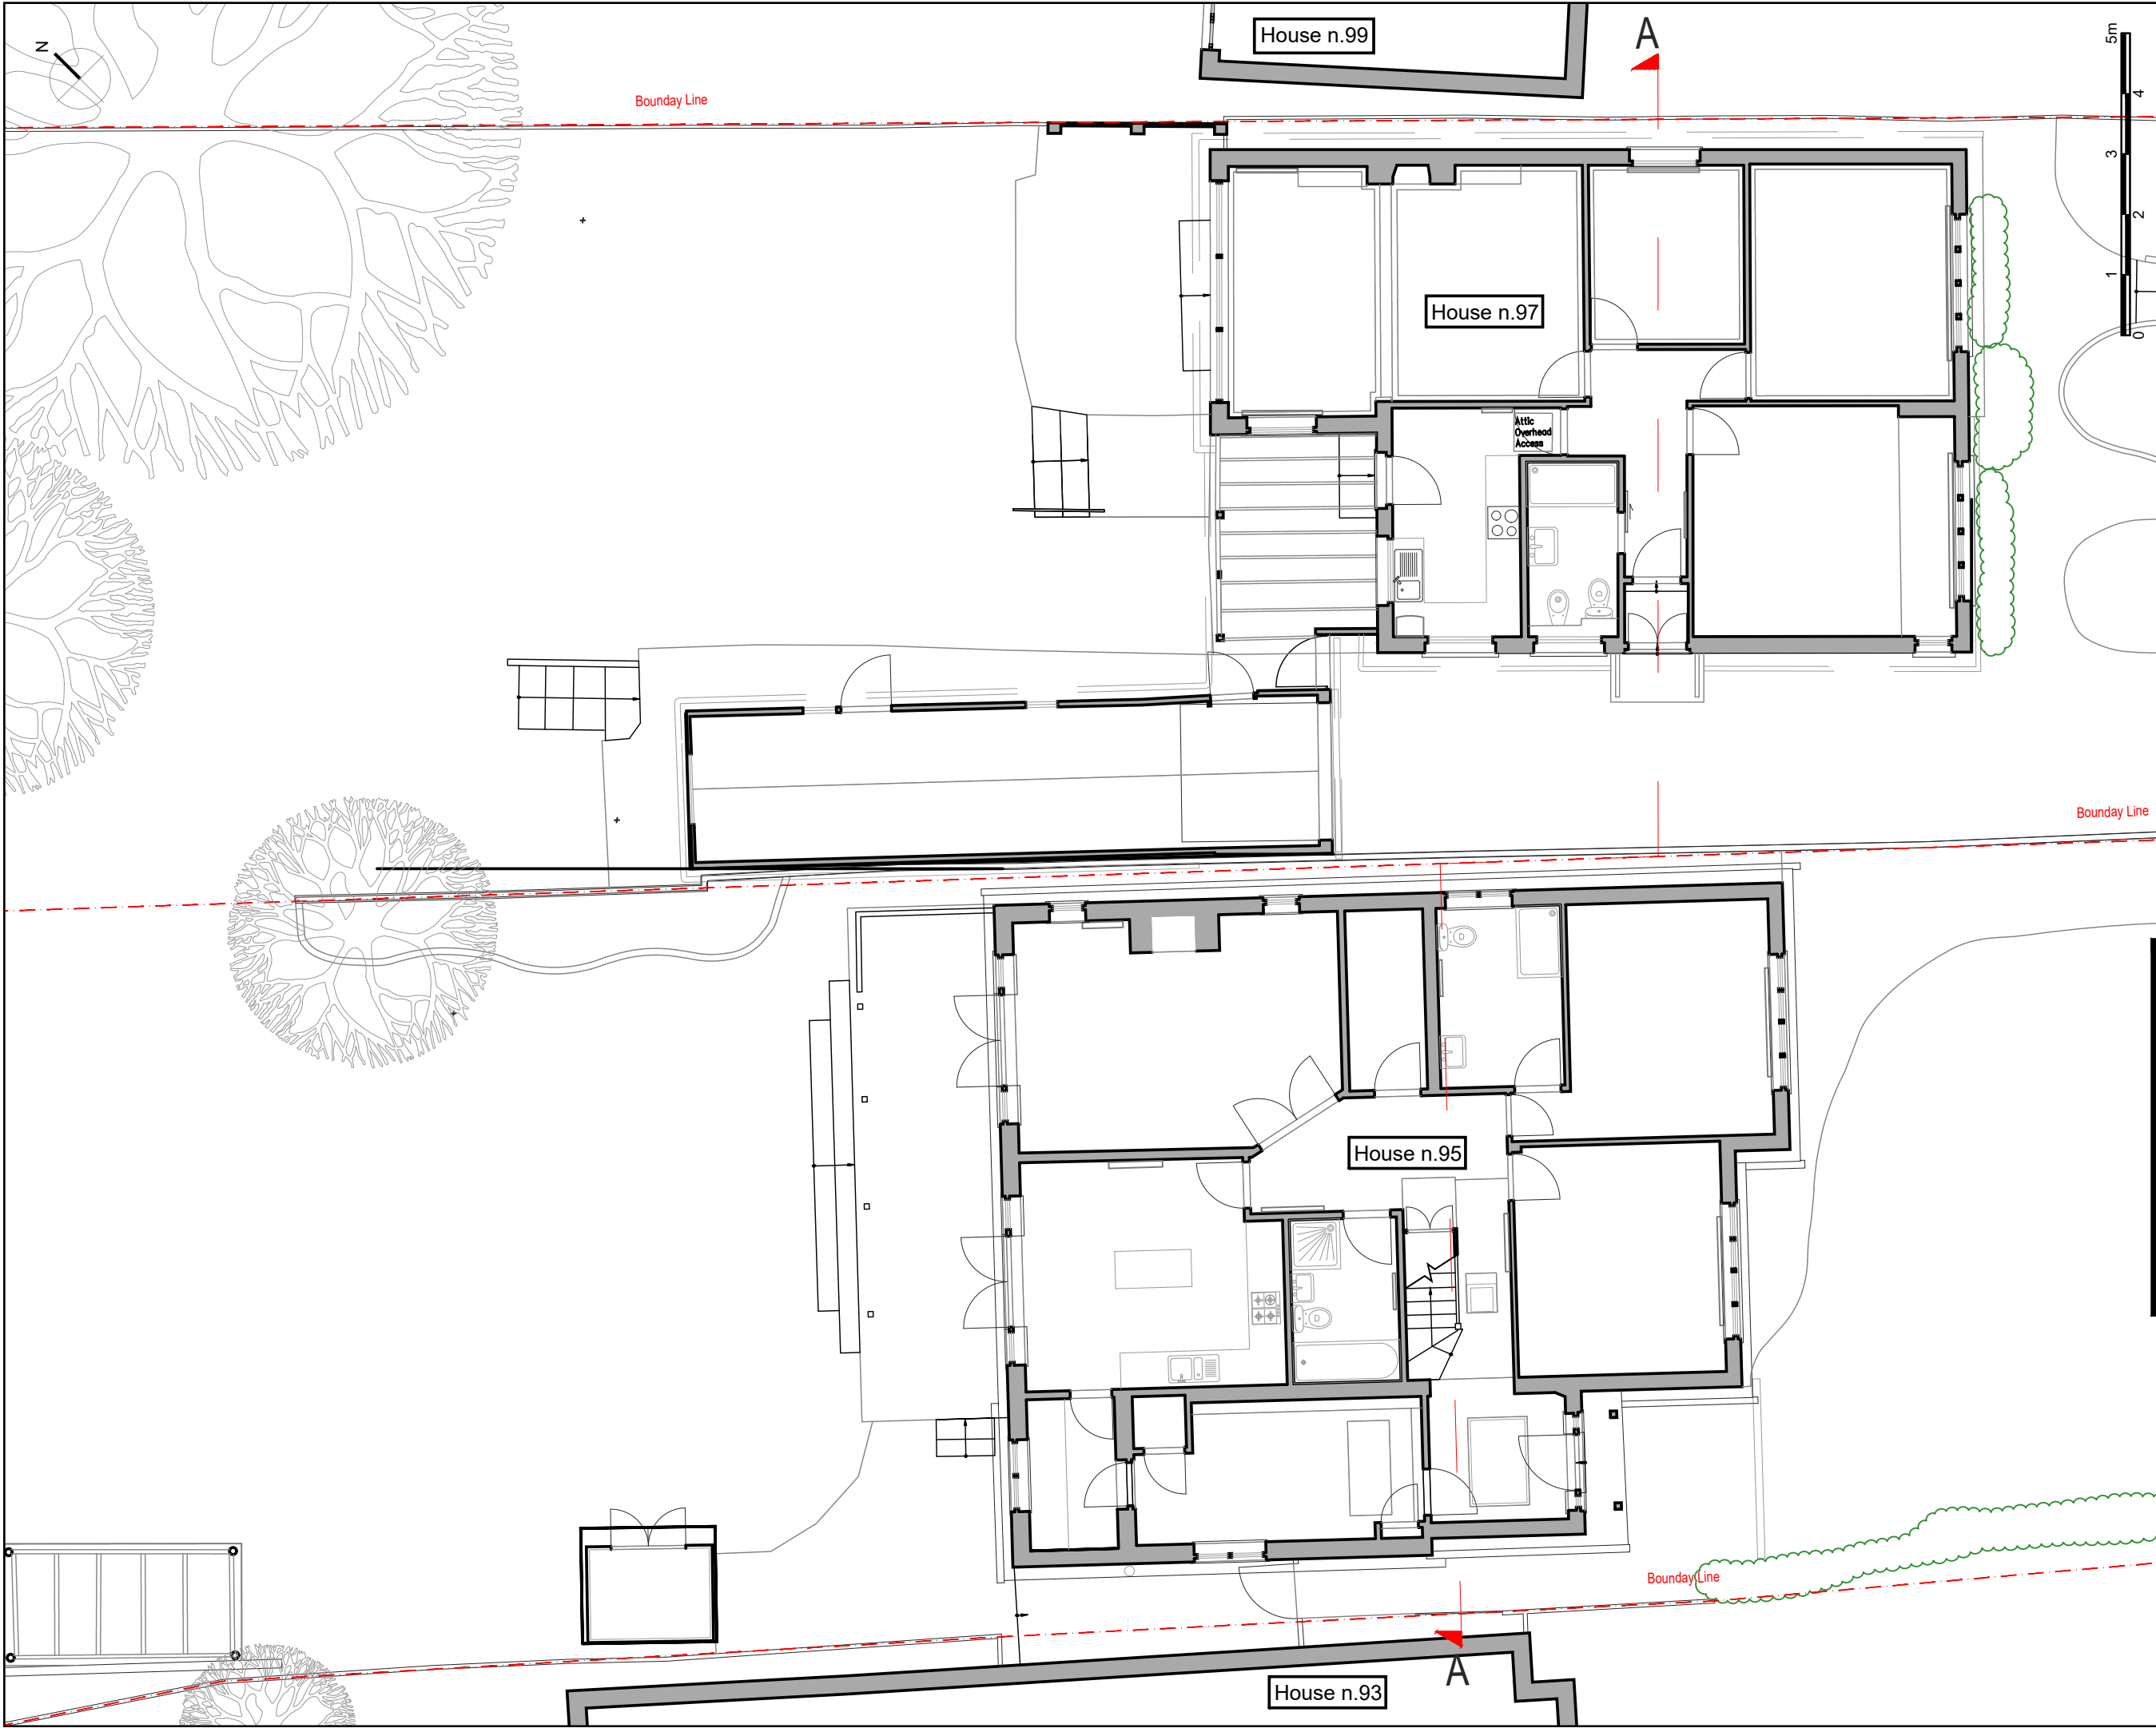


DOCUMENT NOTES:

- This drawing is the property of Noa Ram Susei Limited.
- It must not be issued, copied or disclosed to any third party for any purpose without written consent by Noa Ram Susei Limited.
- This drawing and design is for use solely in connection with the project described below.
- Do not scale this drawing, use written dimensions only.
- All dimensions are to be checked on site by Contractor or Professional involved in the project before any work or construction proceeds.
- Any errors or omissions are to be reported to the designer. If it doubt ask. The contractor is to provide full size setting out drawings based on information contained in this drawing for the designer's approval prior to commencing manufacture.
- This drawing is to be read in conjunction with all relevant construction information relevant to this project, any discrepancies or variations are to be notified to the designer before affected work commences.


Project stage	Scale	Sheet
Planning Application	1:100	A3
Drawing Nr	01	
Description	Existing GF Plan - n.95 and 97	
Edition - 1	Change num	Date
97HAR_Plan. Application.dwg	1	21-dic-21
File name		

COMMENTS:

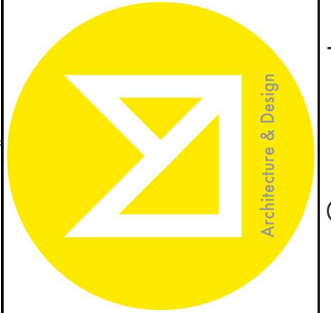

noa@noaram.co.uk
020 78799063

Project Address
97 Halford Road - UB10 8QA

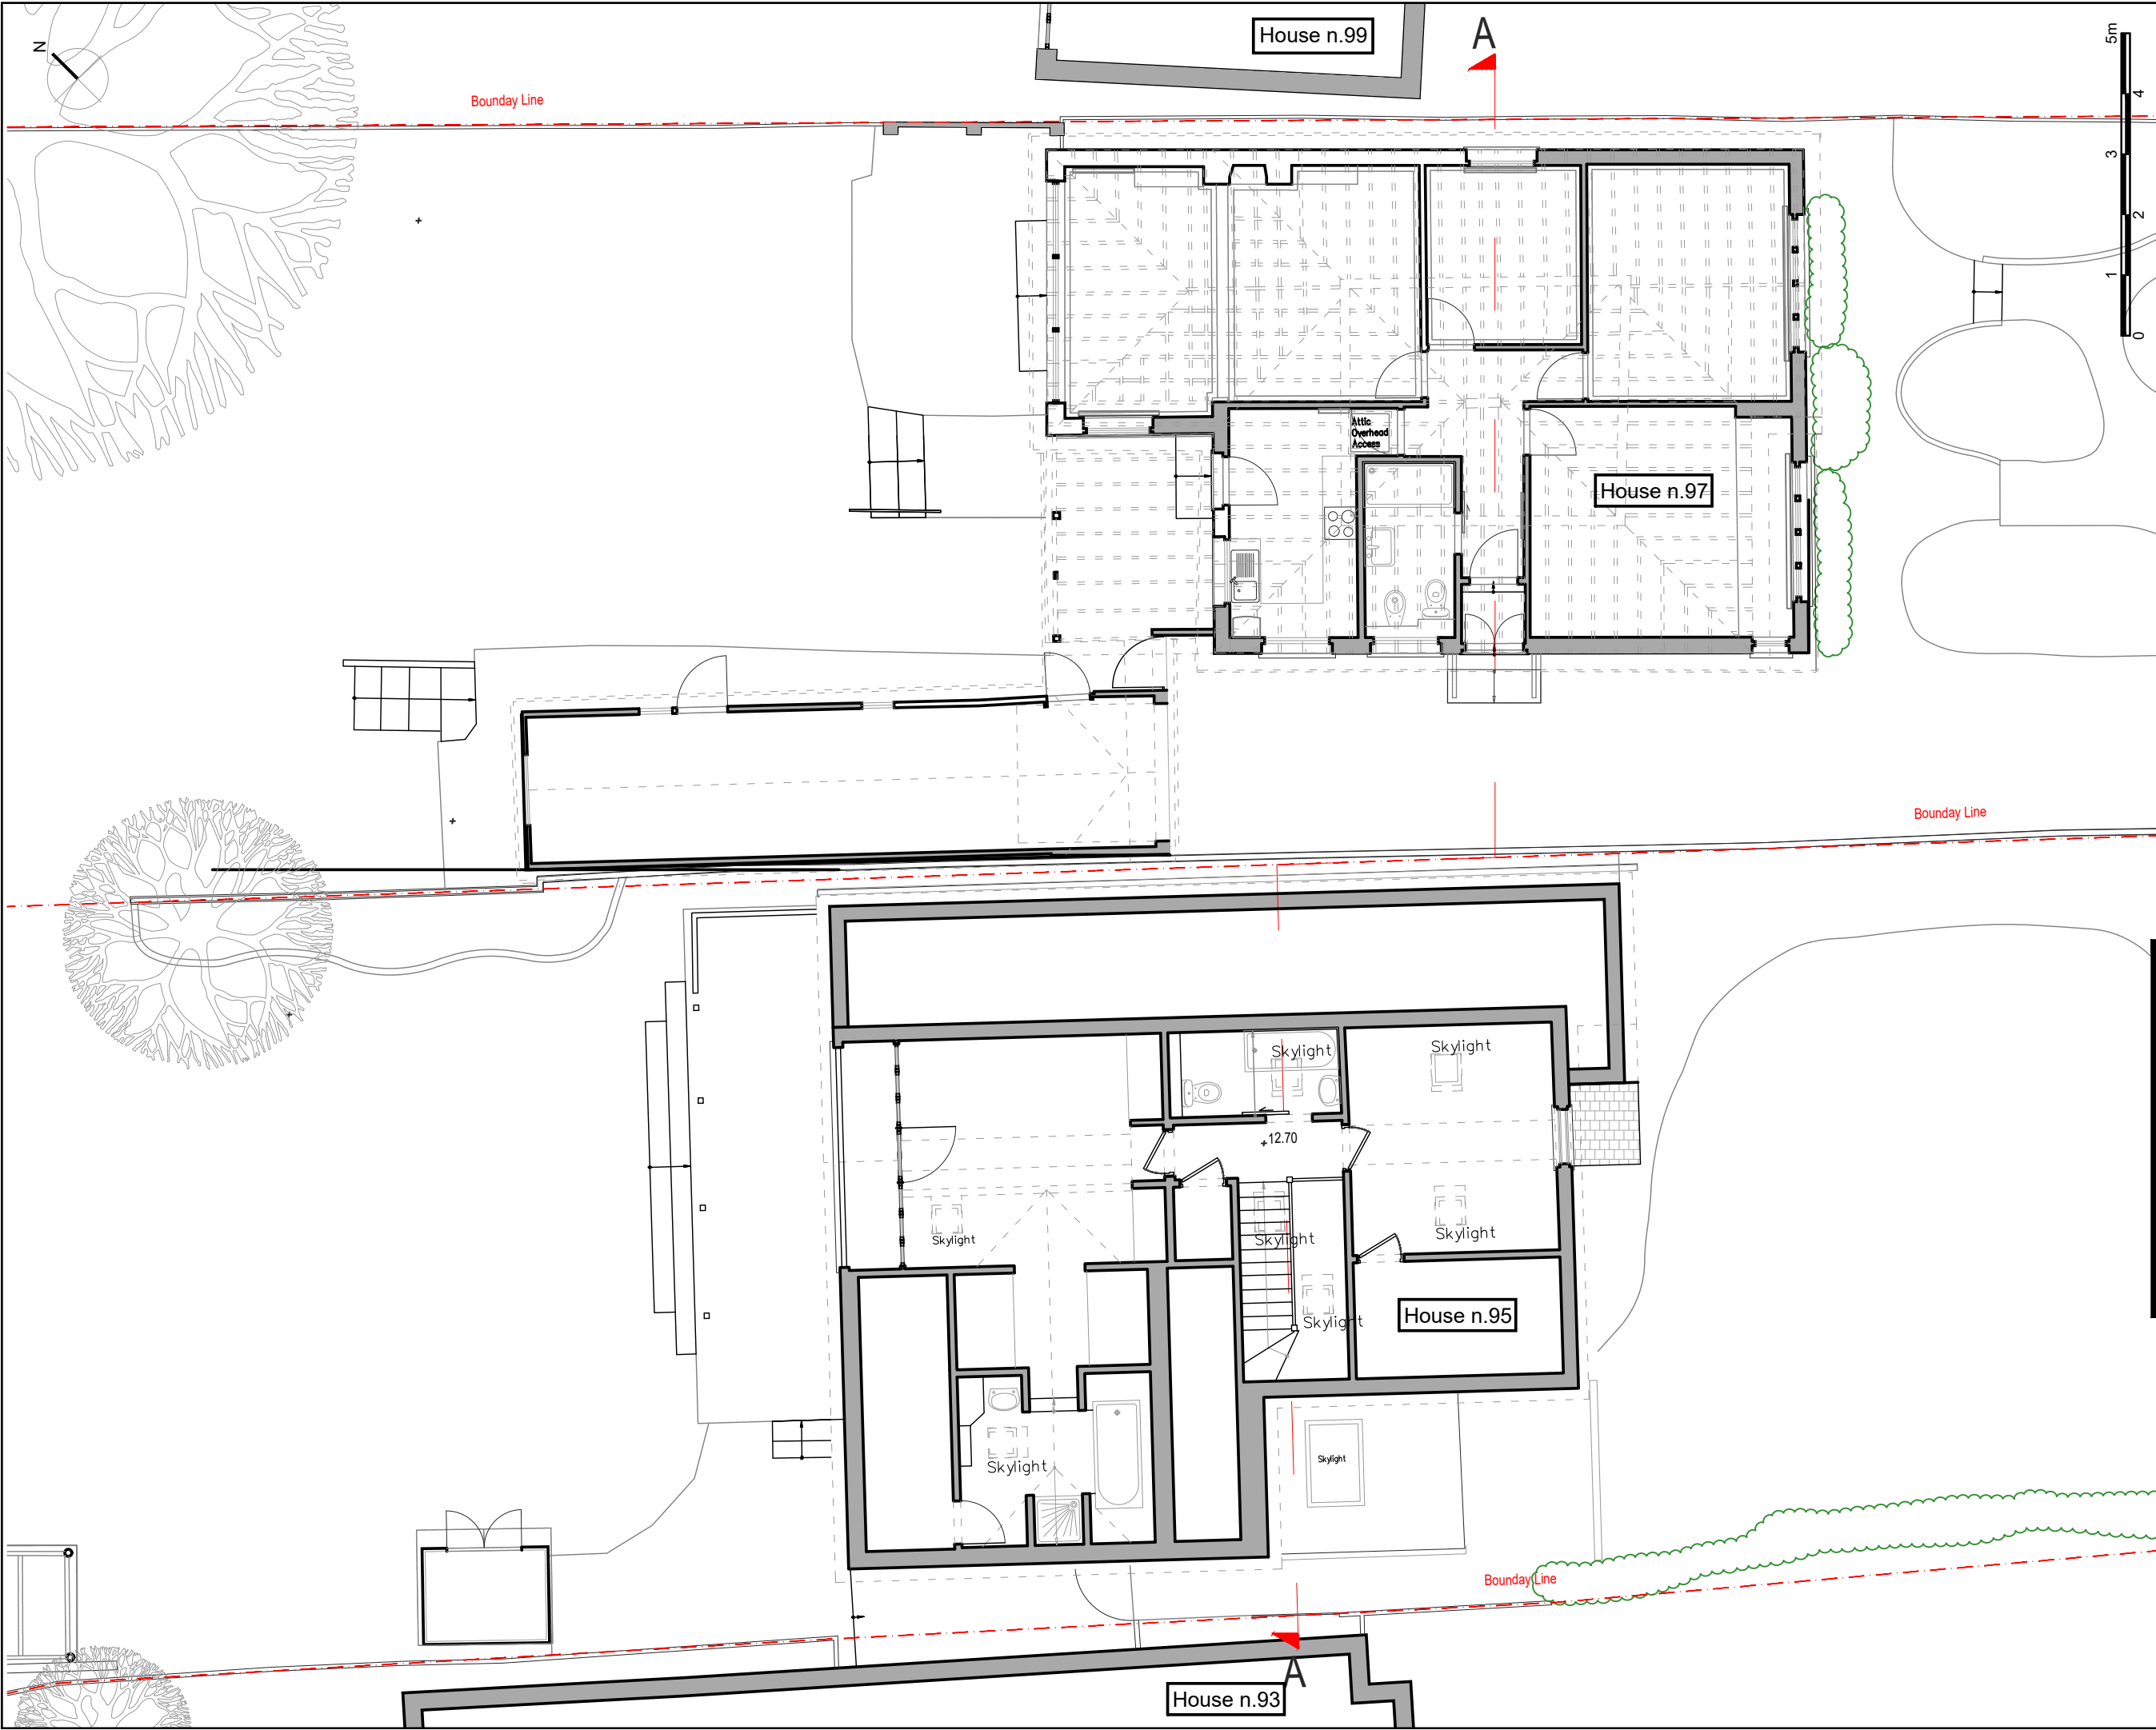


DOCUMENT NOTES:

- This drawing is the property of Noa Ram Suseel Limited.
- It must not be issued, copied or disclosed to any third party for any purpose without written consent by Noa Ram Suseel Limited.
- This drawing and design is for use solely in connection with the project described below.
- Do not scale this drawing, use written dimensions only.
- All dimensions are to be checked on site by Contractor or Professional involved in the project before any work or construction proceeds.
- Any errors or omissions are to be reported to the designer. If it doubt ask. The contractor is to provide full size setting out drawings based on information contained in this drawing for the designer's approval prior to commencing manufacture.
- This drawing is to be read in conjunction with all relevant construction information relevant to this project, any discrepancies or variations are to be notified to the designer before affected work commences.


Project stage	Scale	Sheet
Planning Application	1:100	A3
Drawing Nr	02	
Description	Existing FF Plan - n.95 and 97	
File name	Change num	Date
97HAR_Plan. Application.dwg	1	21-dic-21

COMMENTS:

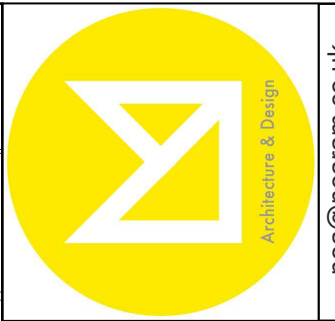

noa@noaram.co.uk
020 78799063

Project Address
97 Halford Road - UB10 8QA

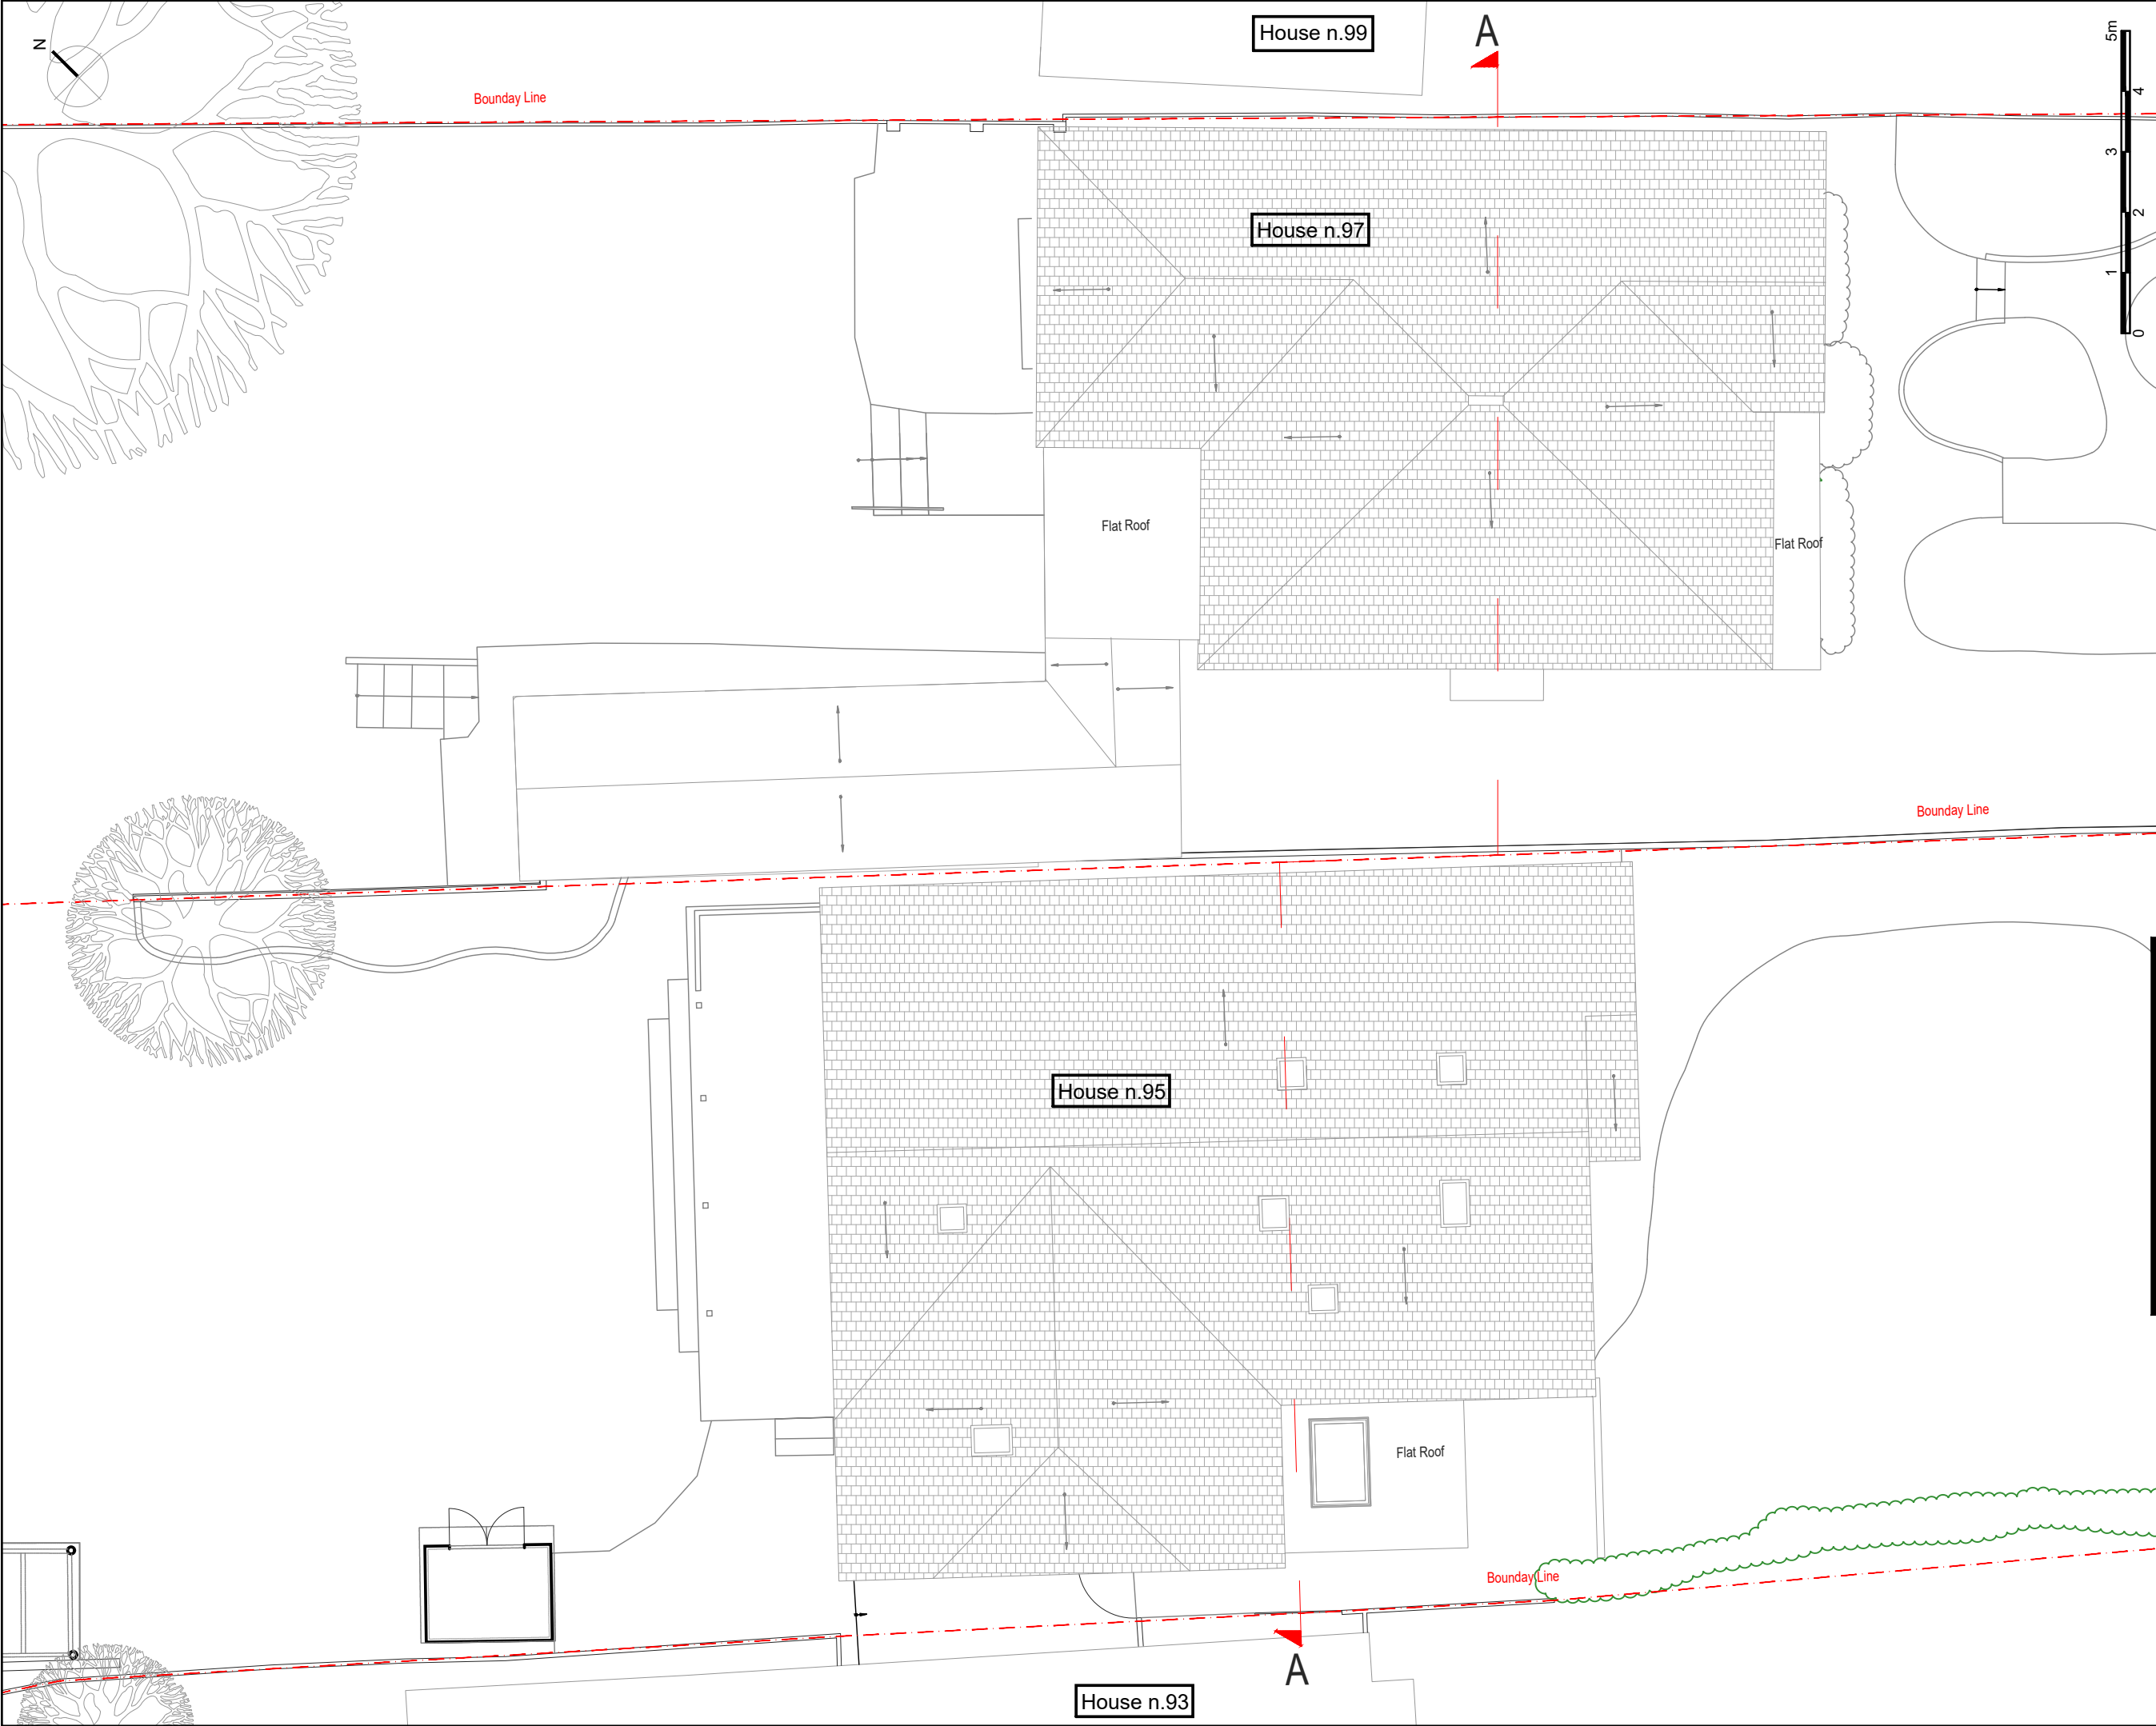


DOCUMENT NOTES:

- This drawing is the property of Noa Ram Suseel Limited.
- It must not be issued, copied or disclosed to any third party for any purpose without written consent by Noa Ram Suseel Limited.
- This drawing and design is for use solely in connection with the project described below.
- Do not scale this drawing, use written dimensions only.
- All dimensions are to be checked on site by Contractor or Professional involved in the project before any work or construction proceeds.
- Any errors or omissions are to be reported to the designer. If it doubt ask. The contractor is to provide full size setting out drawings based on information contained in this drawing for the designer's approval prior to commencing manufacture.
- This drawing is to be read in conjunction with all relevant construction information relevant to this project, any discrepancies or variations are to be notified to the designer before affected work commences.


Project stage	Scale	Sheet
Planning Application	1:100	A3
Drawing Nr 03		
Description Existing Roof Plan - n.95 and 97		
Edition - 1		Change num 1
File name	Date	
97HAR_Plan. Application.dwg	21-dic-21	

COMMENTS:

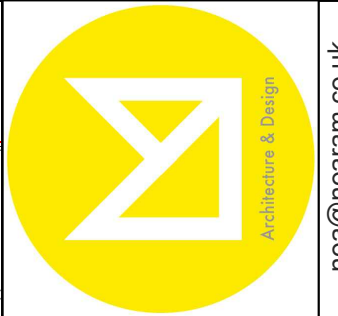


noa@noaram.co.uk
020 78799063

Project Address
97 Halford Road - UB10 8QA

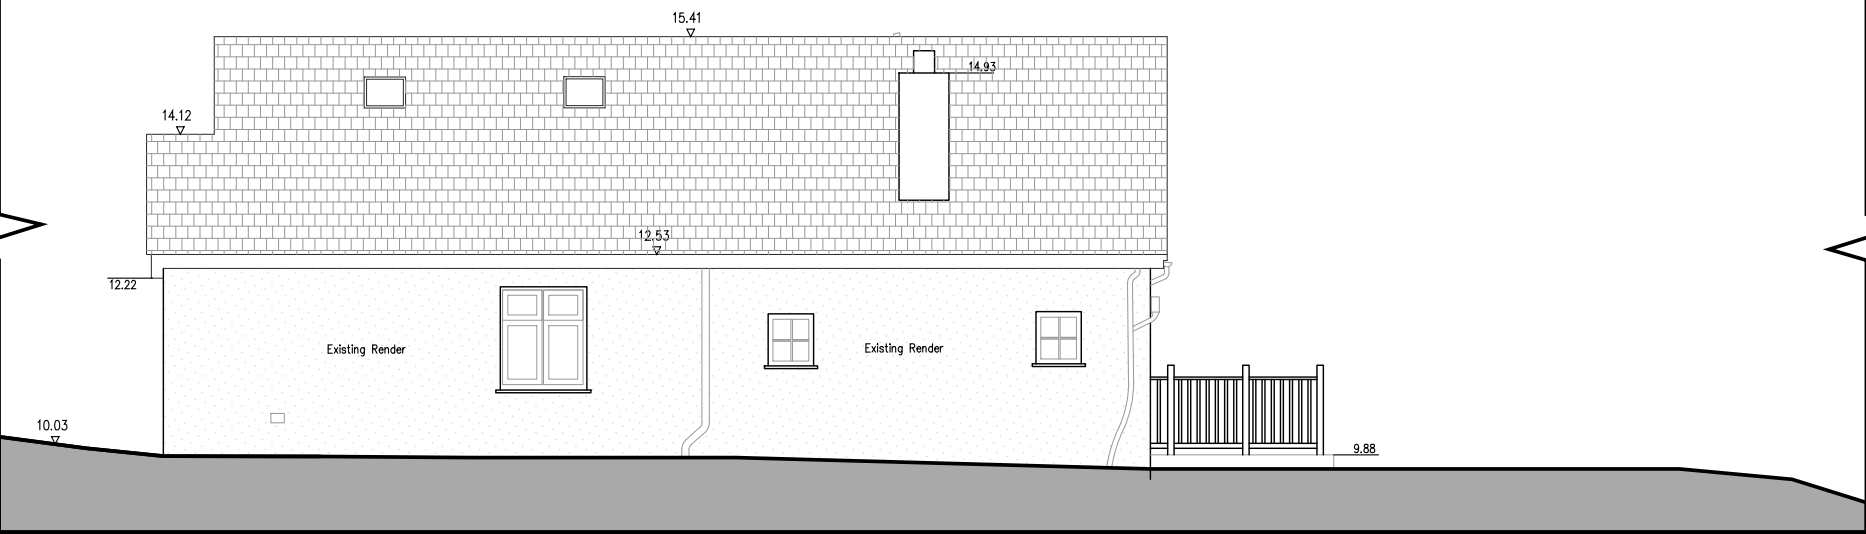

Existing Side Elevation North - n.95

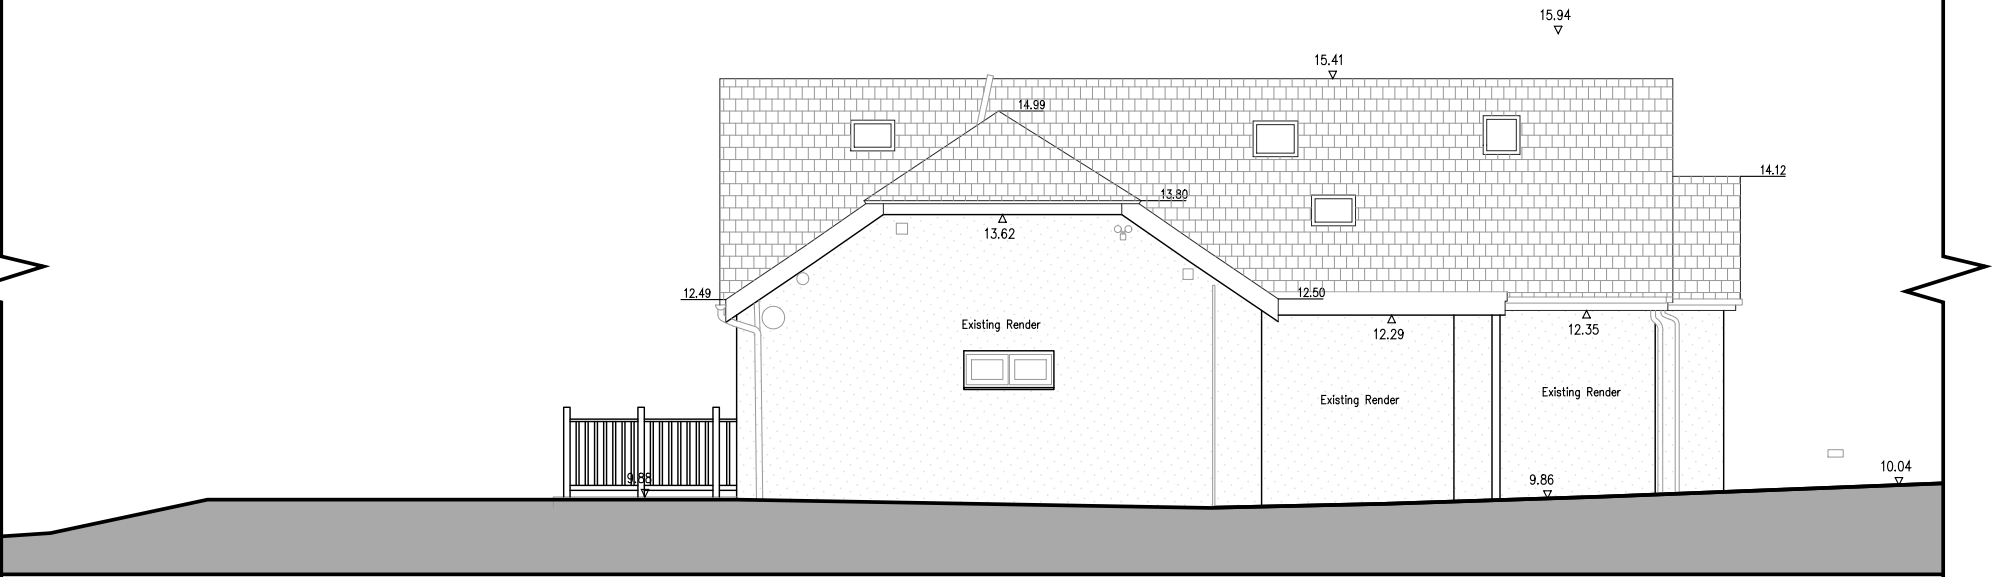

Existing Side Elevation South - n.95



DOCUMENT NOTES:

- This drawing is the property of Noa Ram Susel Limited.
- It must not be issued, copied or disclosed to any third party for any purpose without written consent by Noa Ram Susel Limited.
- This drawing and design is for use solely in connection with the project described below.
- Do not scale this drawing, use written dimensions only.
- All dimensions are to be checked on site by Contractor or Professional involved in the project before any work or construction proceeds.
- Any errors or omissions are to be reported to the designer. If it doubt ask. The contractor is to provide full size setting out drawings based on information contained in this drawing for the designer's approval prior to commencing manufacture.
- This drawing is to be read in conjunction with all relevant construction information relevant to this project, any discrepancies or variations are to be notified to the designer before affected work commences.


Project Address
95 Halford Road - UB10 8QA

Project stage	Scale	Sheet
Plannig Application	1:100	A3
Drawing Nr	04	
Description	Existing Side Elevations - n.95	
Edition - 1	Change num	1
File name	Date	21-dic-21
97HAR_Plan. Application.dwg		


COMMENTS:



noa@noaram.co.uk
020 78799063

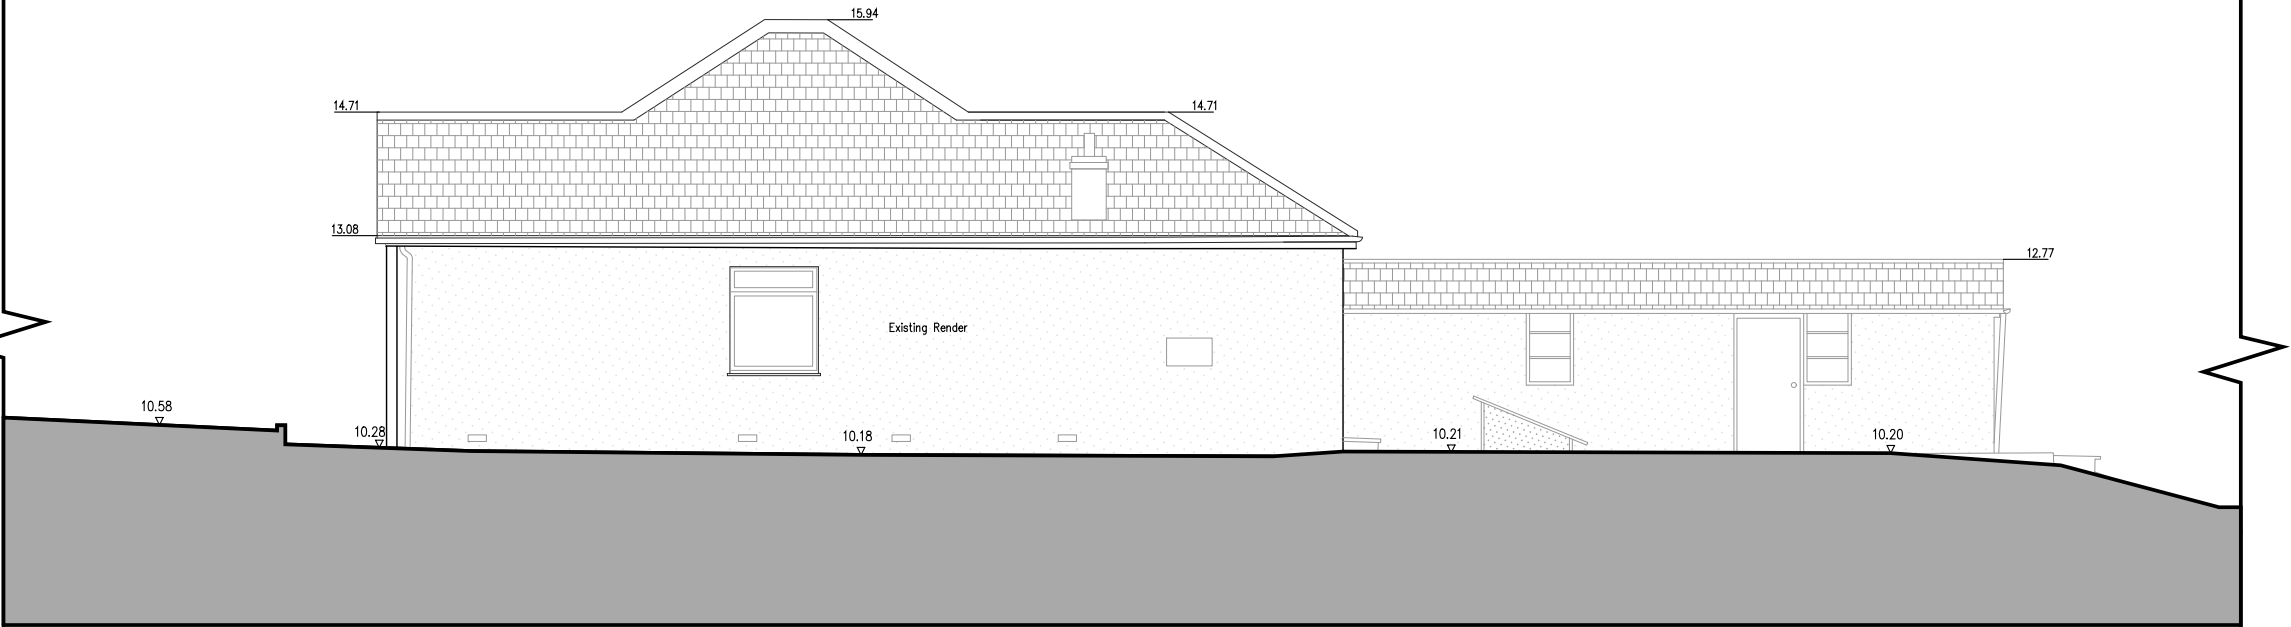

Existing Side Elevation North - n.97

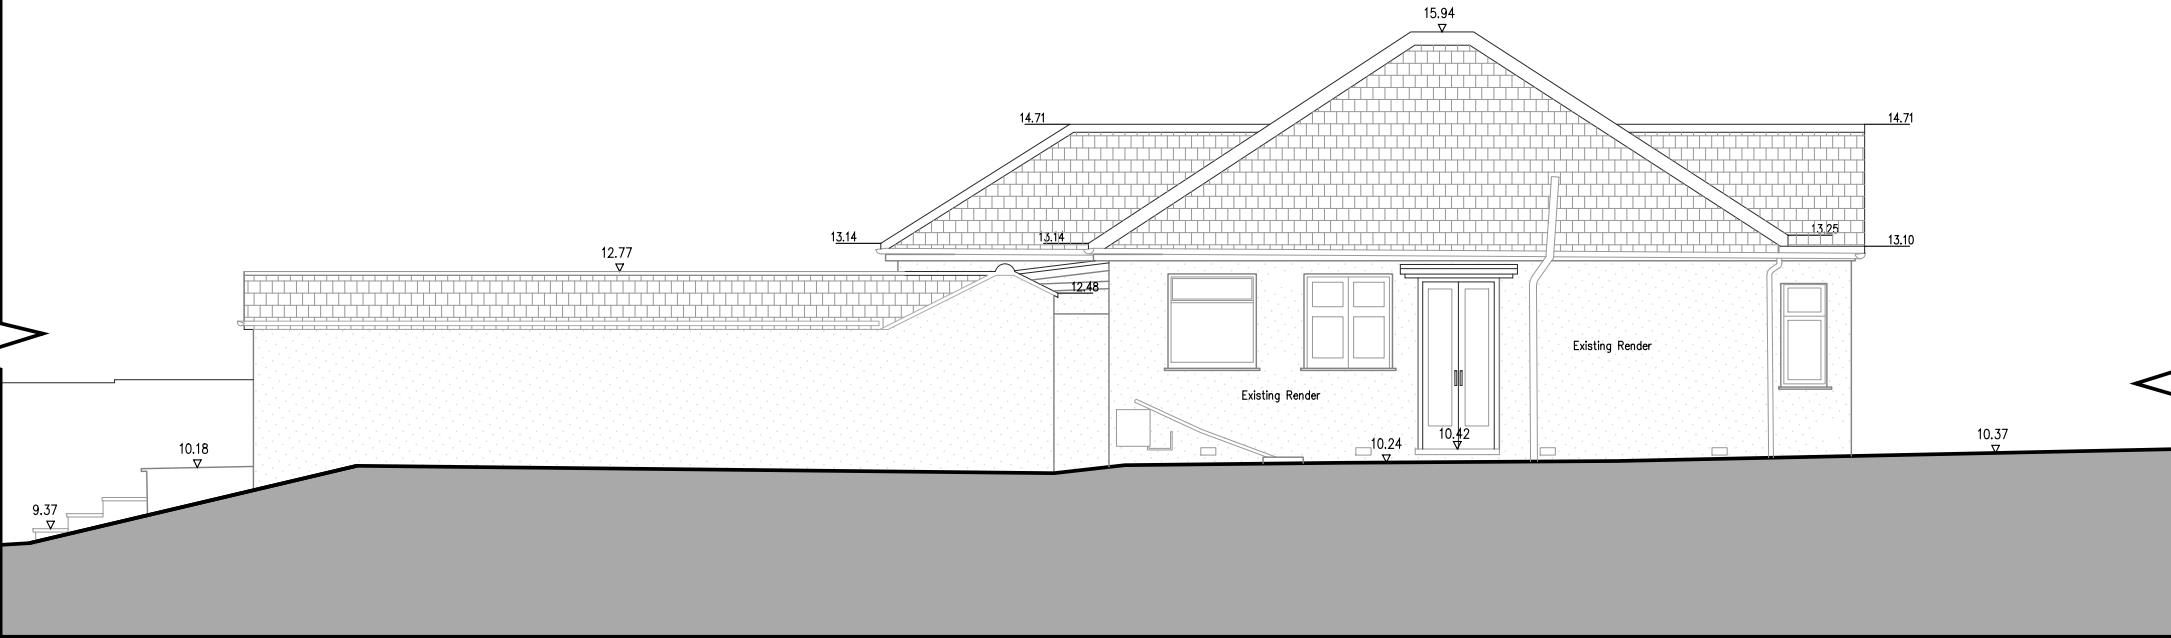

Existing Side Elevation South - n.97



DOCUMENT NOTES:

- This drawing is the property of Noa Ram Susel Limited.
- It must not be issued, copied or disclosed to any third party for any purpose without written consent by Noa Ram Susel Limited.
- This drawing and design is for use solely in connection with the project described below.
- Do not scale this drawing, use written dimensions only.
- All dimensions are to be checked on site by Contractor or Professional involved in the project before any work or construction proceeds.
- Any errors or omissions are to be reported to the designer. If it doubt ask. The contractor is to provide full size setting out drawings based on information contained in this drawing for the designer's approval prior to commencing manufacture.
- This drawing is to be read in conjunction with all relevant construction information relevant to this project, any discrepancies or variations are to be notified to the designer before affected work commences.


Project stage	Scale	Sheet
Plannig Application	1:100	A3
Drawing Nr 05		
Description Existing Side Elevations - n.97		
Edition - 1		Change num
File name		Date
97HAR_Plan. Application.dwg		21-dic-21

Project Address 95 Halford Road - UB10 8QA


COMMENTS:



noa@noaram.co.uk
020 78799063

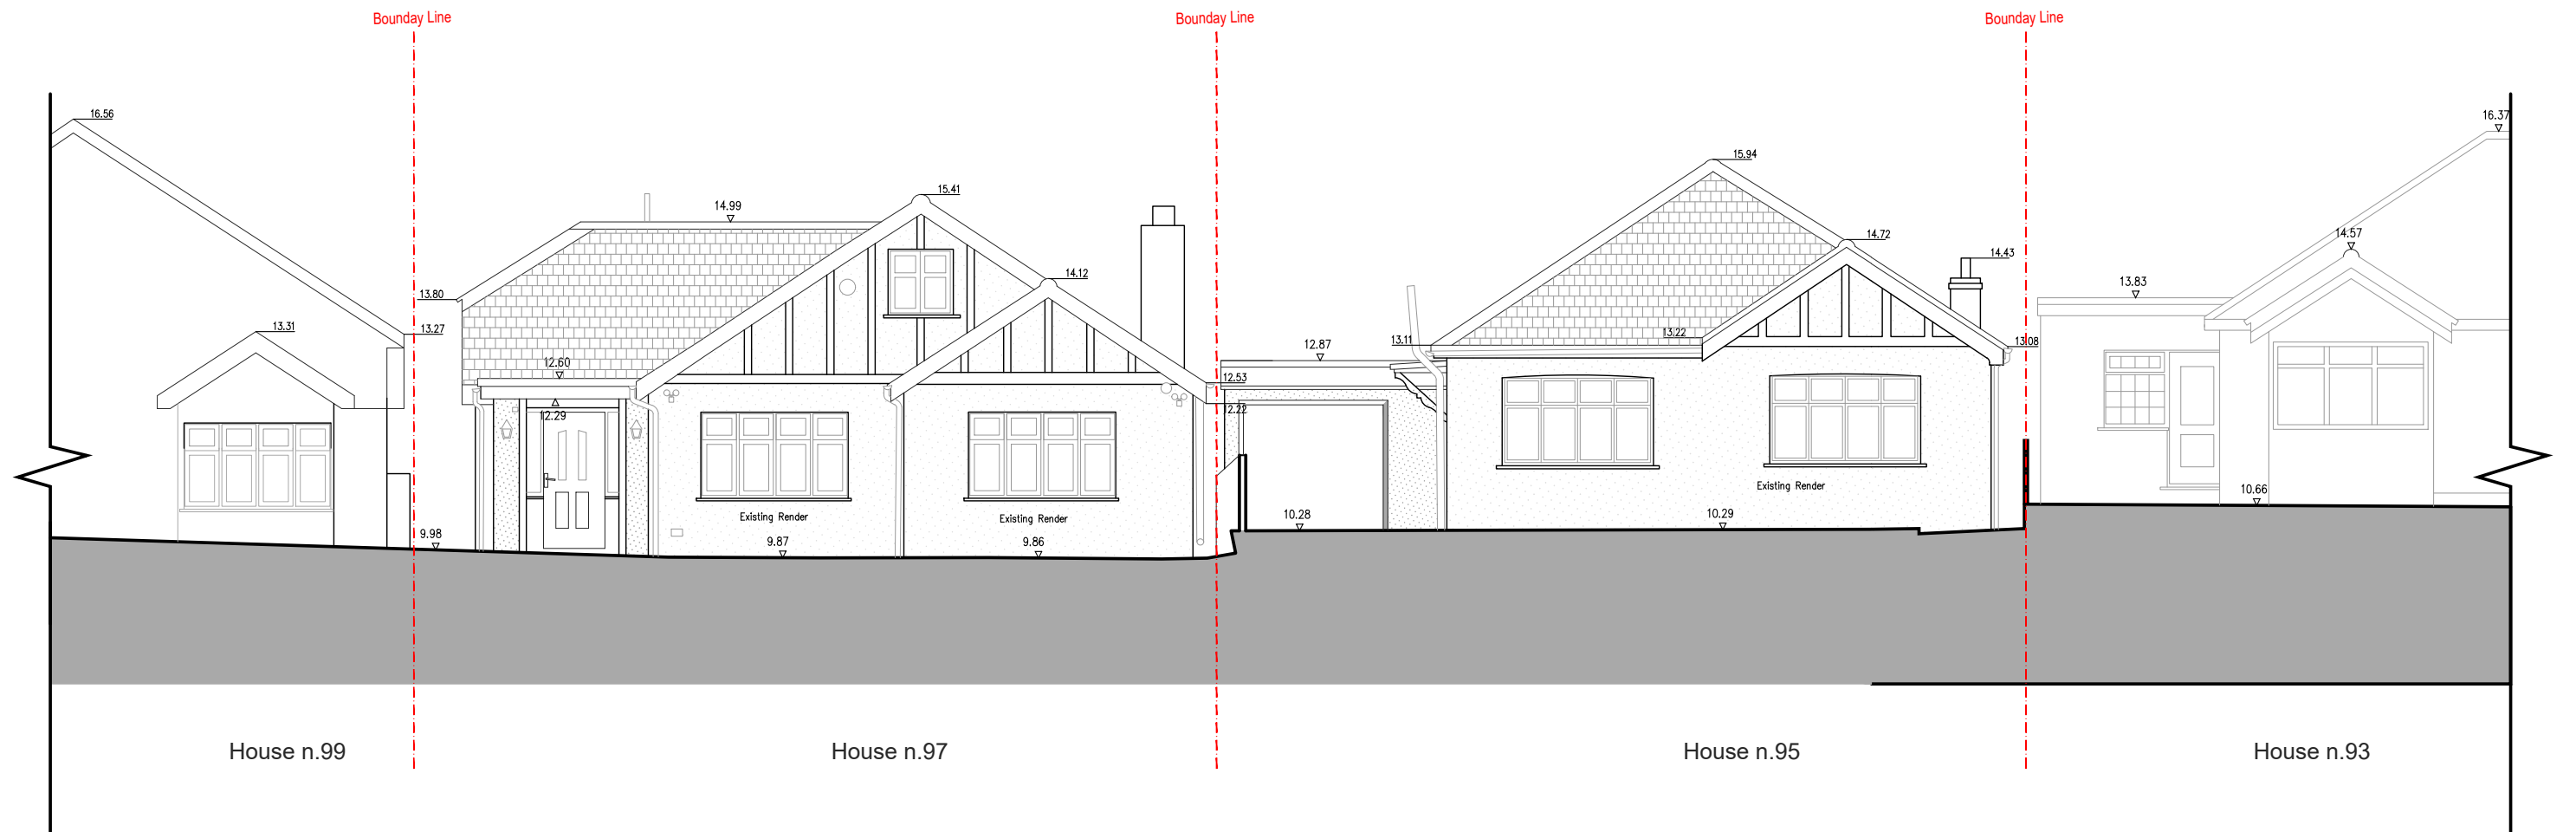

Existing Front Est Elevation - n.95 - n.97

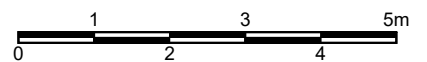

DOCUMENT NOTES:


- This drawing is the property of Noa Ram Susel Limited.
- It must not be issued, copied or disclosed to any third party for any purpose without written consent by Noa Ram Susel Limited.
- This drawing and design is for use solely in connection with the project described below.
- Do not scale this drawing, use written dimensions only.
- All dimensions are to be checked on site by Contractor or Professional involved in the project before any work or construction proceeds.
- Any errors or omissions are to be reported to the designer. If it doubt ask. The contractor is to provide full size setting out drawings based on information contained in this drawing for the designer's approval prior to commencing manufacture.
- This drawing is to be read in conjunction with all relevant construction information relevant to this project, any discrepancies or variations are to be notified to the designer before affected work commences.

Project stage	Scale	Sheet
Planning Application	1:100	A3
Drawing Nr 06		
Description Existing Front Elev. - n.95 -97		
Edition - 1		Change num
File name		Date
97HAR_Plan. Application.dwg		21-dic-21


COMMENTS:

Project Address

95 Halford Road - UB10 8QA

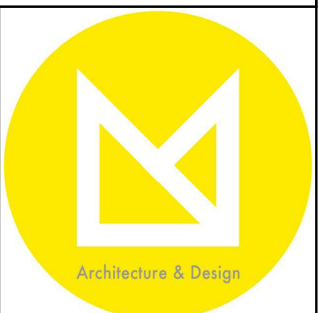

noa@noaram.co.uk
020 78799063

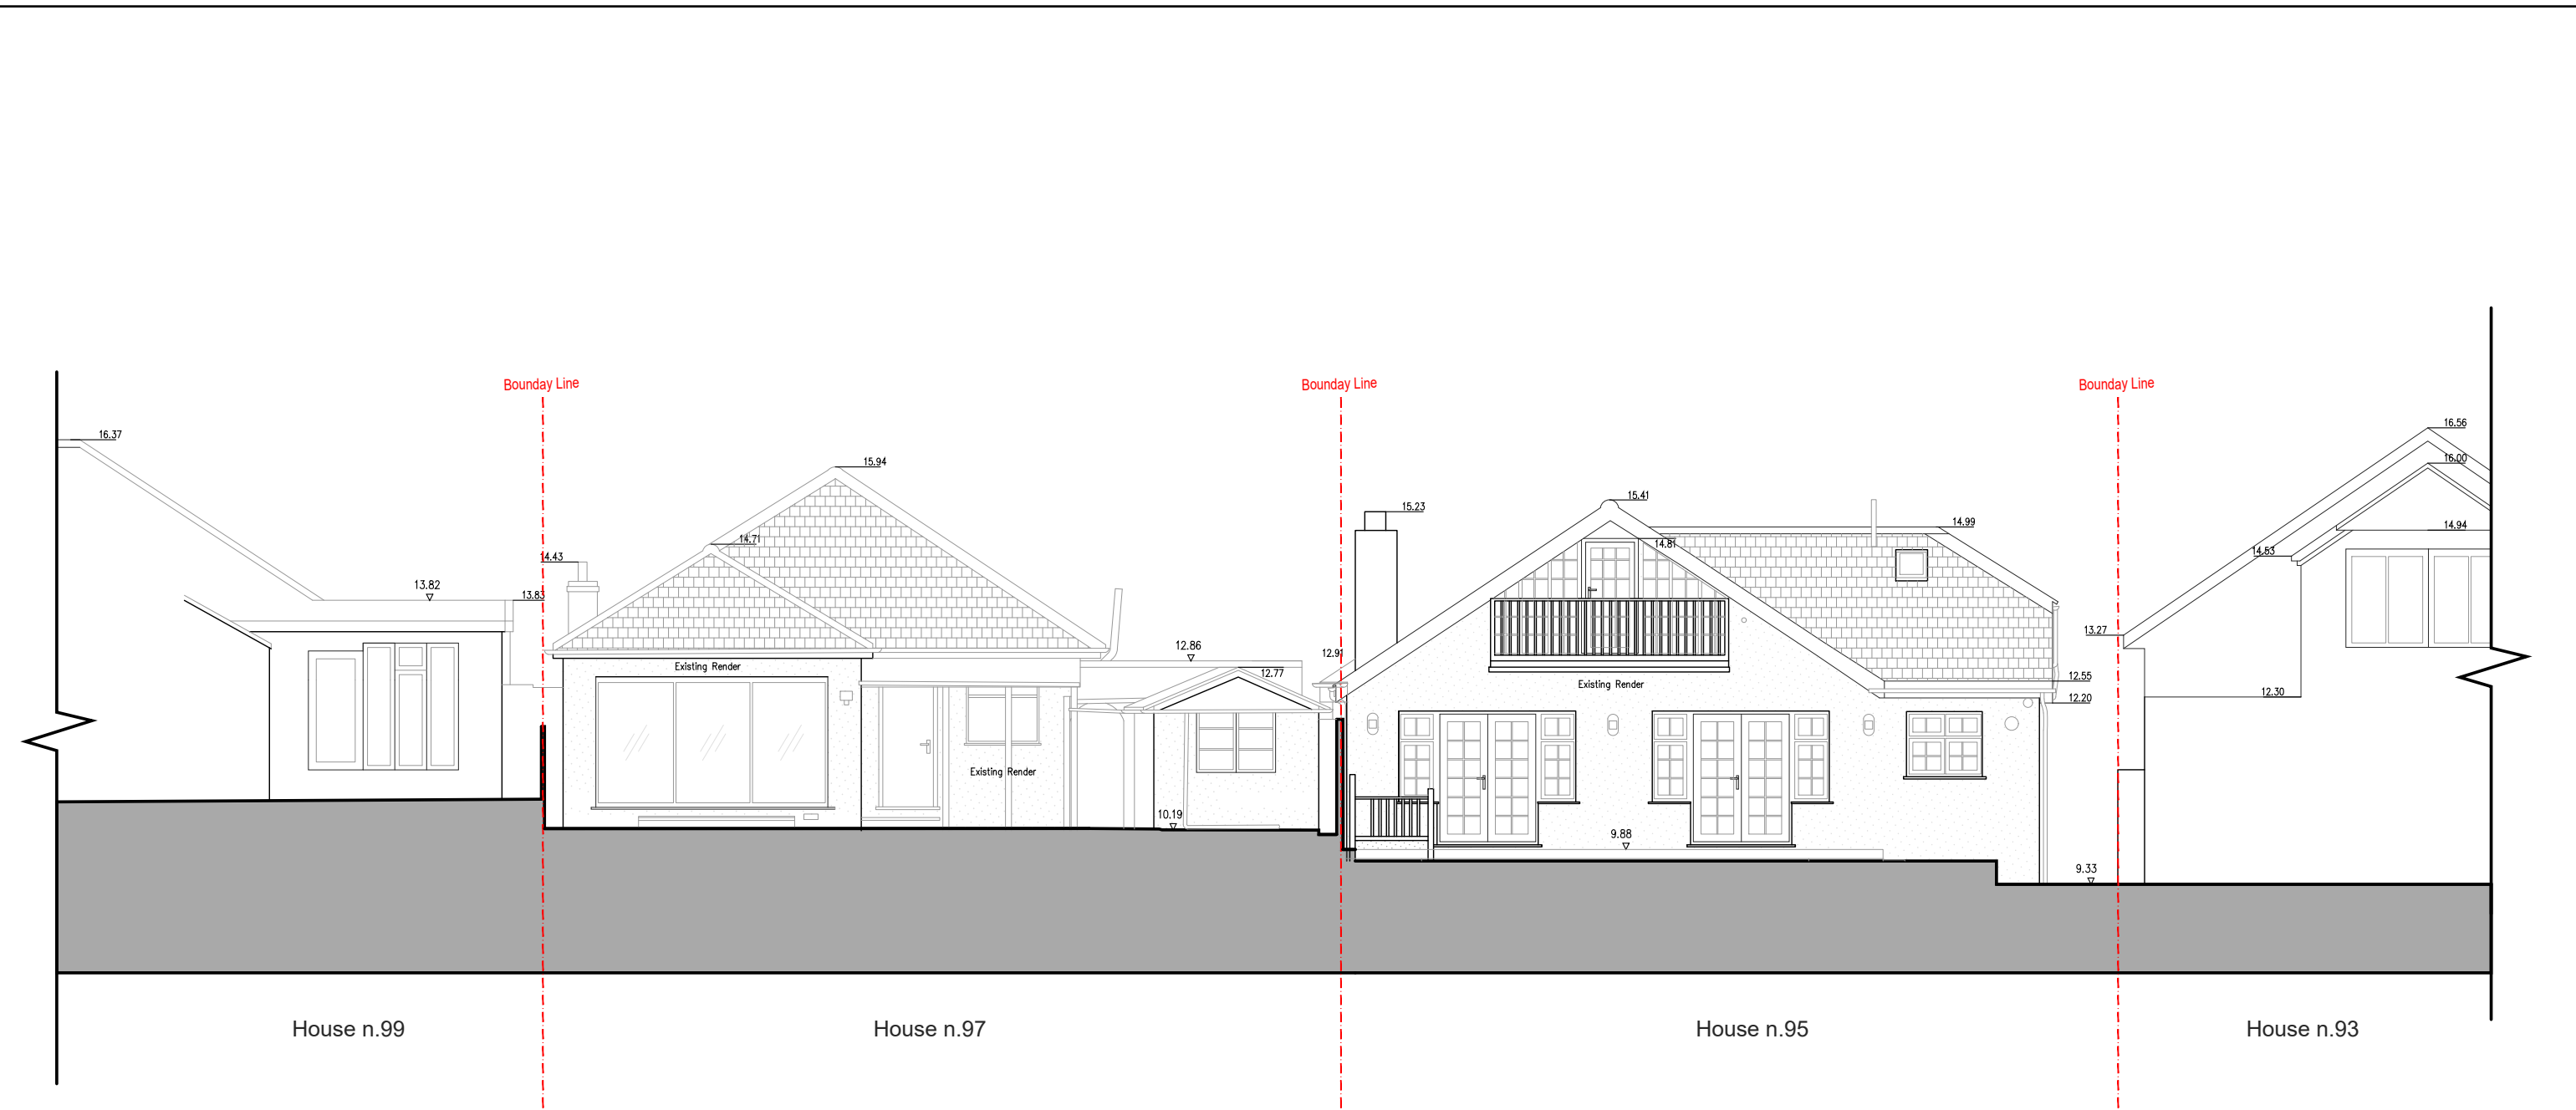

Existing Rear West Elevation - n.95 - n.97



DOCUMENT NOTES:


- This drawing is the property of Noa Ram Susel Limited.
- It must not be issued, copied or disclosed to any third party for any purpose without written consent by Noa Ram Susel Limited.
- This drawing and design is for use solely in connection with the project described below.
- Do not scale this drawing, use written dimensions only.
- All dimensions are to be checked on site by Contractor or Professional involved in the project before any work or construction proceeds.
- Any errors or omissions are to be reported to the designer. If it doubt ask. The contractor is to provide full size setting out drawings based on information contained in this drawing for the designer's approval prior to commencing manufacture.
- This drawing is to be read in conjunction with all relevant construction information relevant to this project, any discrepancies or variations are to be notified to the designer before affected work commences.

Project stage	Scale	Sheet
Planning Application	1:100	A3
Drawing Nr 07		
Description Existing Rear Elev. - n.95 -97		
Edition - 1		Change num
File name		Date
97HAR_Plan. Application.dwg		21-dic-21


Project Address

95 Halford Road - UB10 8QA

COMMENTS:

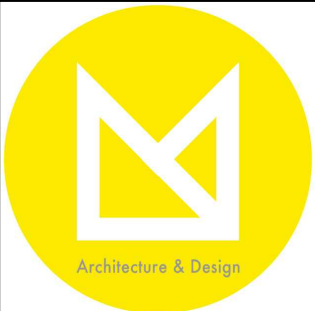

noa@noaram.co.uk
020 78799063

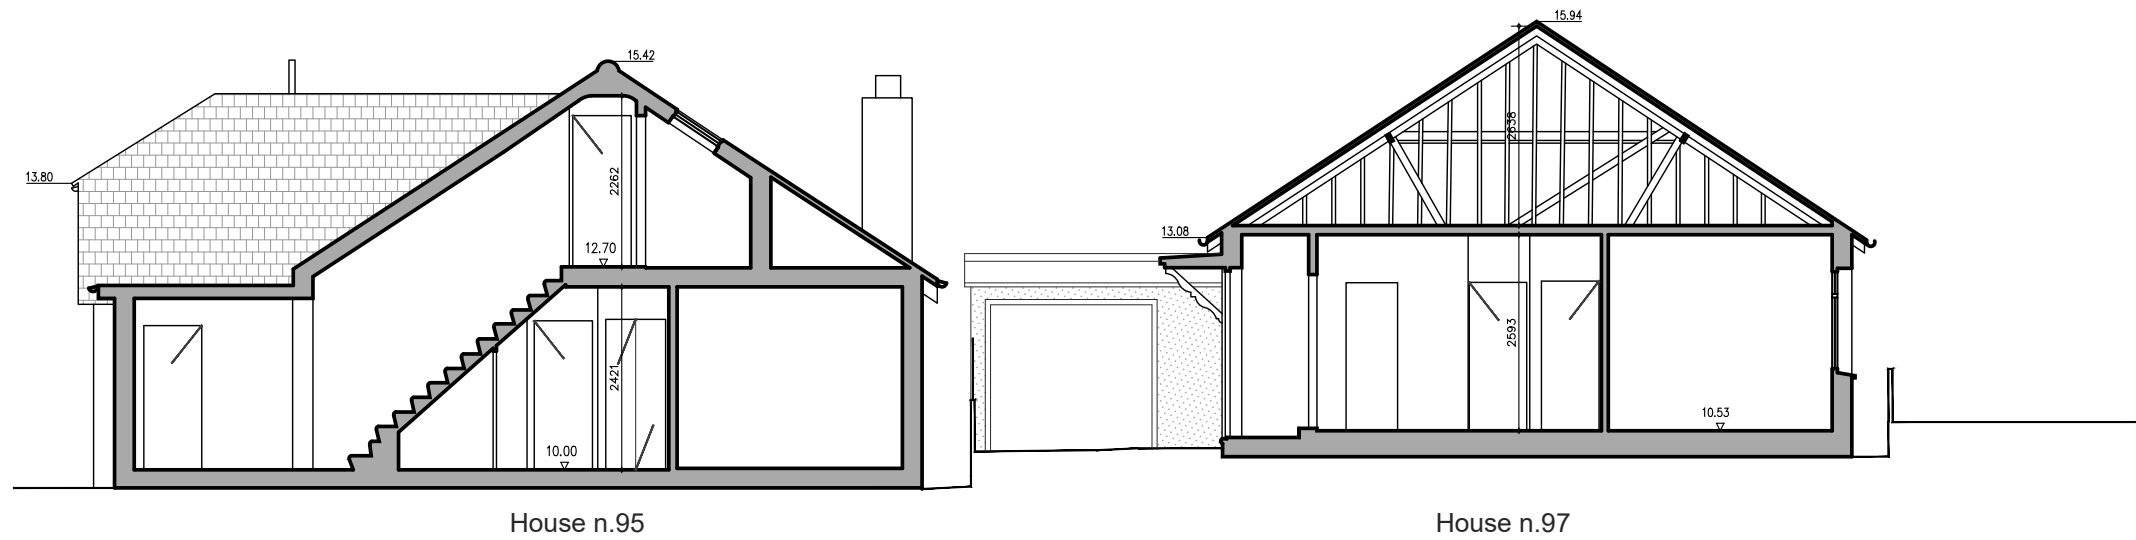

Existing Section - n.95 - n.97





DOCUMENT NOTES:
- This drawing is the property of Noa Ram Susel Limited.
- It must not be issued, copied or disclosed to any third party for any purpose without written consent by Noa Ram Susel Limited.
- This drawing and design is for use solely in connection with the project described below.
- Do not scale this drawing, use written dimensions only.
- All dimensions are to be checked on site by Contractor or Professional involved in the project before any work or construction proceeds.
- Any errors or omissions are to be reported to the designer. If it doubt ask. The contractor is to provide full size setting out drawings based on information contained in this drawing for the designer's approval prior to commencing manufacture.
- This drawing is to be read in conjunction with all relevant construction information relevant to this project, any discrepancies or variations are to be notified to the designer before affected work commences.

Project stage	Scale	Sheet
Planning Application	1:100	A3
Drawing Nr 08		
DescriptionExisting Section AA - n.95 -97		
Edition - 1		Change num 1
File name 97HAR_Plan. Application.dwg	Date 21-dic-21	

COMMENTS:



noa@noaram.co.uk
020 78799063

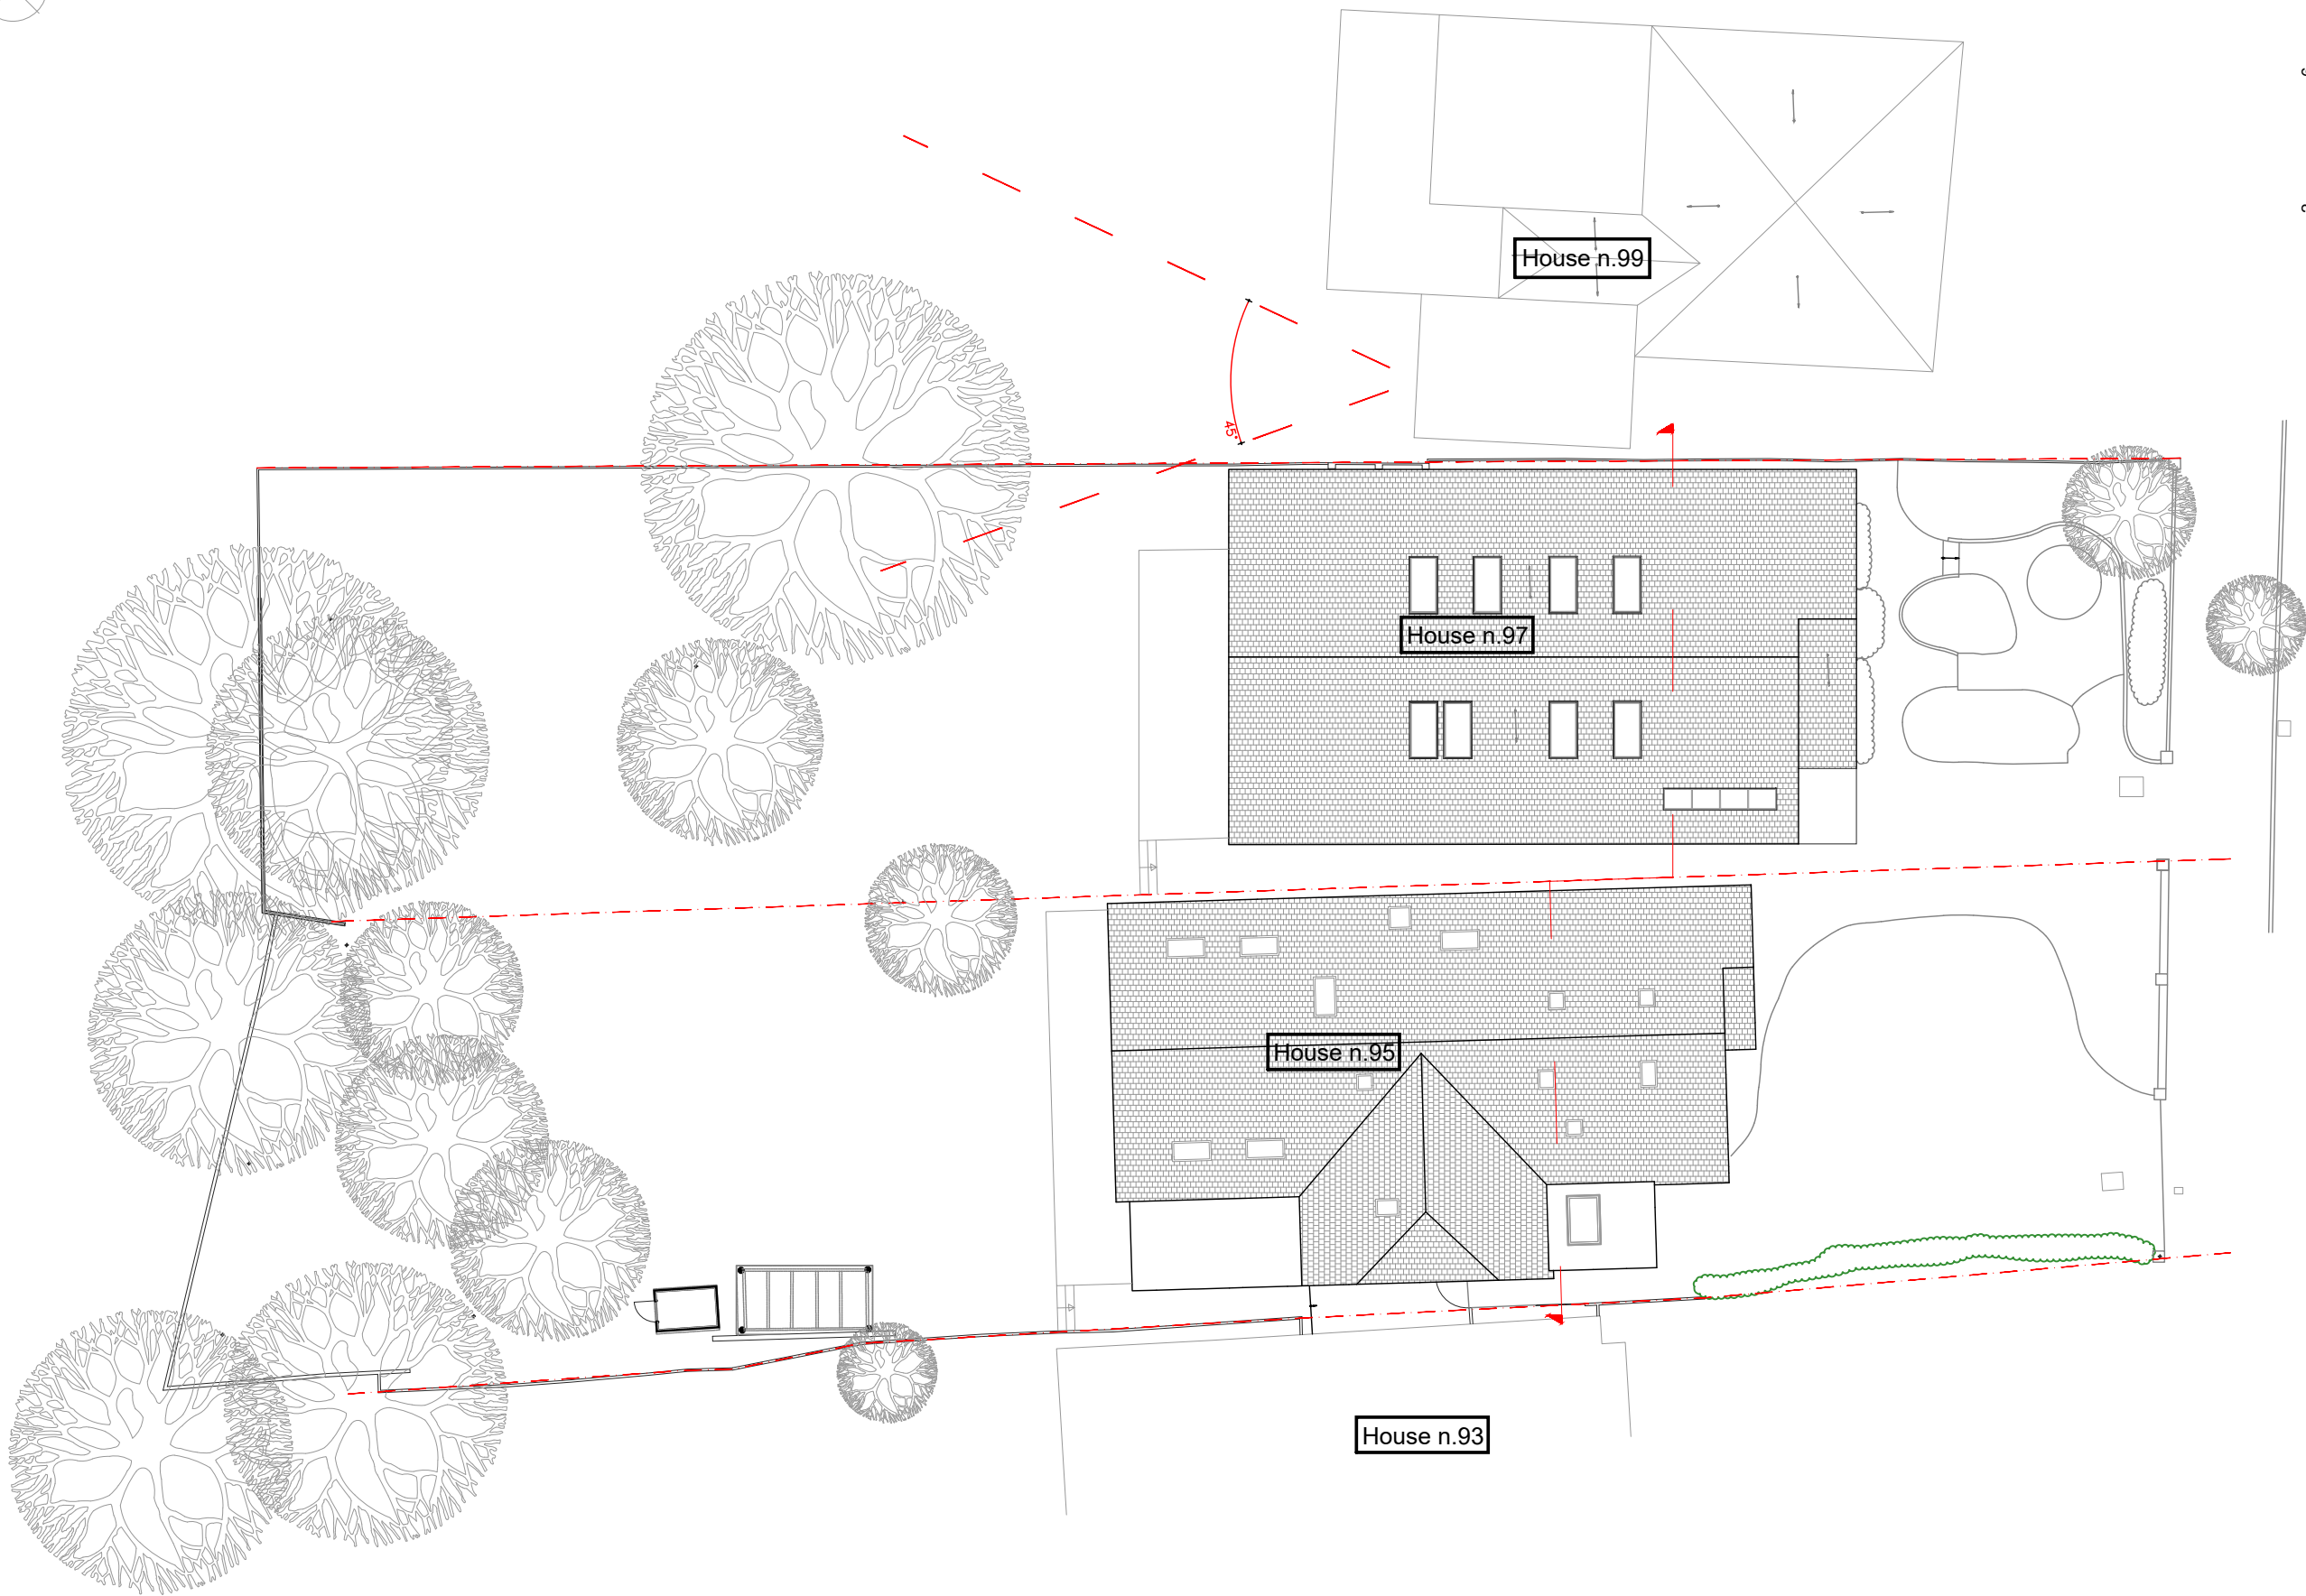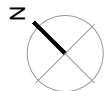


DOCUMENT NOTES:

- This drawing is the property of Noa Ram Suseel Limited.
- It must not be issued, copied or disclosed to any third party for any purpose without written consent by Noa Ram Suseel Limited.
- This drawing and design is for use solely in connection with the project described below.
- Do not scale this drawing, use written dimensions only.
- All dimensions are to be checked on site by Contractor or Professional involved in the project before any work or construction proceeds.
- Any errors or omissions are to be reported to the designer. If it doubt ask. The contractor is to provide full size setting out drawings based on information contained in this drawing for the designer's approval prior to commencing manufacture.
- This drawing is to be read in conjunction with all relevant construction information relevant to this project, any discrepancies or variations are to be notified to the designer before affected work commences.


Project stage	Scale	Sheet
Planning Application	1:200	A3
Drawing Nr 09		
Description Prop. Roof Plan - n.95 and 97		
Edition - 1		
File name	Change num	Date
97HAR_Plan. Application.dwg	1	21-dic-21

COMMENTS:

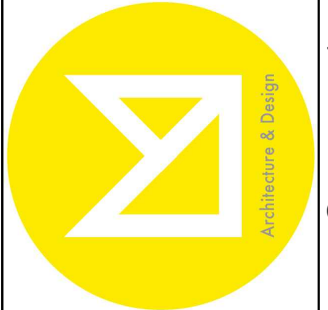

noa@noaram.co.uk
020 78799063

Project Address
97 Halford Road - UB10 8QA

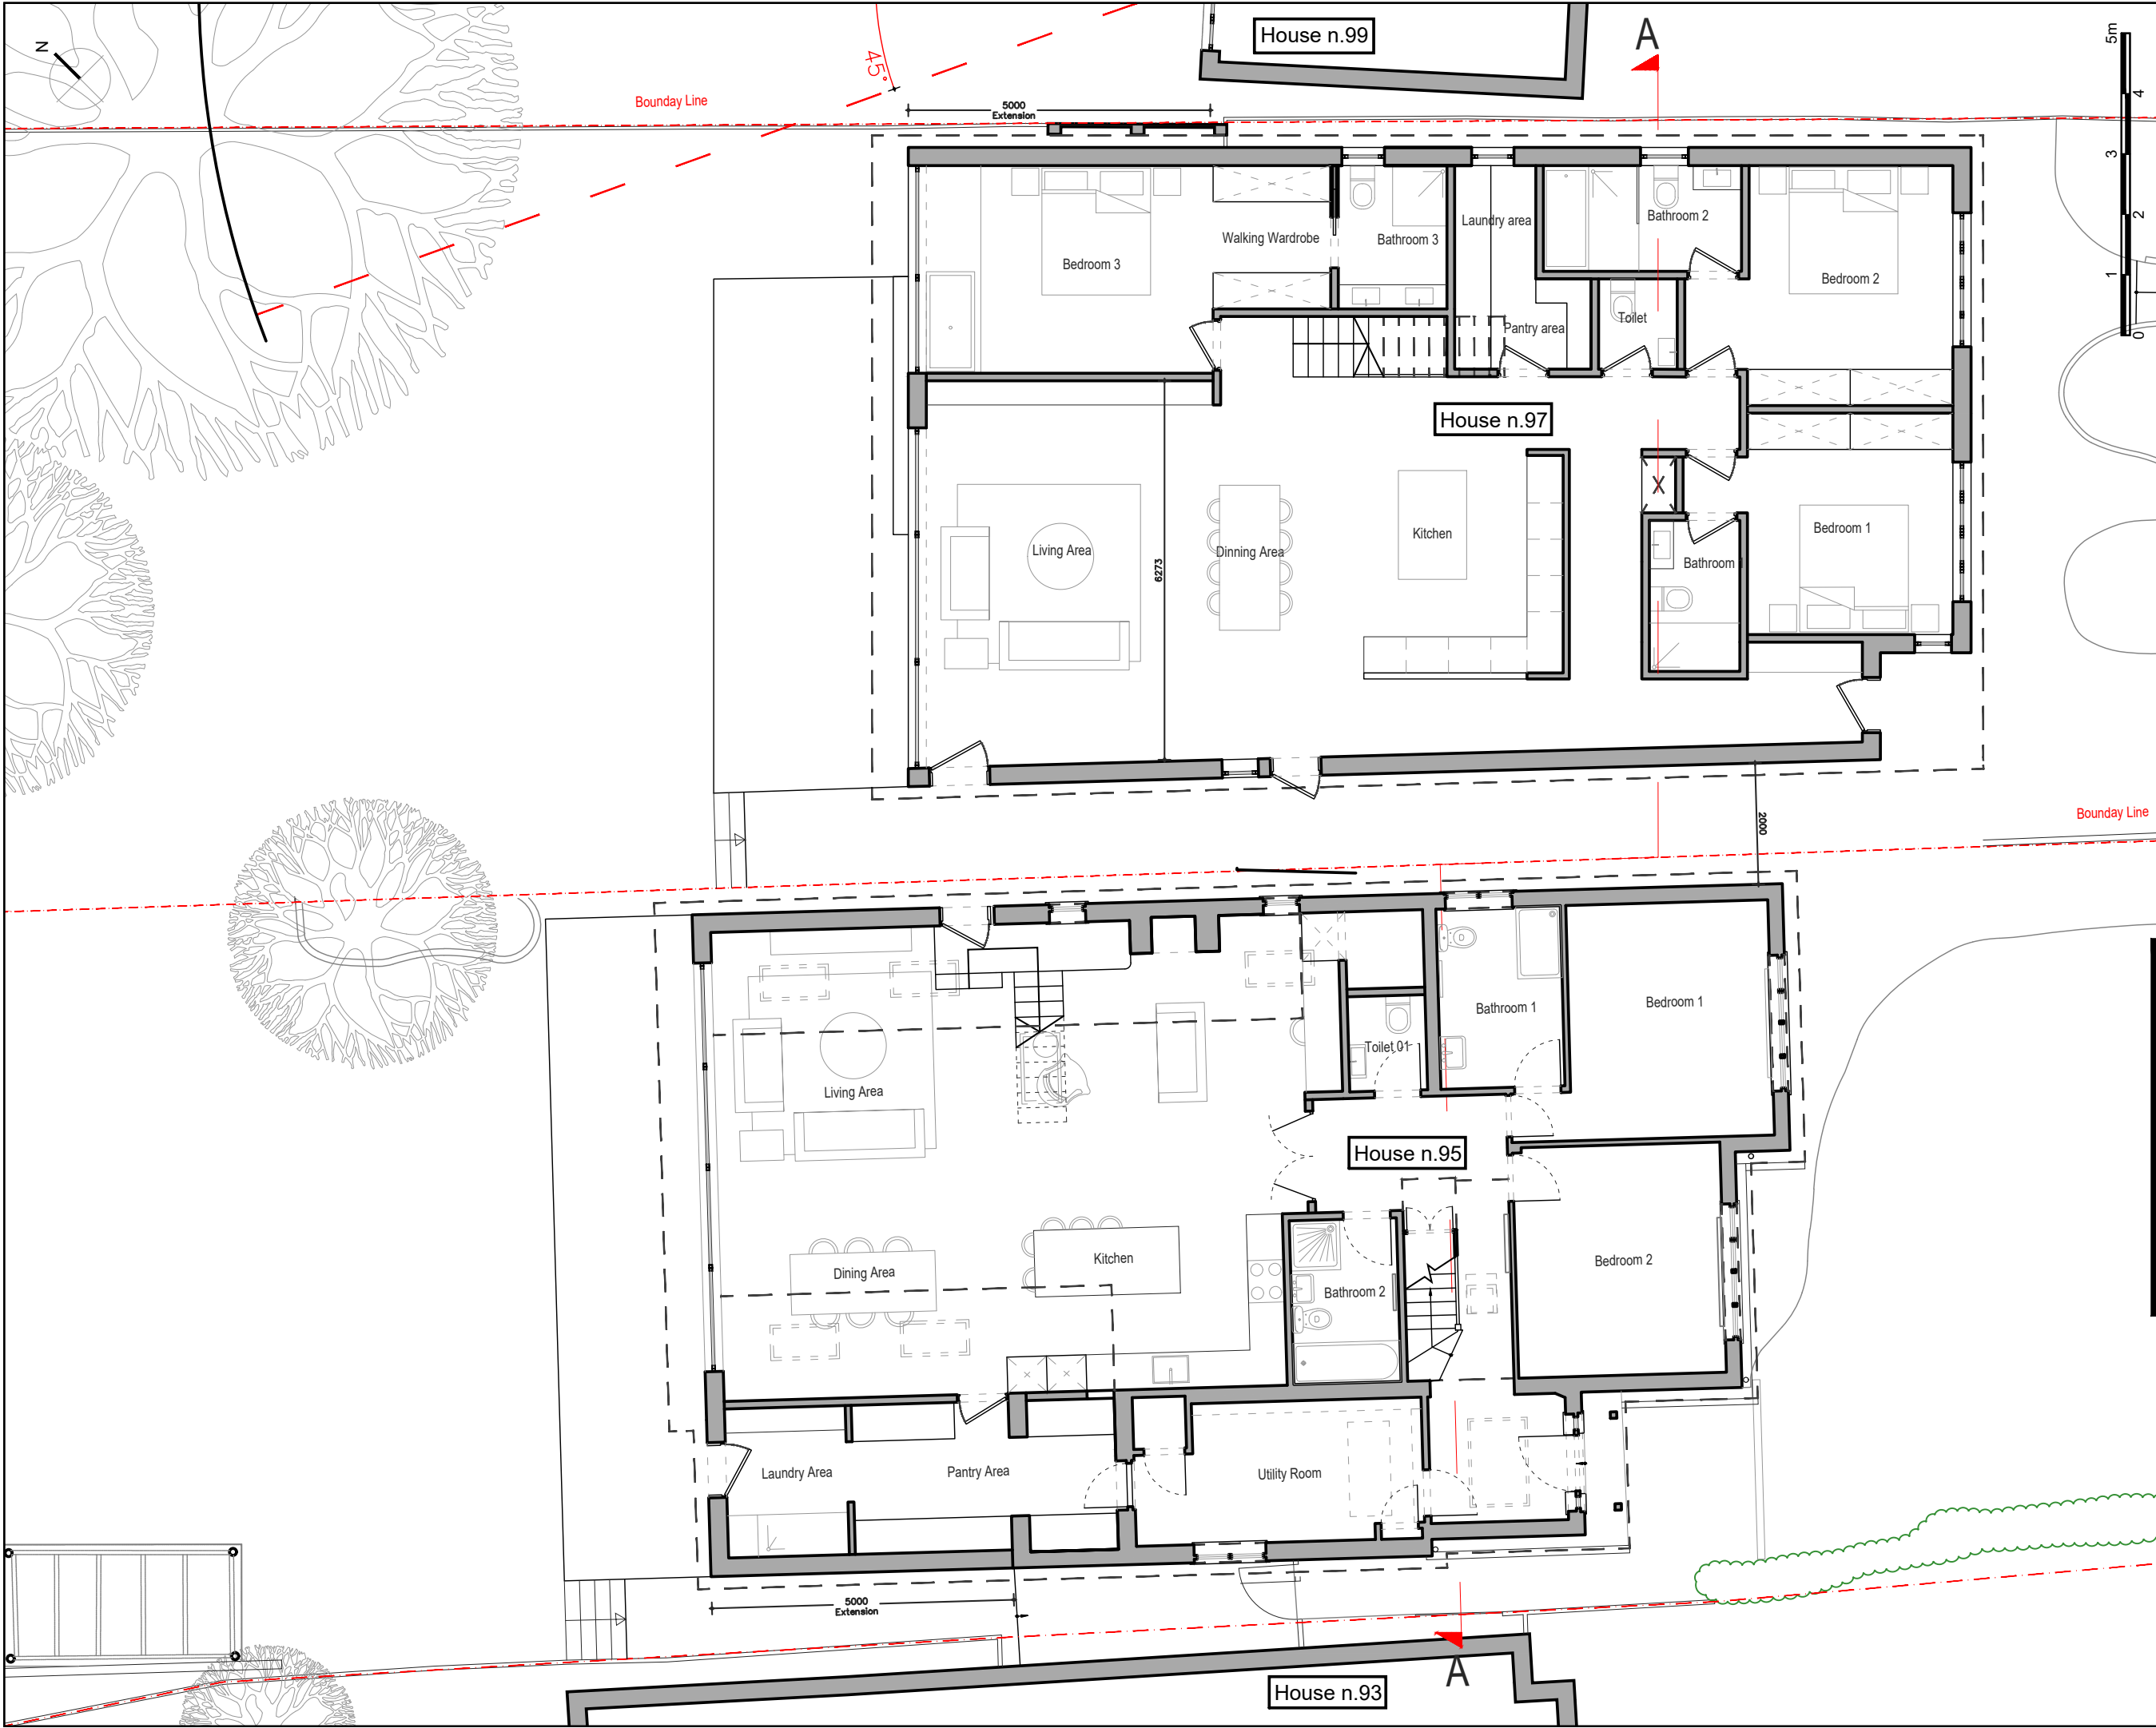


DOCUMENT NOTES:


- This drawing is the property of Noa Ram Suseel Limited.
- It must not be issued, copied or disclosed to any third party for any purpose without written consent by Noa Ram Suseel Limited.
- This drawing and design is for use solely in connection with the project described below.
- Do not scale this drawing, use written dimensions only.
- All dimensions are to be checked on site by Contractor or Professional involved in the project before any work or construction proceeds.
- Any errors or omissions are to be reported to the designer. If it doubt ask. The contractor is to provide full size setting out drawings based on information contained in this drawing for the designer's approval prior to commencing manufacture.
- This drawing is to be read in conjunction with all relevant construction information relevant to this project, any discrepancies or variations are to be notified to the designer before affected work commences.

COMMENTS:

Project stage	Scale	Sheet
Planning Application	1:100	A3
Drawing Nr	10	
Description Proposed GF Plan - n.95 and 97		
Edition - 1	Change num	Date
97HAR_Plan. Application.dwg	1	21-dic-21
Project Address		
97 Halford Road - UB10 8QA		

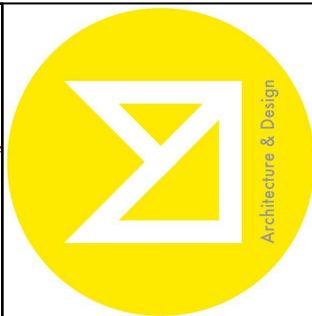

noa@noaram.co.uk
020 78799063

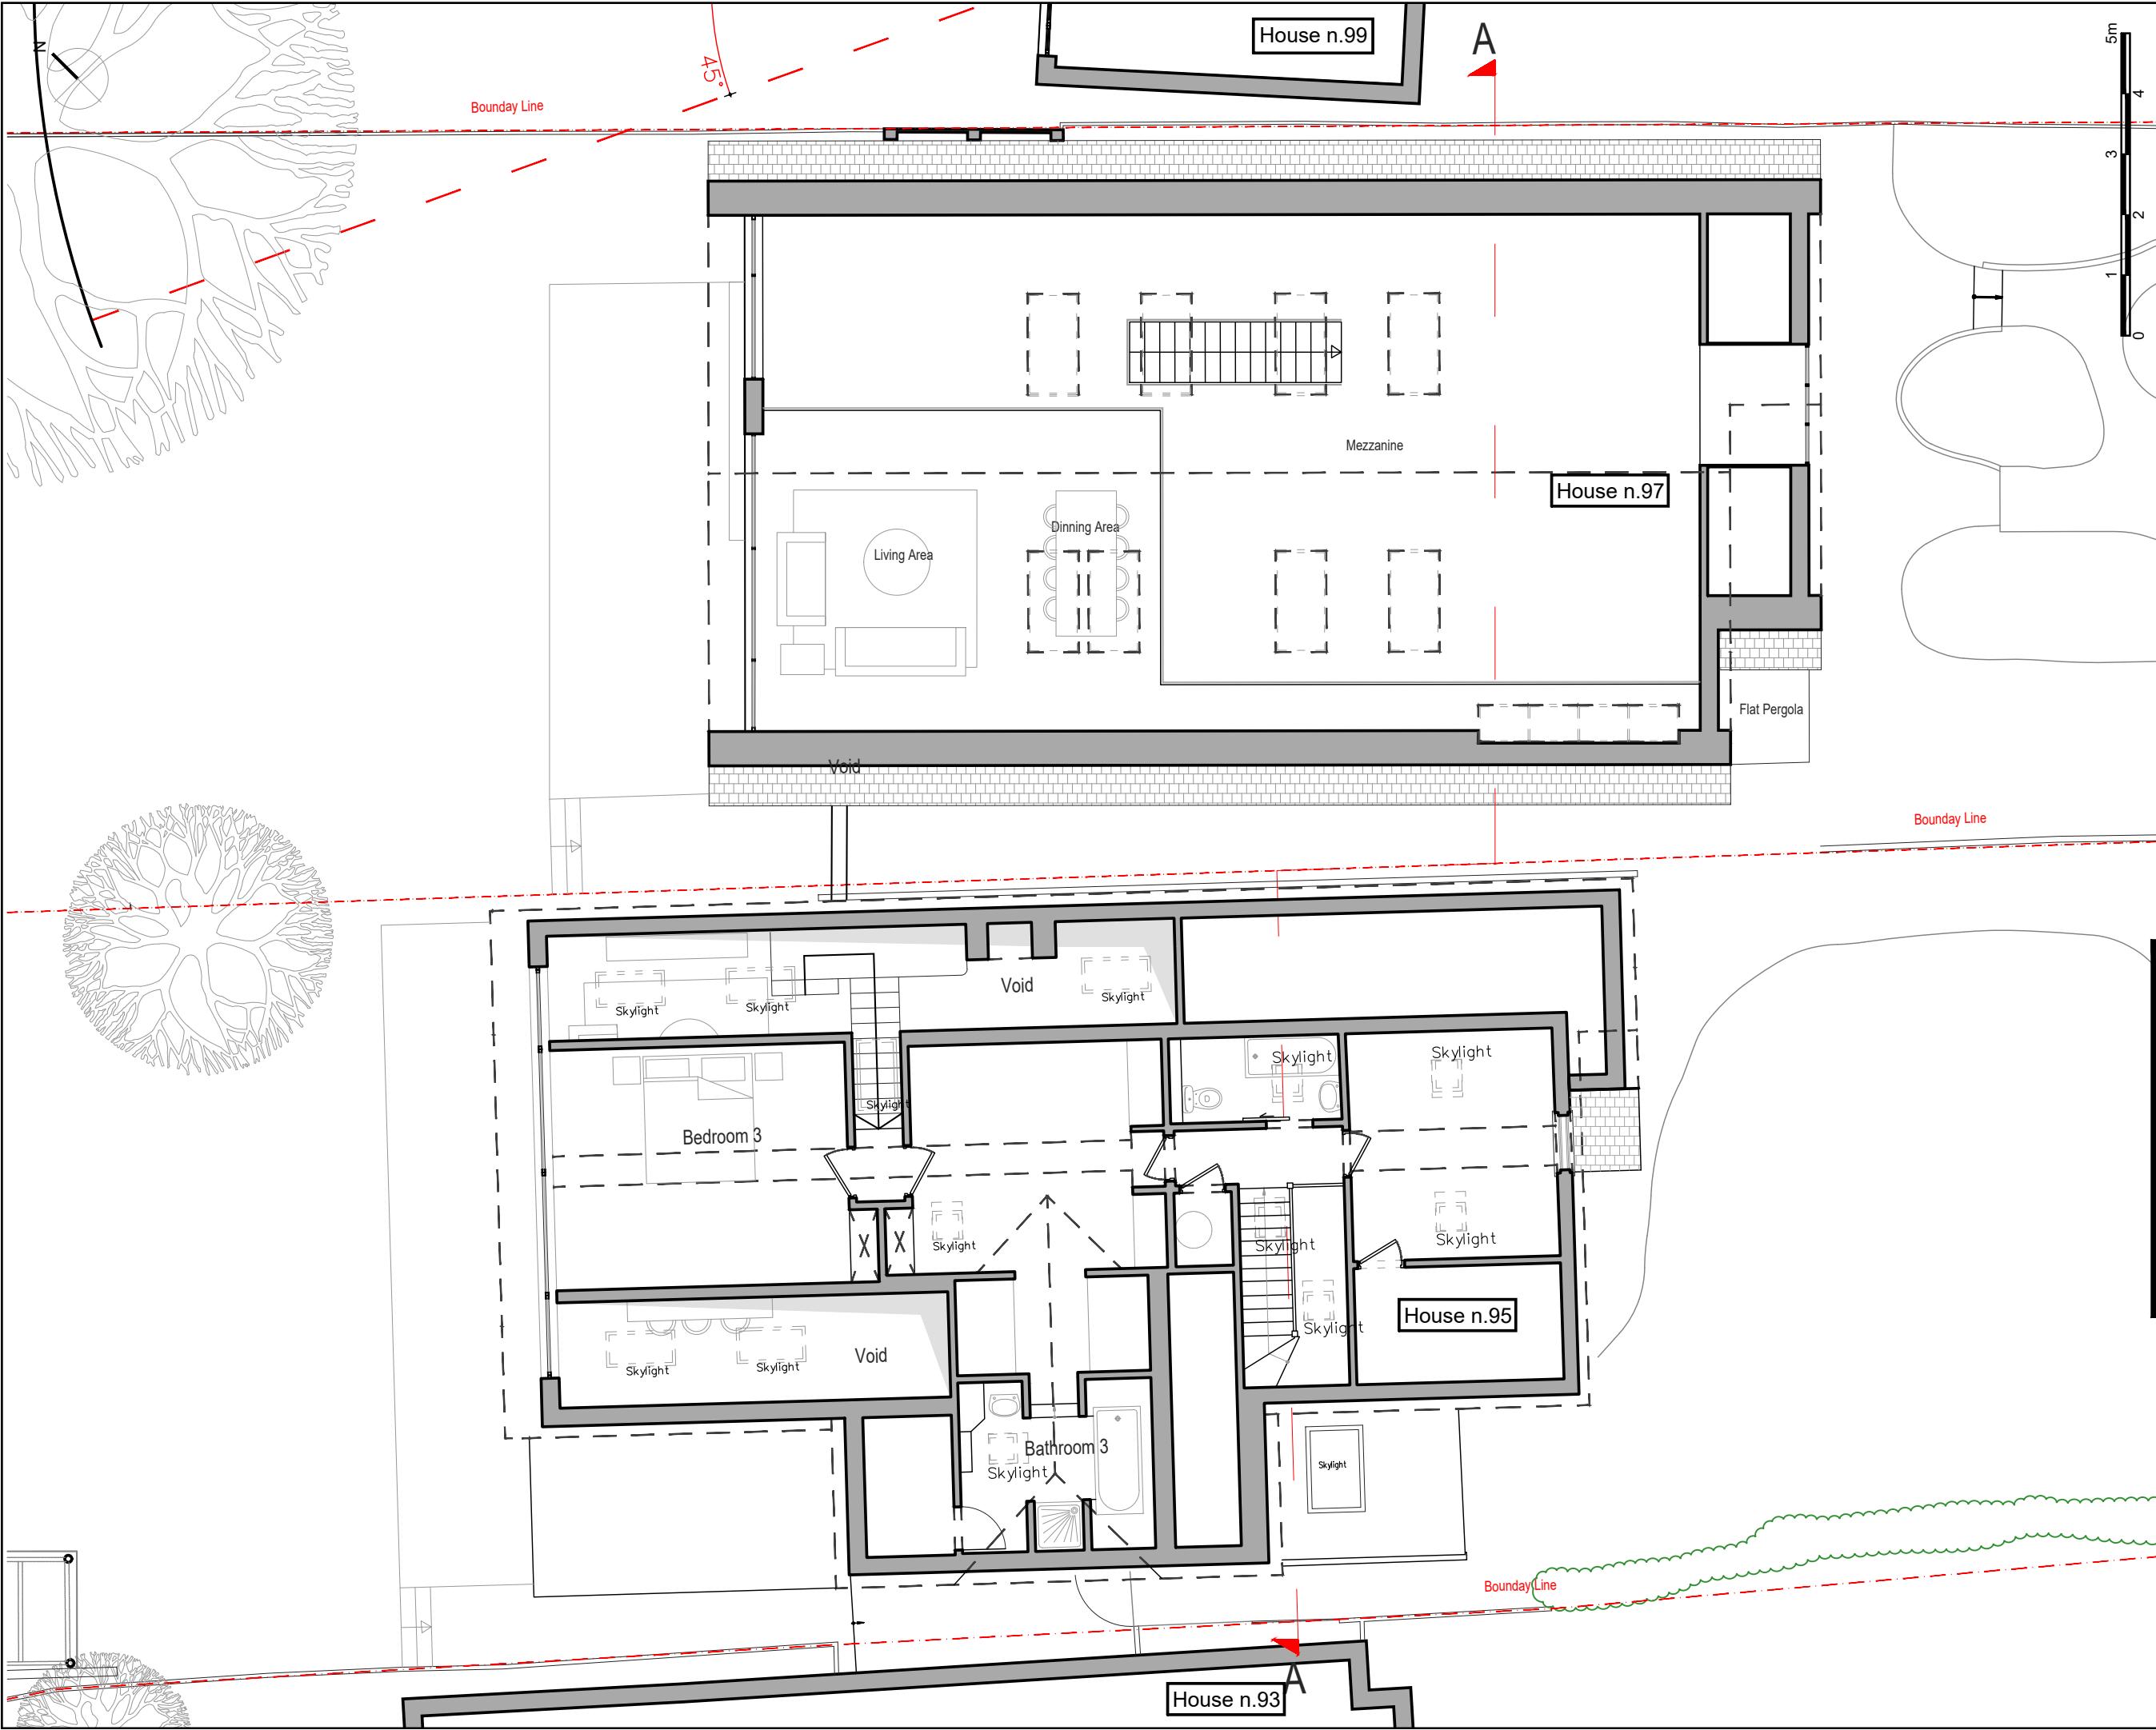

DOCUMENT NOTES:

- This drawing is the property of Noa Ram Suseel Limited.
- It must not be issued, copied or disclosed to any third party for any purpose without written consent by Noa Ram Suseel Limited.
- This drawing and design is for use solely in connection with the project described below.
- Do not scale this drawing, use written dimensions only.
- All dimensions are to be checked on site by Contractor or Professional involved in the project before any work or construction proceeds.
- Any errors or omissions are to be reported to the designer. If it doubt ask. The contractor is to provide full size setting out drawings based on information contained in this drawing for the designer's approval prior to commencing manufacture.
- This drawing is to be read in conjunction with all relevant construction information relevant to this project, any discrepancies or variations are to be notified to the designer before affected work commences.

COMMENTS:

Project stage

Planning Application

Scale

1:100

Sheet

A3

Drawing Nr

11

Description

Proposed FF Plan - n.95 and 97

Edition - 1

Change num
1

File name


97HAR_Plan. Application.dwg

Date


21-dic-21

Project Address

97 Halford Road - UB10 8QA

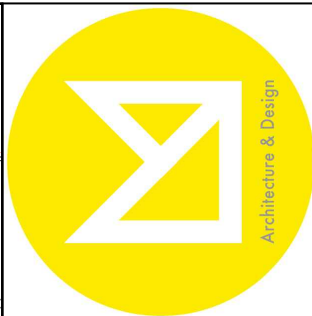


noa@noaram.co.uk
020 78799063

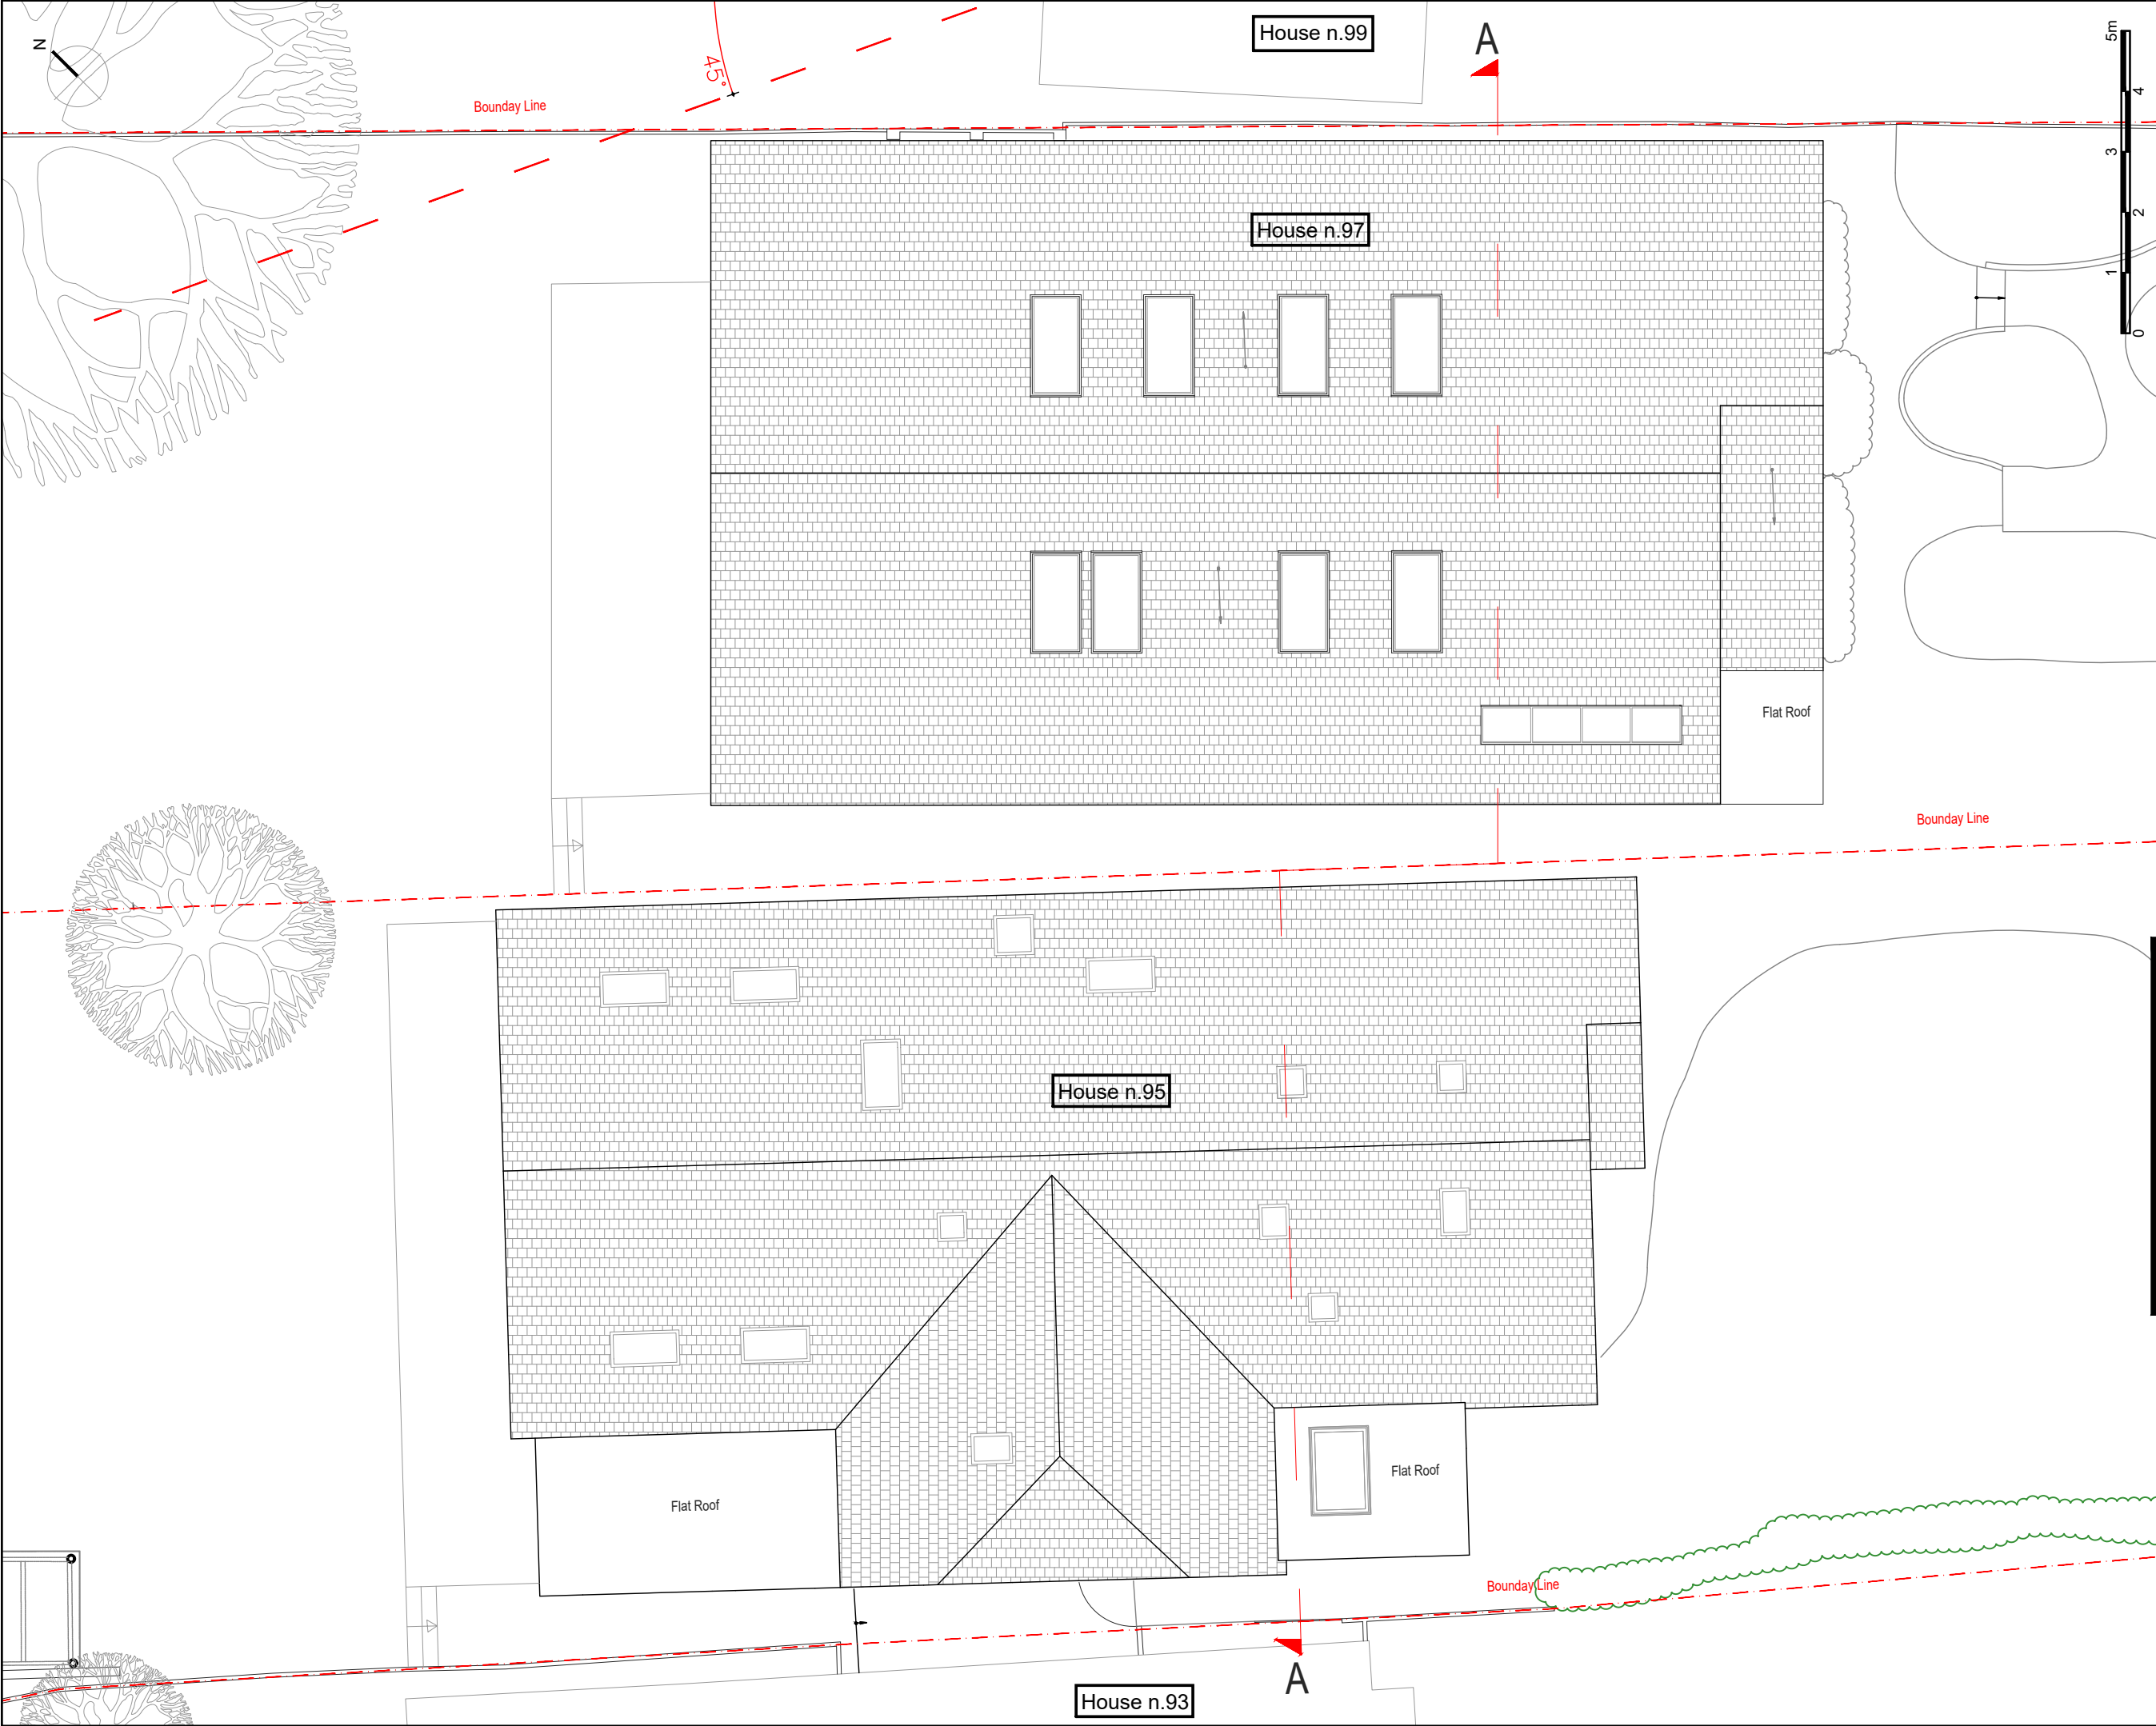

DOCUMENT NOTES:
- This drawing is the property of Noa Ram Suseel Limited.
- It must not be issued, copied or disclosed to any third party for any purpose without written consent by Noa Ram Suseel Limited.
- This drawing and design is for use solely in connection with the project described below.
- Do not scale this drawing, use written dimensions only.
- All dimensions are to be checked on site by Contractor or Professional involved in the project before any work or construction proceeds.
- Any errors or omissions are to be reported to the designer. If it doubt ask. The contractor is to provide full size setting out drawings based on information contained in this drawing for the designer's approval prior to commencing manufacture.
- This drawing is to be read in conjunction with all relevant construction information relevant to this project, any discrepancies or variations are to be notified to the designer before affected work commences.


Project stage	Scale	Sheet
Planning Application	1:100	A3
Drawing Nr 12		
Description Prop. Roof Plan - n.95 and 97		
Edition - 1	Change num	Date
97HAR_Plan. Application.dwg	1	21-dic-21
File name		

COMMENTS:

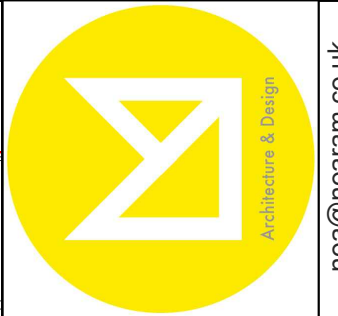


noa@noaram.co.uk
020 78799063

Project Address
97 Halford Road - UB10 8QA

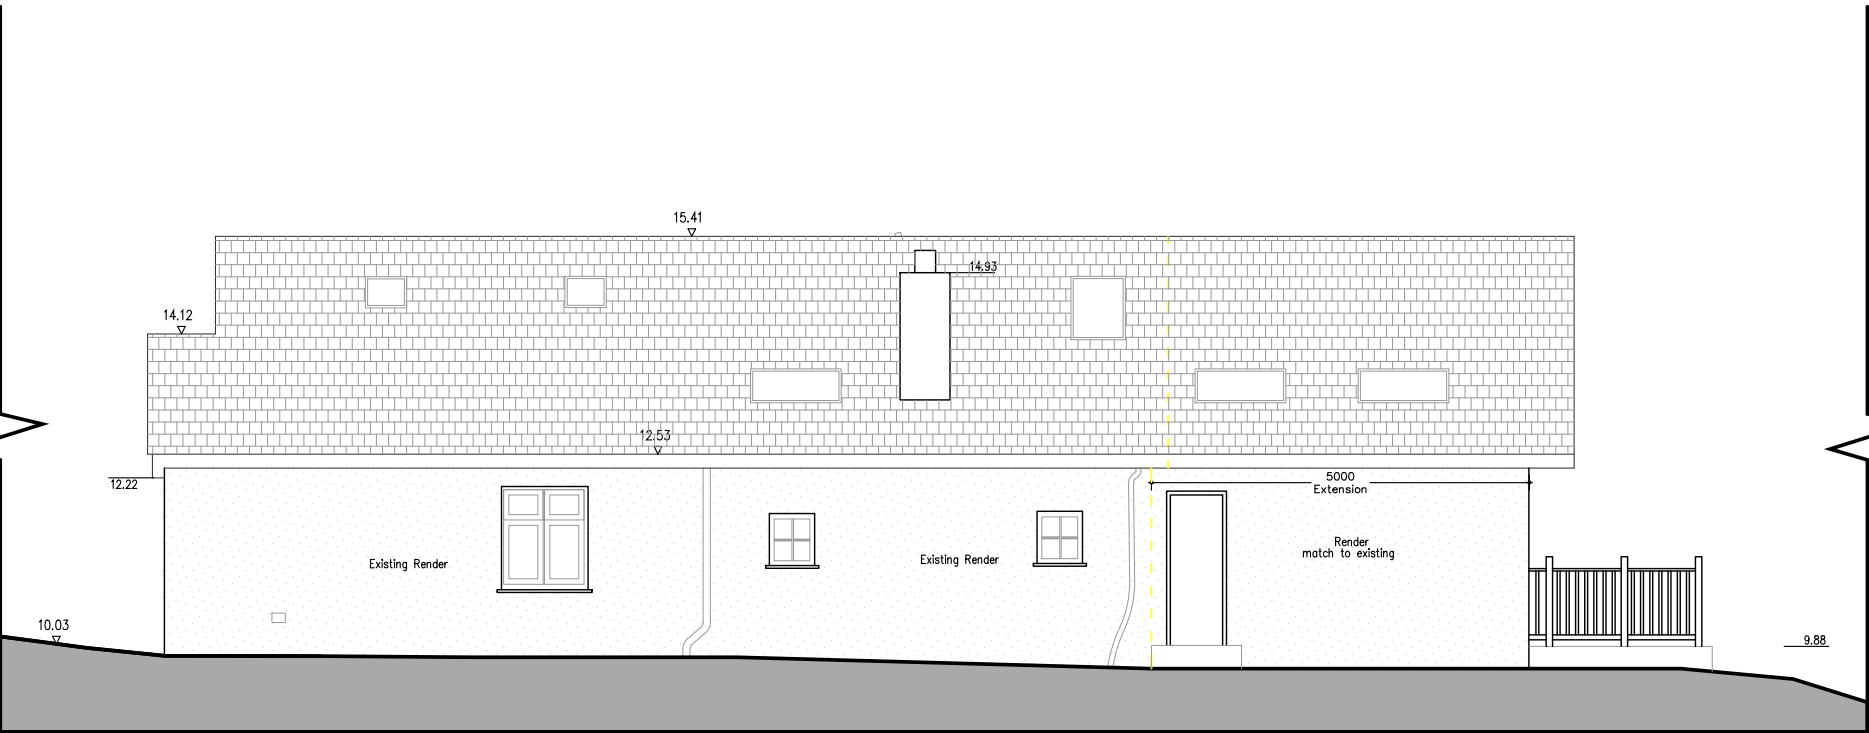

Proposed Side North Elevation - n.95

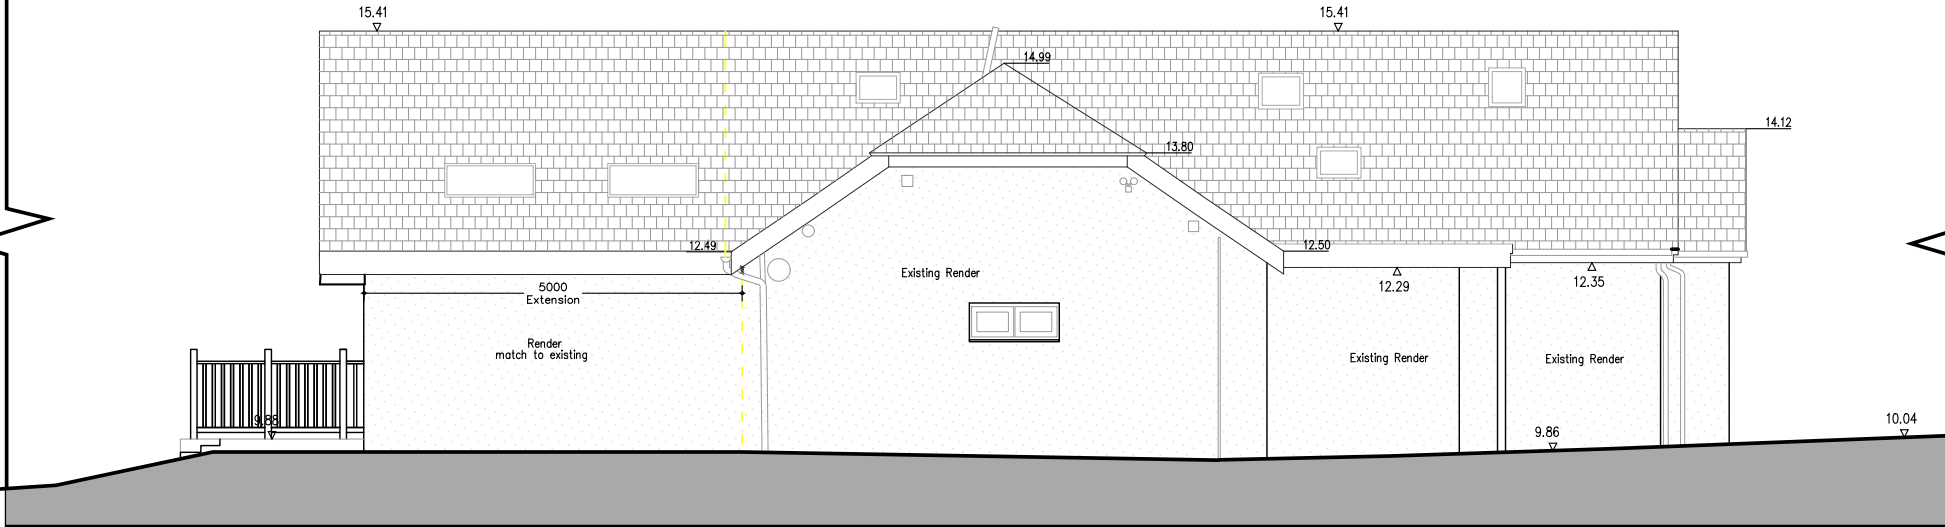

Proposed Side South Elevation - n.95



DOCUMENT NOTES:

- This drawing is the property of Noa Ram Susel Limited.
- It must not be issued, copied or disclosed to any third party for any purpose without written consent by Noa Ram Susel Limited.
- This drawing and design is for use solely in connection with the project described below.
- Do not scale this drawing, use written dimensions only.
- All dimensions are to be checked on site by Contractor or Professional involved in the project before any work or construction proceeds.
- Any errors or omissions are to be reported to the designer. If it doubt ask. The contractor is to provide full size setting out drawings based on information contained in this drawing for the designer's approval prior to commencing manufacture.
- This drawing is to be read in conjunction with all relevant construction information relevant to this project, any discrepancies or variations are to be notified to the designer before affected work commences.

Project stage	Scale	Sheet
Planning Application	1:100	A3
Drawing Nr 13		
Description Proposed Side Elev. - n.95		
Edition - 1		Change num
File name		Date
97HAR_Plan. Application.dwg		21-dic-21



COMMENTS:

Project Address

95 Halford Road - UB10 8QA



noa@noaram.co.uk
020 78799063

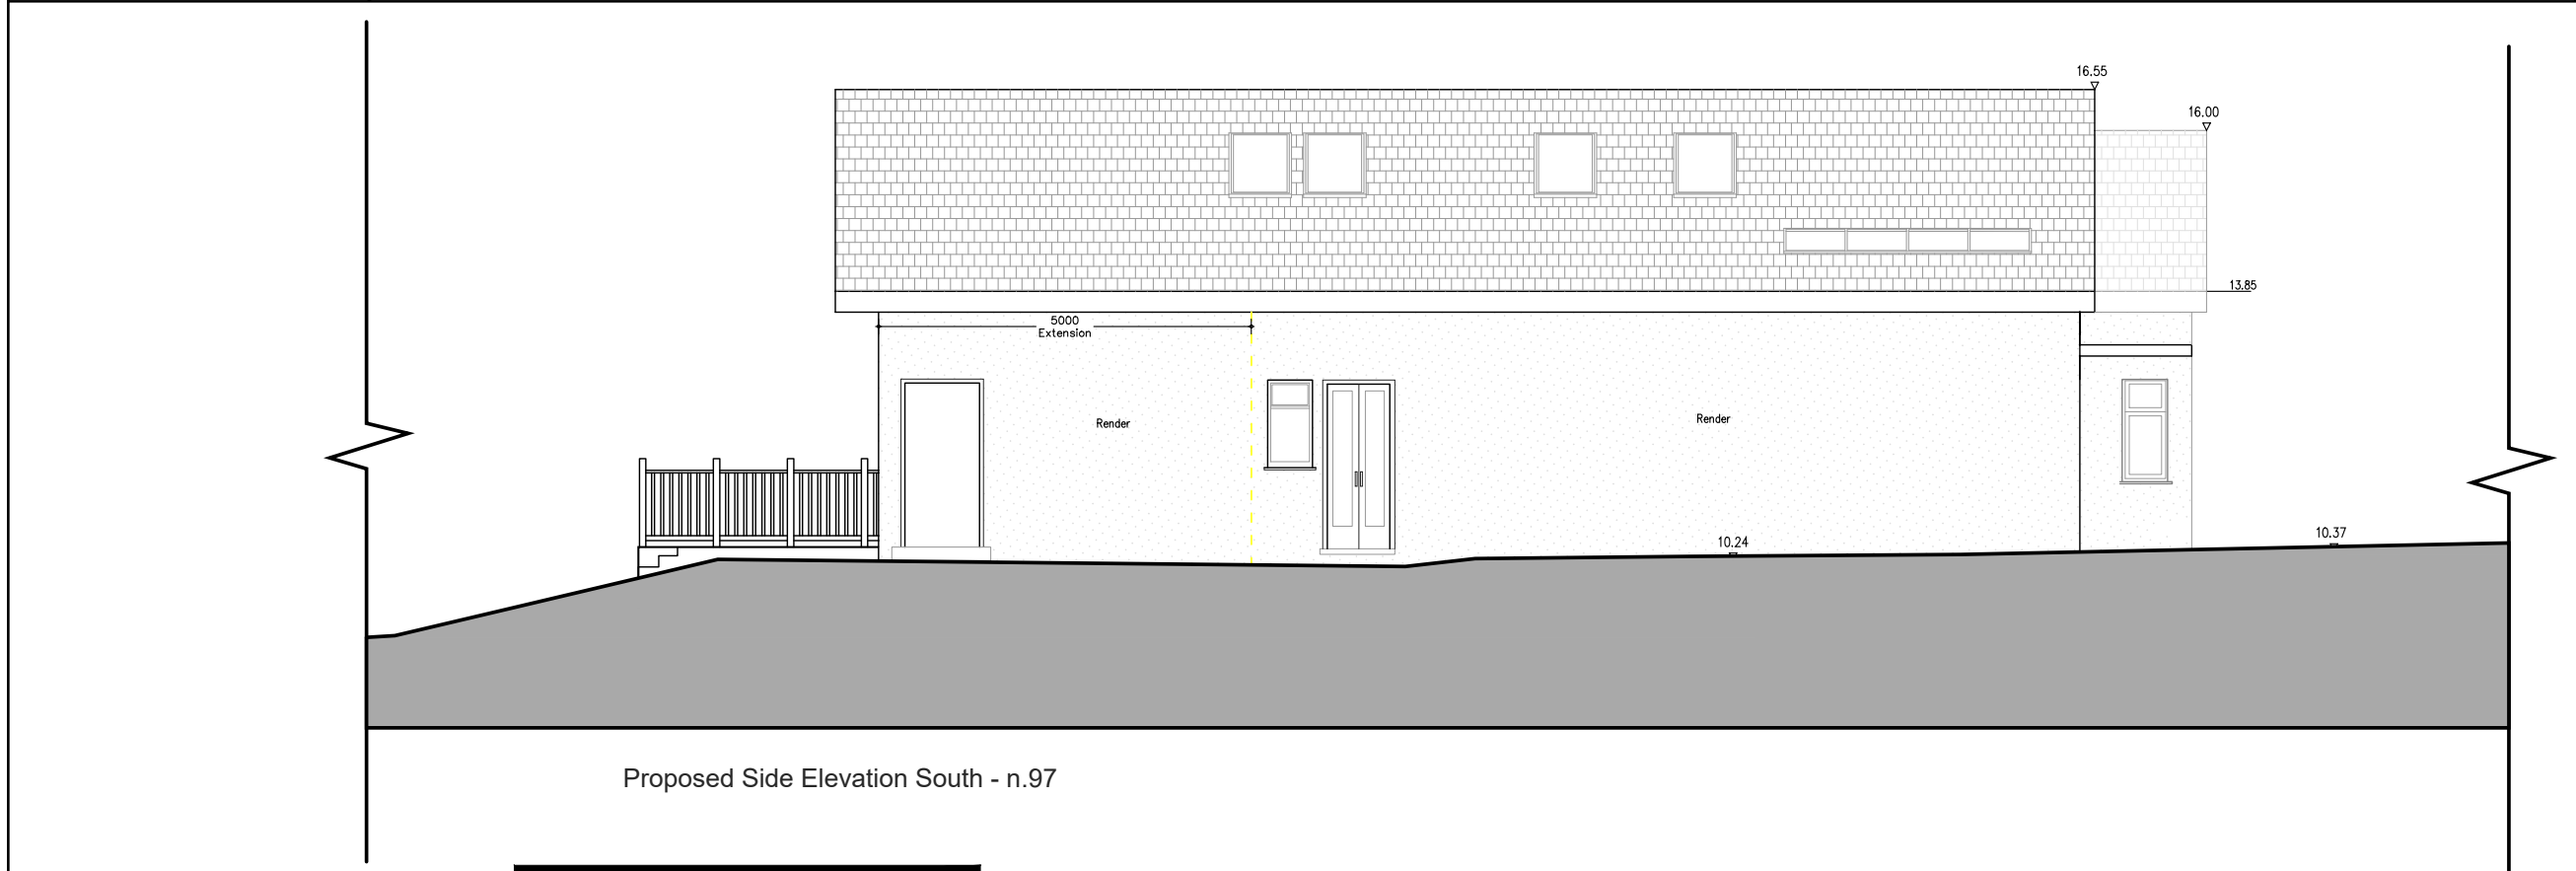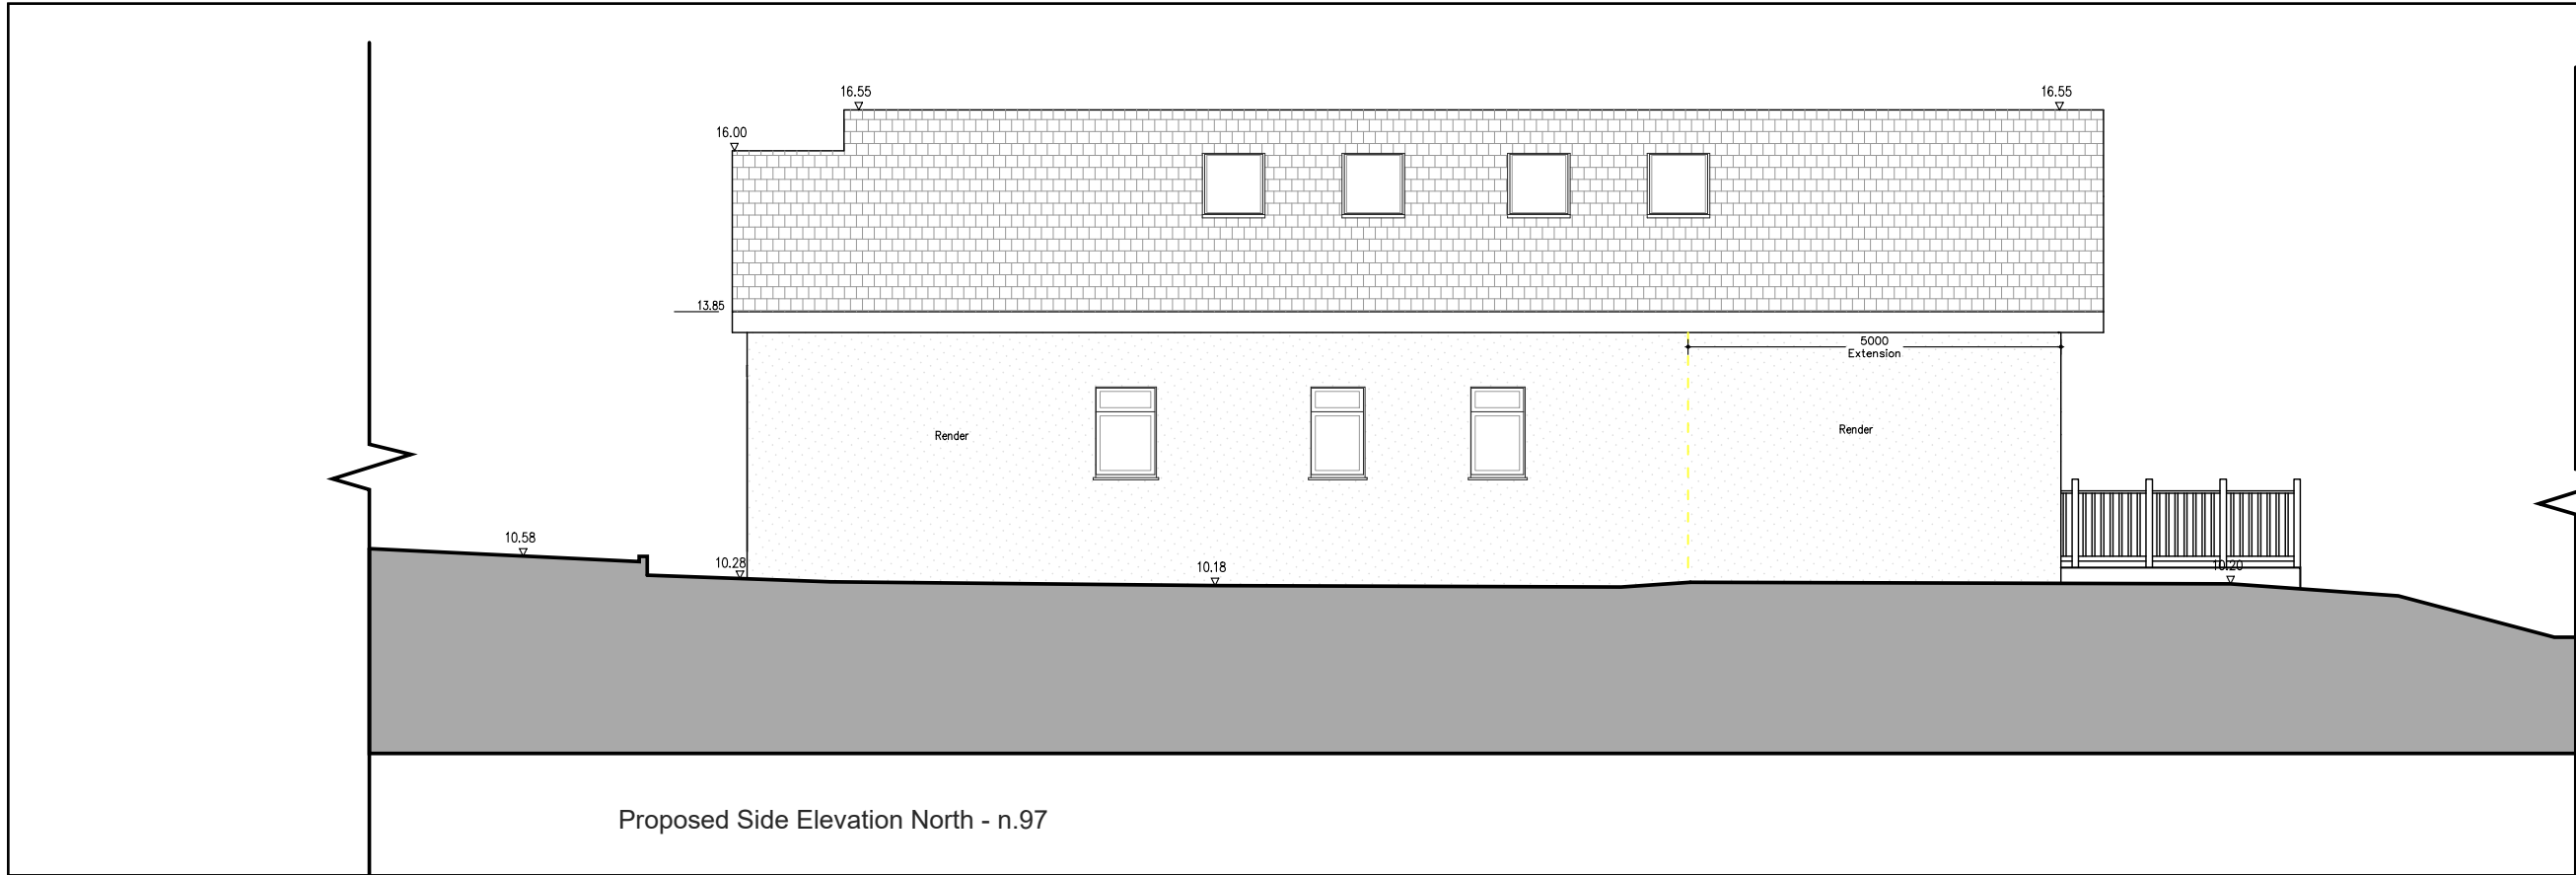

DOCUMENT NOTES:

- This drawing is the property of Noa Ram Susel Limited.
- It must not be issued, copied or disclosed to any third party for any purpose without written consent by Noa Ram Susel Limited.
- This drawing and design is for use solely in connection with the project described below.
- Do not scale this drawing, use written dimensions only.
- All dimensions are to be checked on site by Contractor or Professional involved in the project before any work or construction proceeds.
- Any errors or omissions are to be reported to the designer. If it doubt ask. The contractor is to provide full size setting out drawings based on information contained in this drawing for the designer's approval prior to commencing manufacture.
- This drawing is to be read in conjunction with all relevant construction information relevant to this project, any discrepancies or variations are to be notified to the designer before affected work commences.


Project Address
95 Halford Road - UB10 8QA

Project stage	Scale	Sheet
Plannig Application	1:100	A3
Drawing Nr 14		
Description Proposed Side Elevations - n.97		
Edition - 1		Change num
File name		Date
97HAR_Plan. Application.dwg		21-dic-21

COMMENTS:



noa@noaram.co.uk
020 78799063

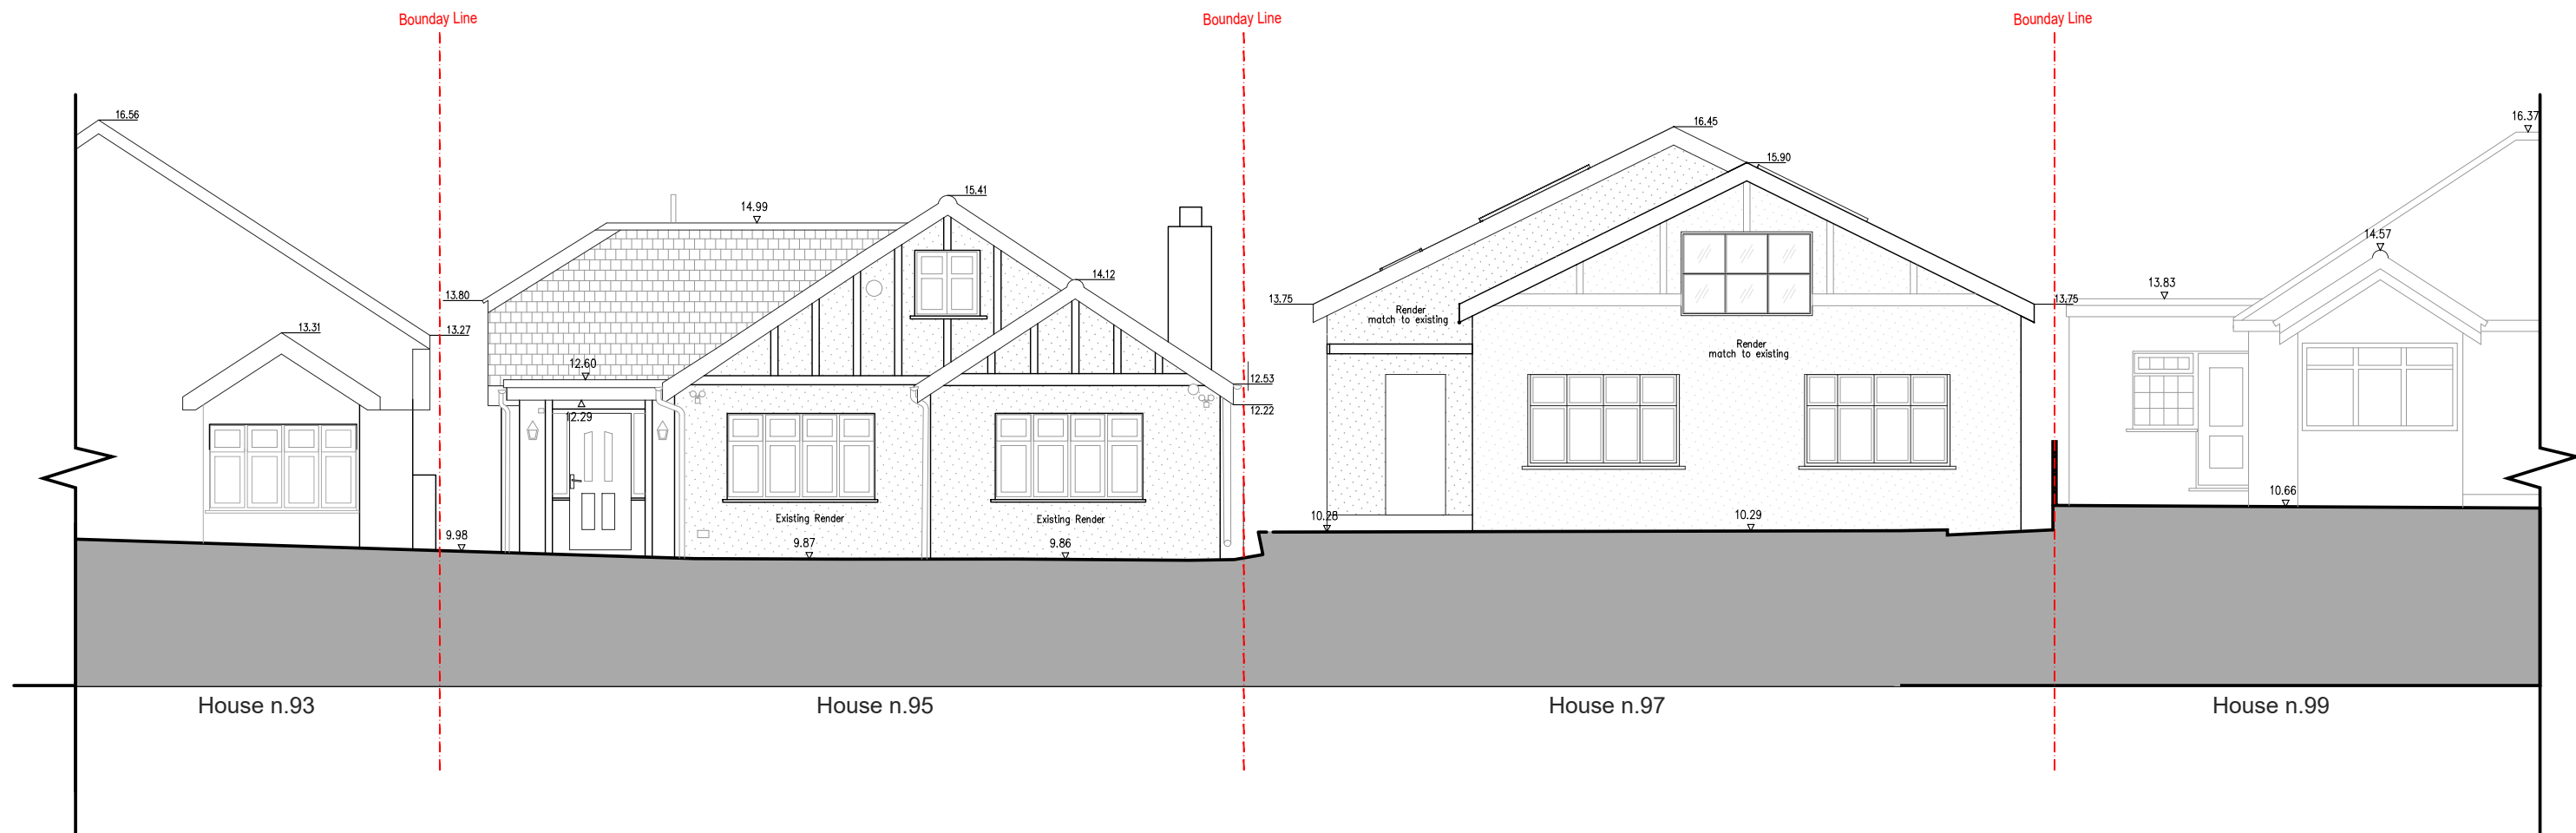

Proposed Front Est Elevation - n.95 - n.97



DOCUMENT NOTES:


- This drawing is the property of Noa Ram Susel Limited.
- It must not be issued, copied or disclosed to any third party for any purpose without written consent by Noa Ram Susel Limited.
- This drawing and design is for use solely in connection with the project described below.
- Do not scale this drawing, use written dimensions only.
- All dimensions are to be checked on site by Contractor or Professional involved in the project before any work or construction proceeds.
- Any errors or omissions are to be reported to the designer. If it doubt ask. The contractor is to provide full size setting out drawings based on information contained in this drawing for the designer's approval prior to commencing manufacture.
- This drawing is to be read in conjunction with all relevant construction information relevant to this project, any discrepancies or variations are to be notified to the designer before affected work commences.

Project stage	Scale	Sheet
Planning Application	1:100	A3
Drawing Nr 15		
Description Proposed Front Elev. - n.95 -97		
Edition - 1		Change num
File name		Date
97HAR_Plan. Application.dwg		21-dic-21


COMMENTS:

Project Address


95 Halford Road - UB10 8QA

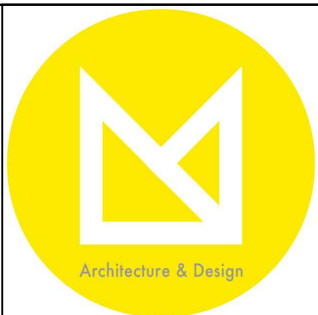

noa@noaram.co.uk
020 78799063

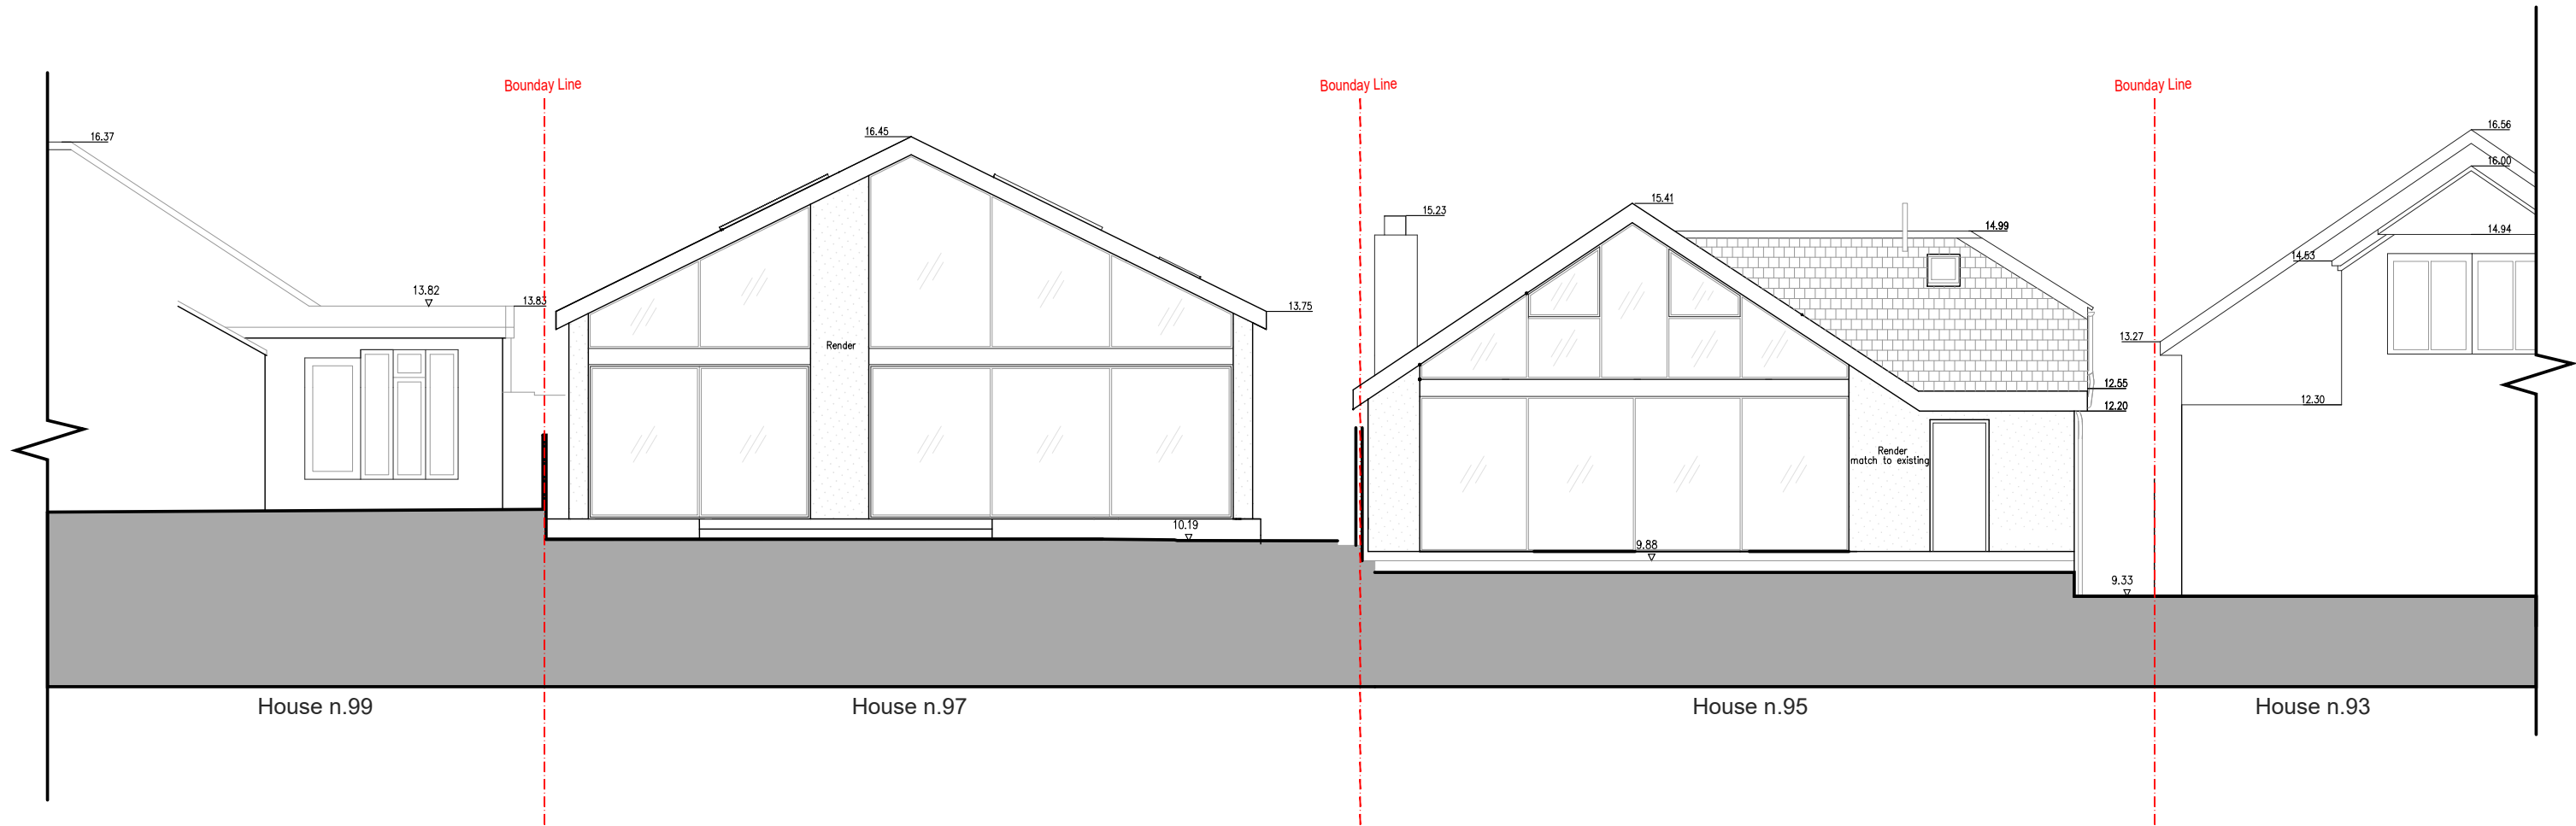

Proposed Rear West Elevation - n.95 - n.97

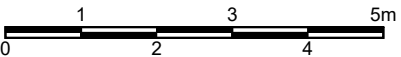


DOCUMENT NOTES:

- This drawing is the property of Noa Ram Susel Limited.
- It must not be issued, copied or disclosed to any third party for any purpose without written consent by Noa Ram Susel Limited.
- This drawing and design is for use solely in connection with the project described below.
- Do not scale this drawing, use written dimensions only.
- All dimensions are to be checked on site by Contractor or Professional involved in the project before any work or construction proceeds.
- Any errors or omissions are to be reported to the designer. If it doubt ask. The contractor is to provide full size setting out drawings based on information contained in this drawing for the designer's approval prior to commencing manufacture.
- This drawing is to be read in conjunction with all relevant construction information relevant to this project, any discrepancies or variations are to be notified to the designer before affected work commences.


Project stage	Scale	Sheet
Planning Application	1:100	A3
Drawing Nr 16		
Description Proposed Rear Elev. - n.95 -97		
Edition - 1		Change num
File name		Date
97HAR_Plan. Application.dwg		21-dic-21

Project Address
95 Halford Road - UB10 8QA

COMMENTS:

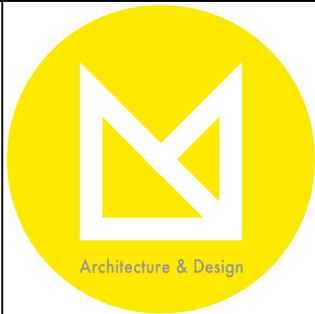

noa@noaram.co.uk
020 78799063

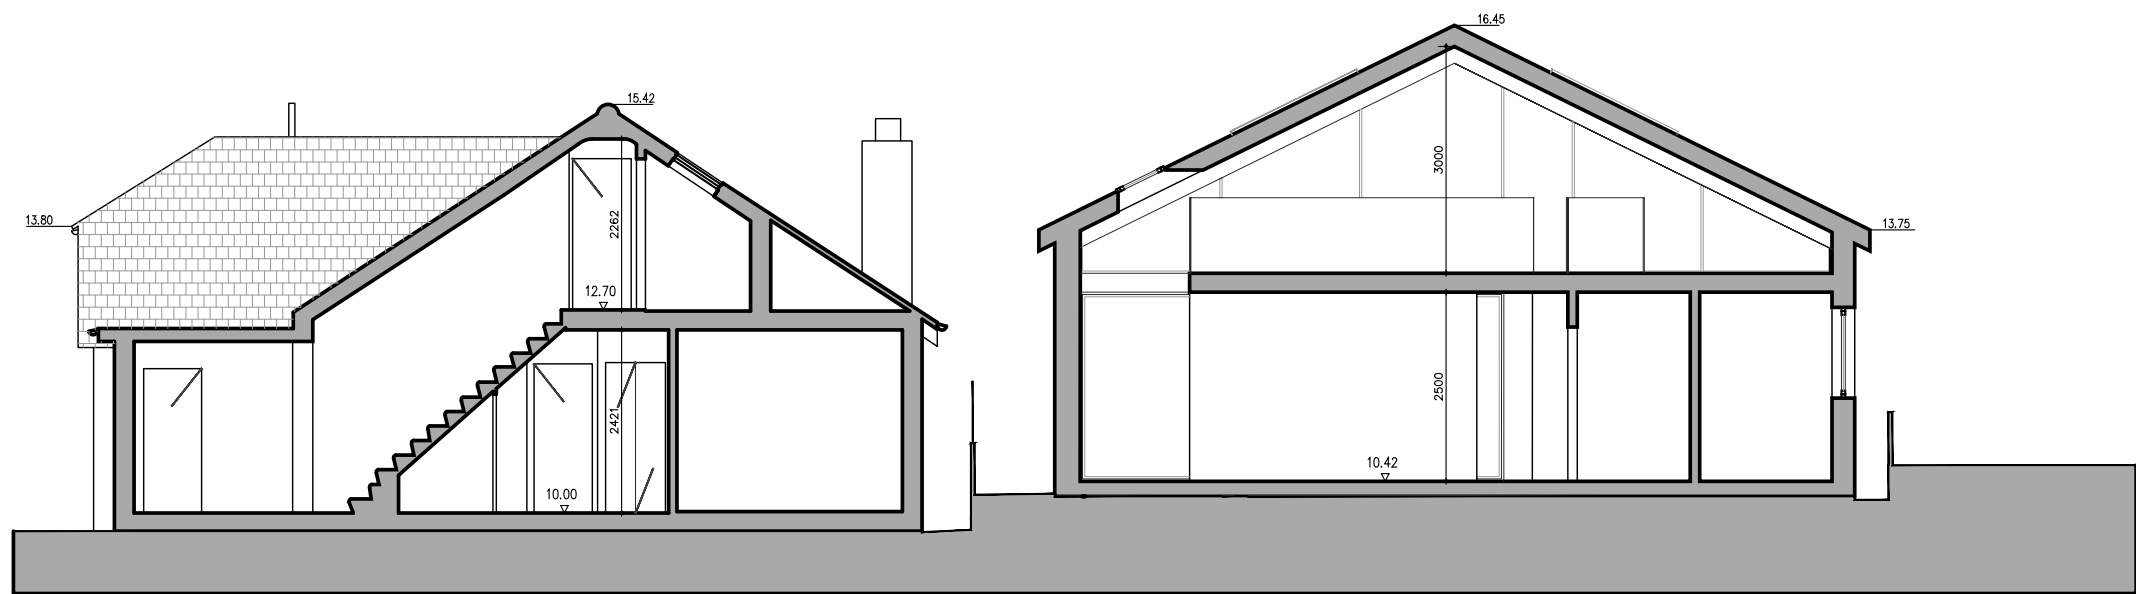

House n.95

House n.97

Proposed Section AA - n.95 - n.97



DOCUMENT NOTES:

- This drawing is the property of Noa Ram Susel Limited.
- It must not be issued, copied or disclosed to any third party for any purpose without written consent by Noa Ram Susel Limited.
- This drawing and design is for use solely in connection with the project described below.
- Do not scale this drawing, use written dimensions only.
- All dimensions are to be checked on site by Contractor or Professional involved in the project before any work or construction proceeds.
- Any errors or omissions are to be reported to the designer. If it doubt ask. The contractor is to provide full size setting out drawings based on information contained in this drawing for the designer's approval prior to commencing manufacture.
- This drawing is to be read in conjunction with all relevant construction information relevant to this project, any discrepancies or variations are to be notified to the designer before affected work commences.

Project stage	Scale	Sheet
Planning Application	1:100	A3
Drawing Nr 17		
Description Proposed Section AA - n.95 -97		
Edition - 1		Change num
		1
File name	Date	
97HAR_Plan. Application.dwg	21-dic-21	

Project Address

95 Halford Road - UB10 8QA

COMMENTS:



noa@noaram.co.uk
020 78799063