



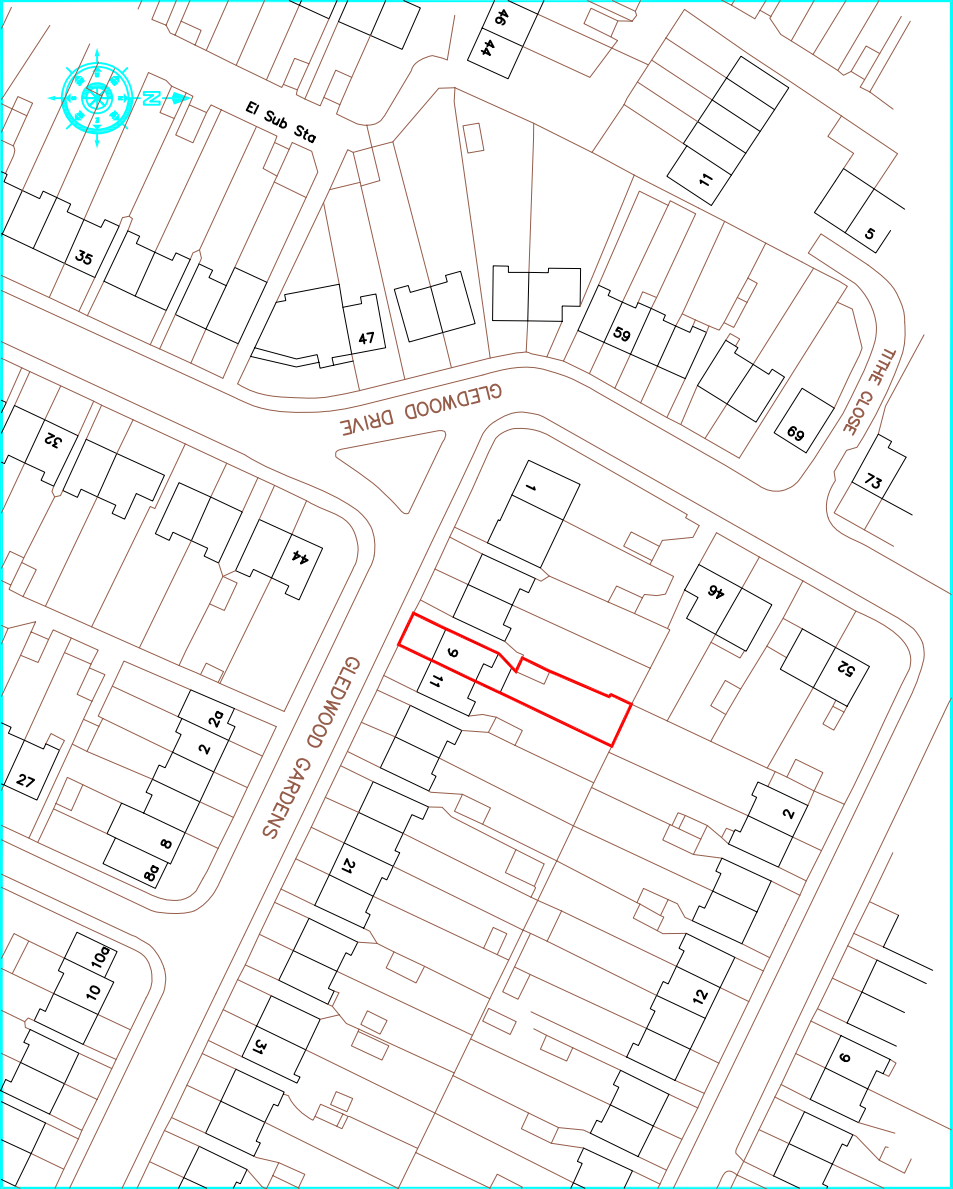

Location Plan 1:1250

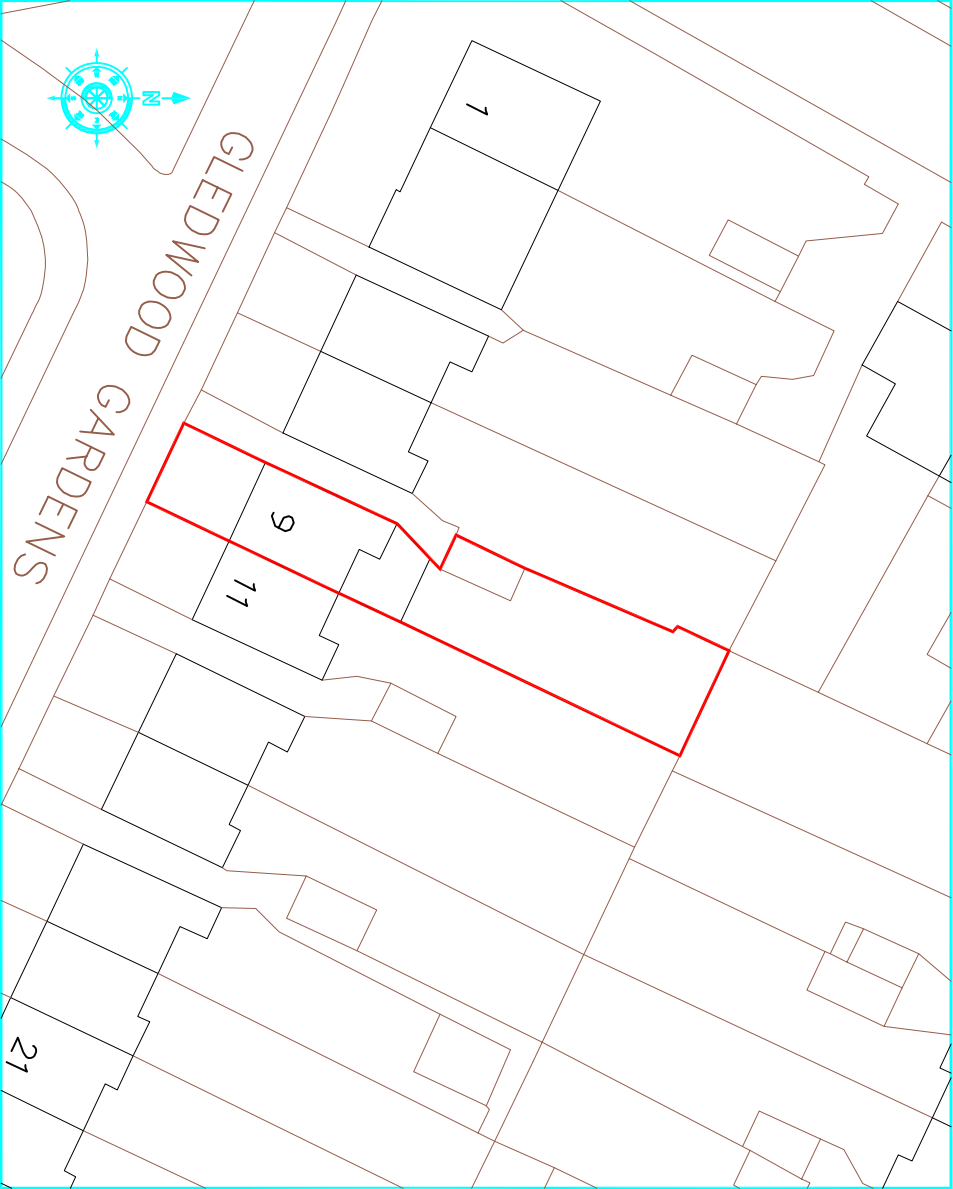

Block Plan 1:500

rev:			
These drawings should be approved by local Authority			
No dimensions to be scaled from this drawing. All dimensions to be checked on site. This drawing is copyright and should not be reproduced without permission of the Architects.			
client:	Ms. Manjeet Kaur		
project:	9 Gledwood Gardens Hayes UB4 0AS		
drawing:			

Location & Block Plans

scale: As Shown	date: Jul 2019	drawn:
01 / 04		rev: