
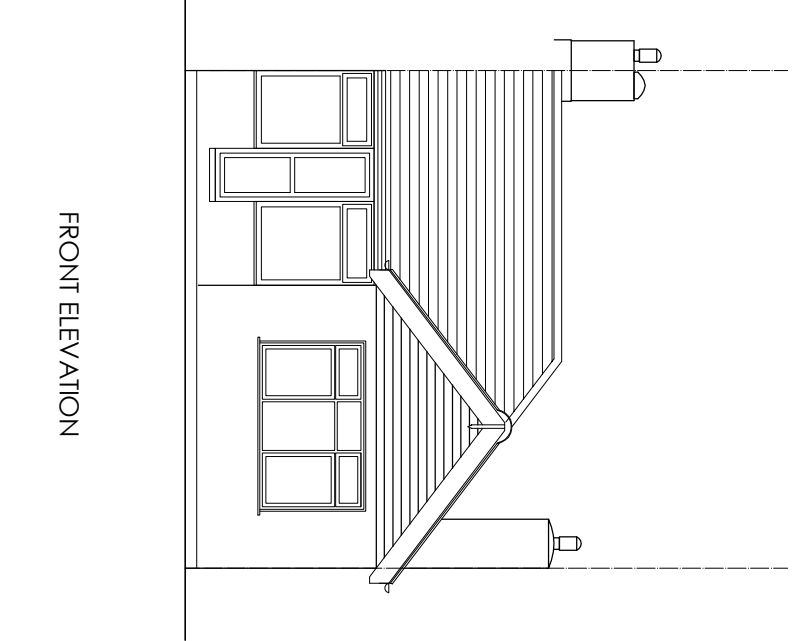
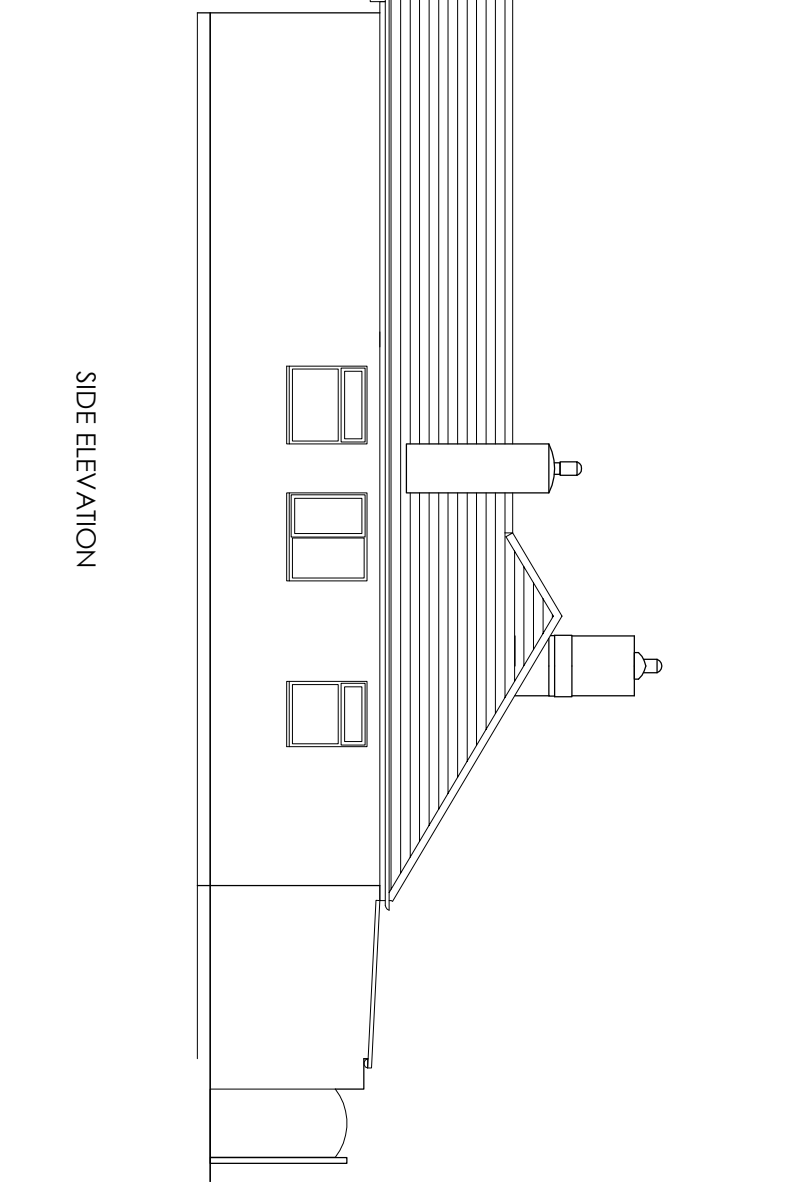


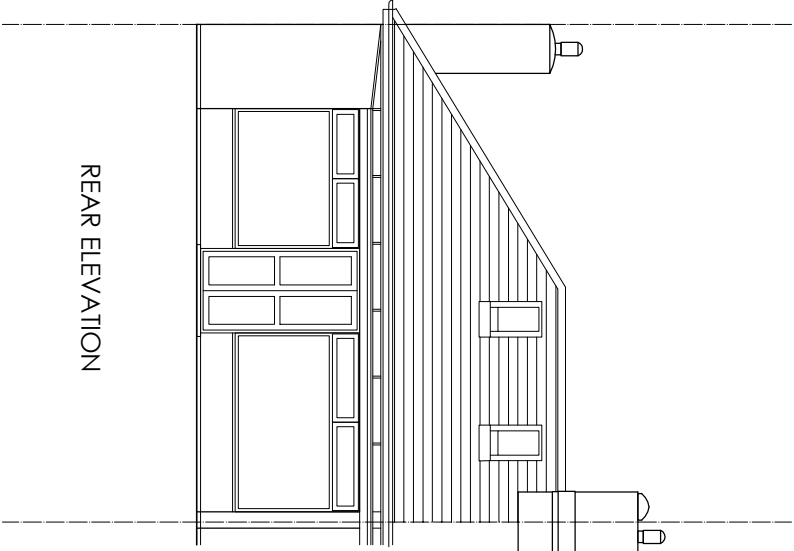

REVISIONS			EXISTING			TITLE :		DRAWING :				
Rev	Date	Detail				5 THE CROFT RUSLIP HA4 0SF		EXISTING ELEVATIONS				
			Date : 14-02-2021		Drawn By : MJL		Scale : 1:100 (A3)		Revision : -		Drawg No. : 5CRF - 002	