



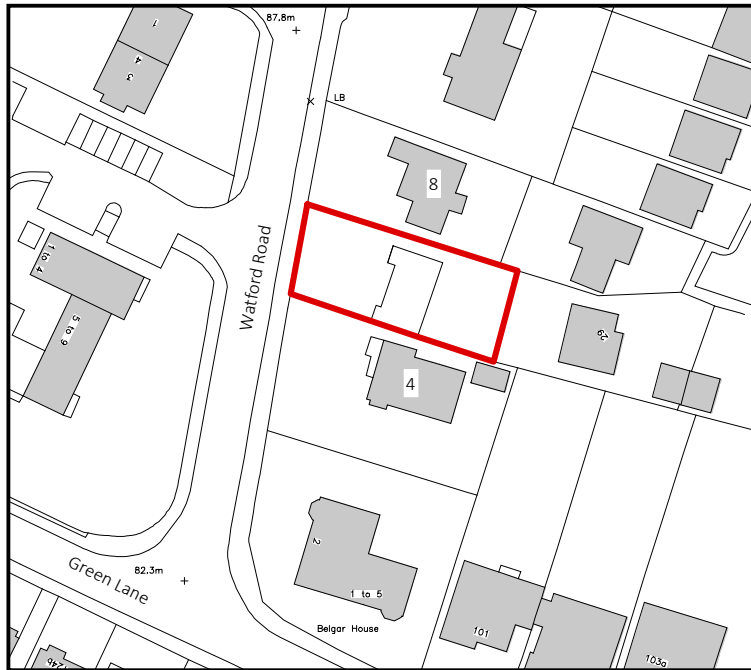

Ordnance Survey (c) Crown Copyright 2022. All rights reserved. Licence number 100022432

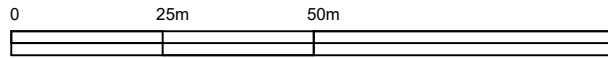

Location Plan Scale 1:1250

Revision	Date	Description	Paper Size	Scale	Construct 360 Ltd, Trading as:		
			A4	1:1250	 DontMoveExtend.com info@DontMoveExtend.com Tel: 0208 206 0011		
				Revision 1st			
				Jan-22	Site Address 6 Watford Road Northwood HA6 3NR		
				Drawn By RA			
				Checked By AP	Status Planning Issue		
					Location Plan		Drawing Number OSMAP