
LON BORO OF HILLINGDON
RECEIVED
05 MAR 2014
PLANNING & TRANSPORTATION
GROUP

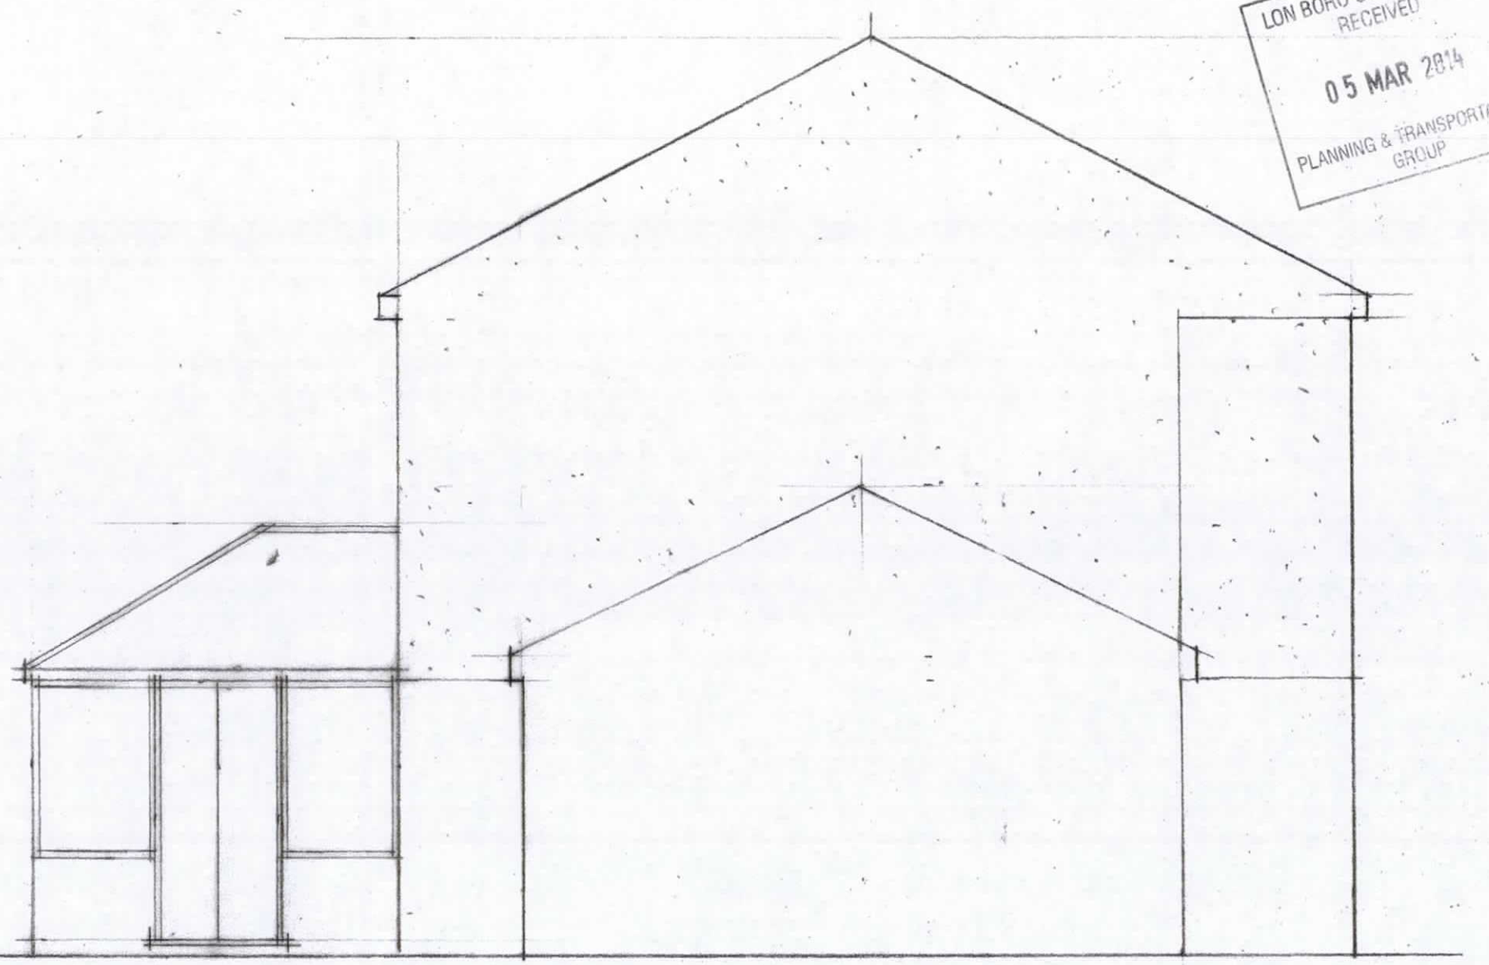

SIDE ELEVATION (EXISTING)

0 1 2 3 4 5
1:50 @ A3

SINGLE STOREY EXTENSION AT
34 KINGSASH DRIVE, HAYES

SCALE DATE: 01/14
2014/102/05