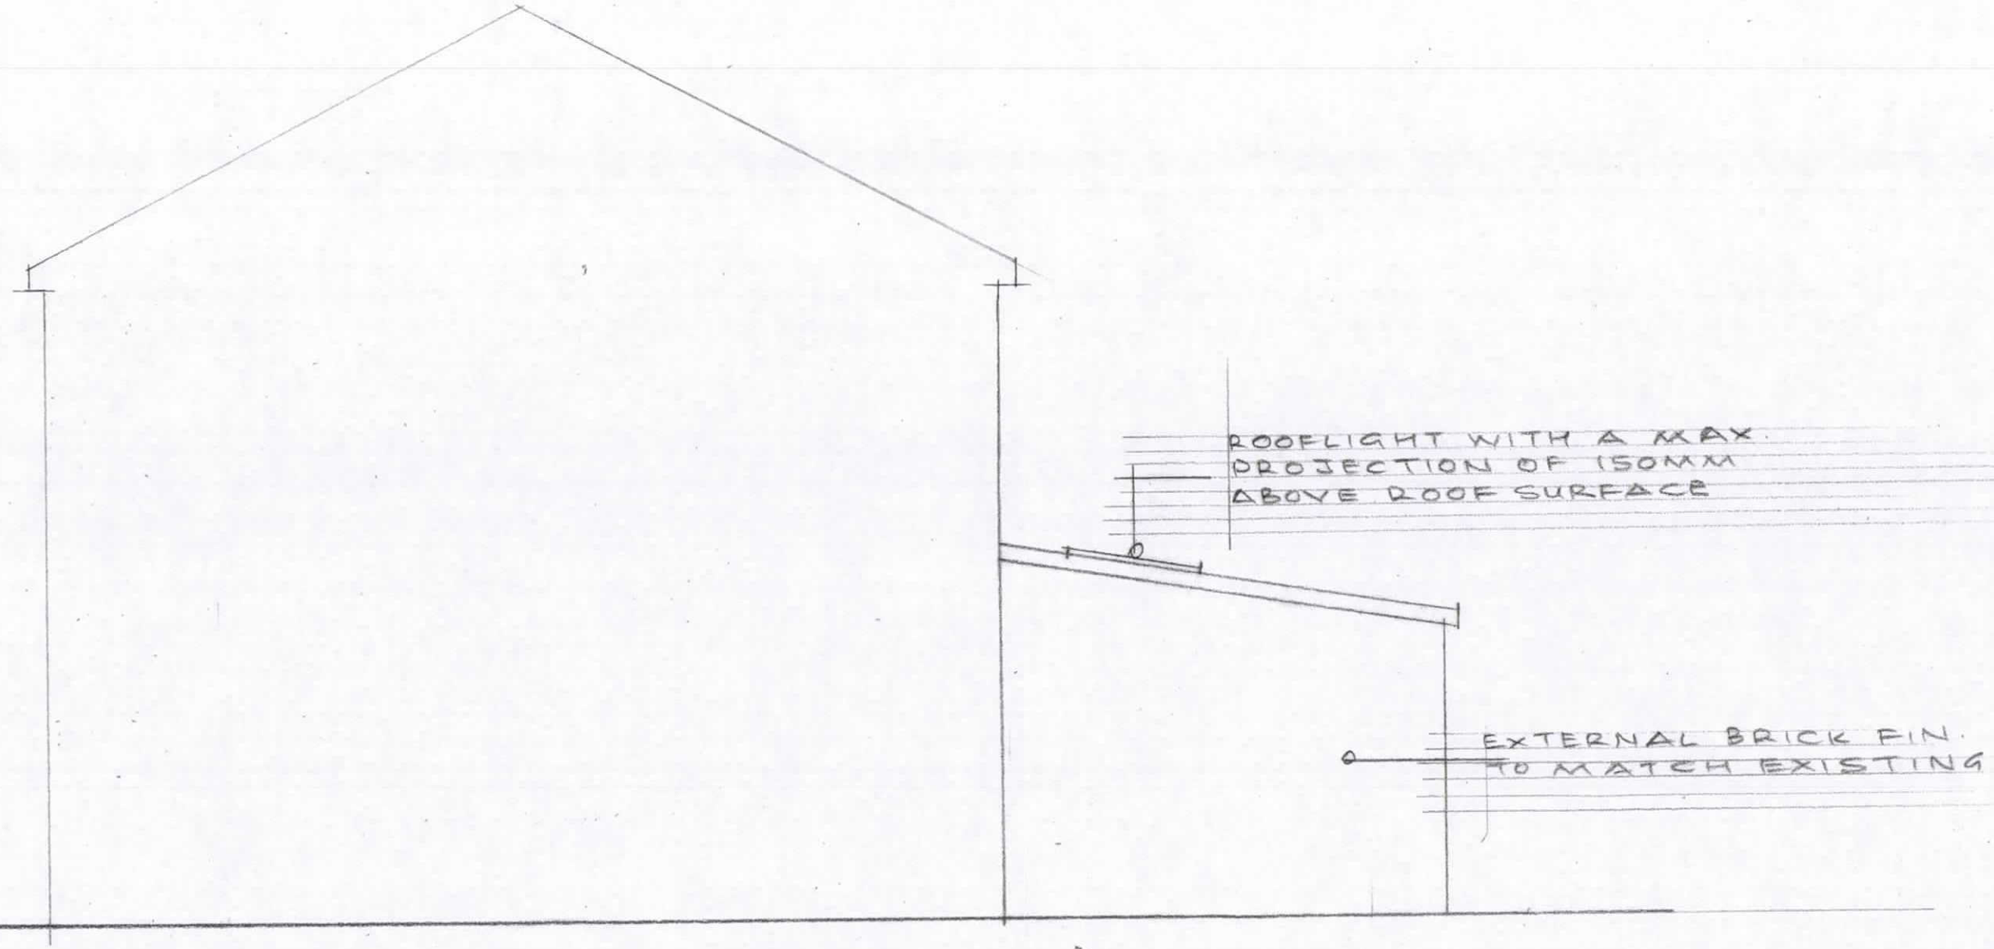


SIDE ELEVATION (PROPOSED)

0 1 2 3 4 5

1:50 @ A3

SINGLE STOREY EXTENSION AT
34 KINGSASH DRIVE, HAYES

SCALE 1:50 DATE 03/14
2014/102/08