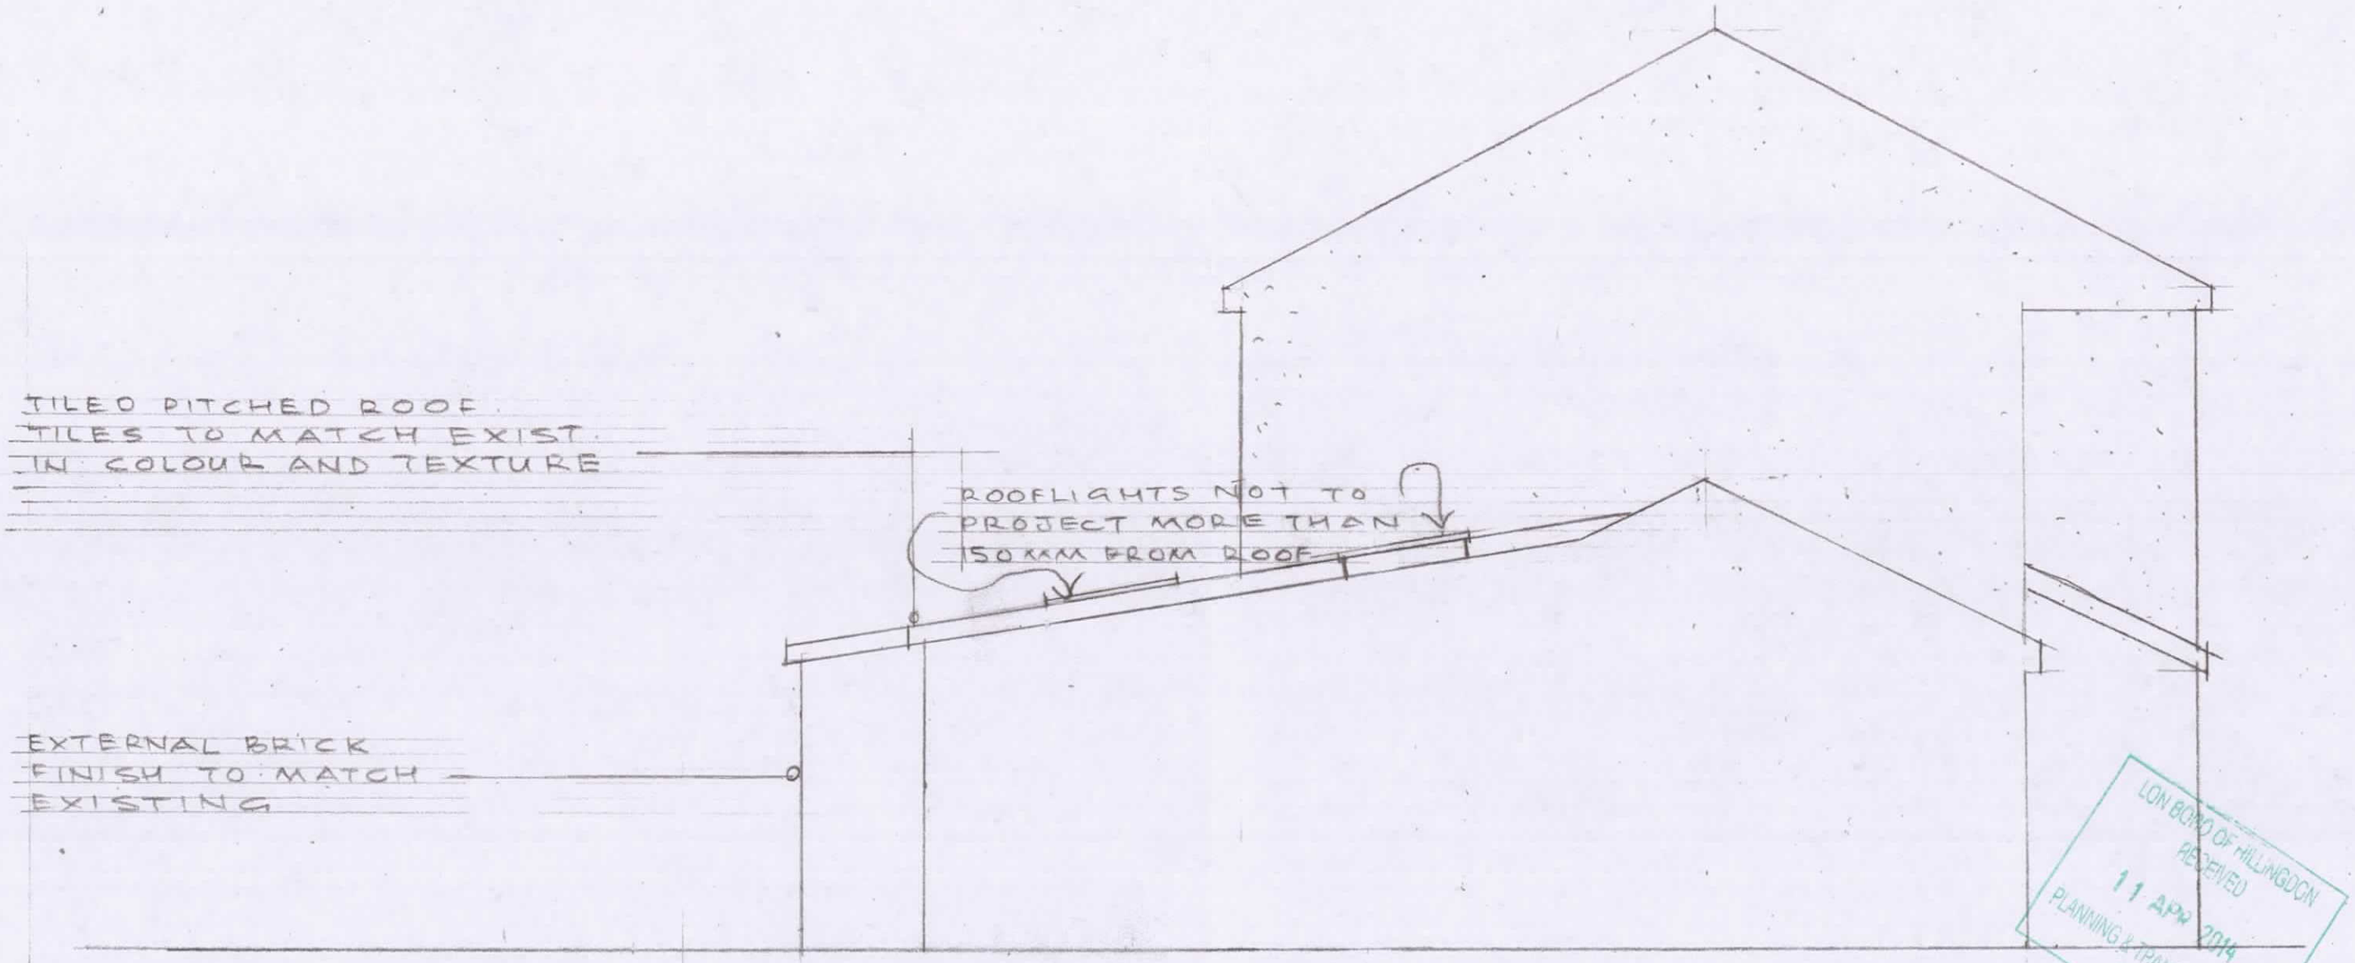


LON BORO OF HILLINGDON
RECEIVED
11 APR 2014
PLANNING & TRANSPORTATION
GROUP

SIDE ELEVATION (PROPOSED)

0 1 2 3 4 5

1:50 @ A3

SINGLE STOREY EXTENSION AT
34 KINGSASH DRIVE, HAYES

SCALE 1:50 DATE: 01/14

2014/102/06