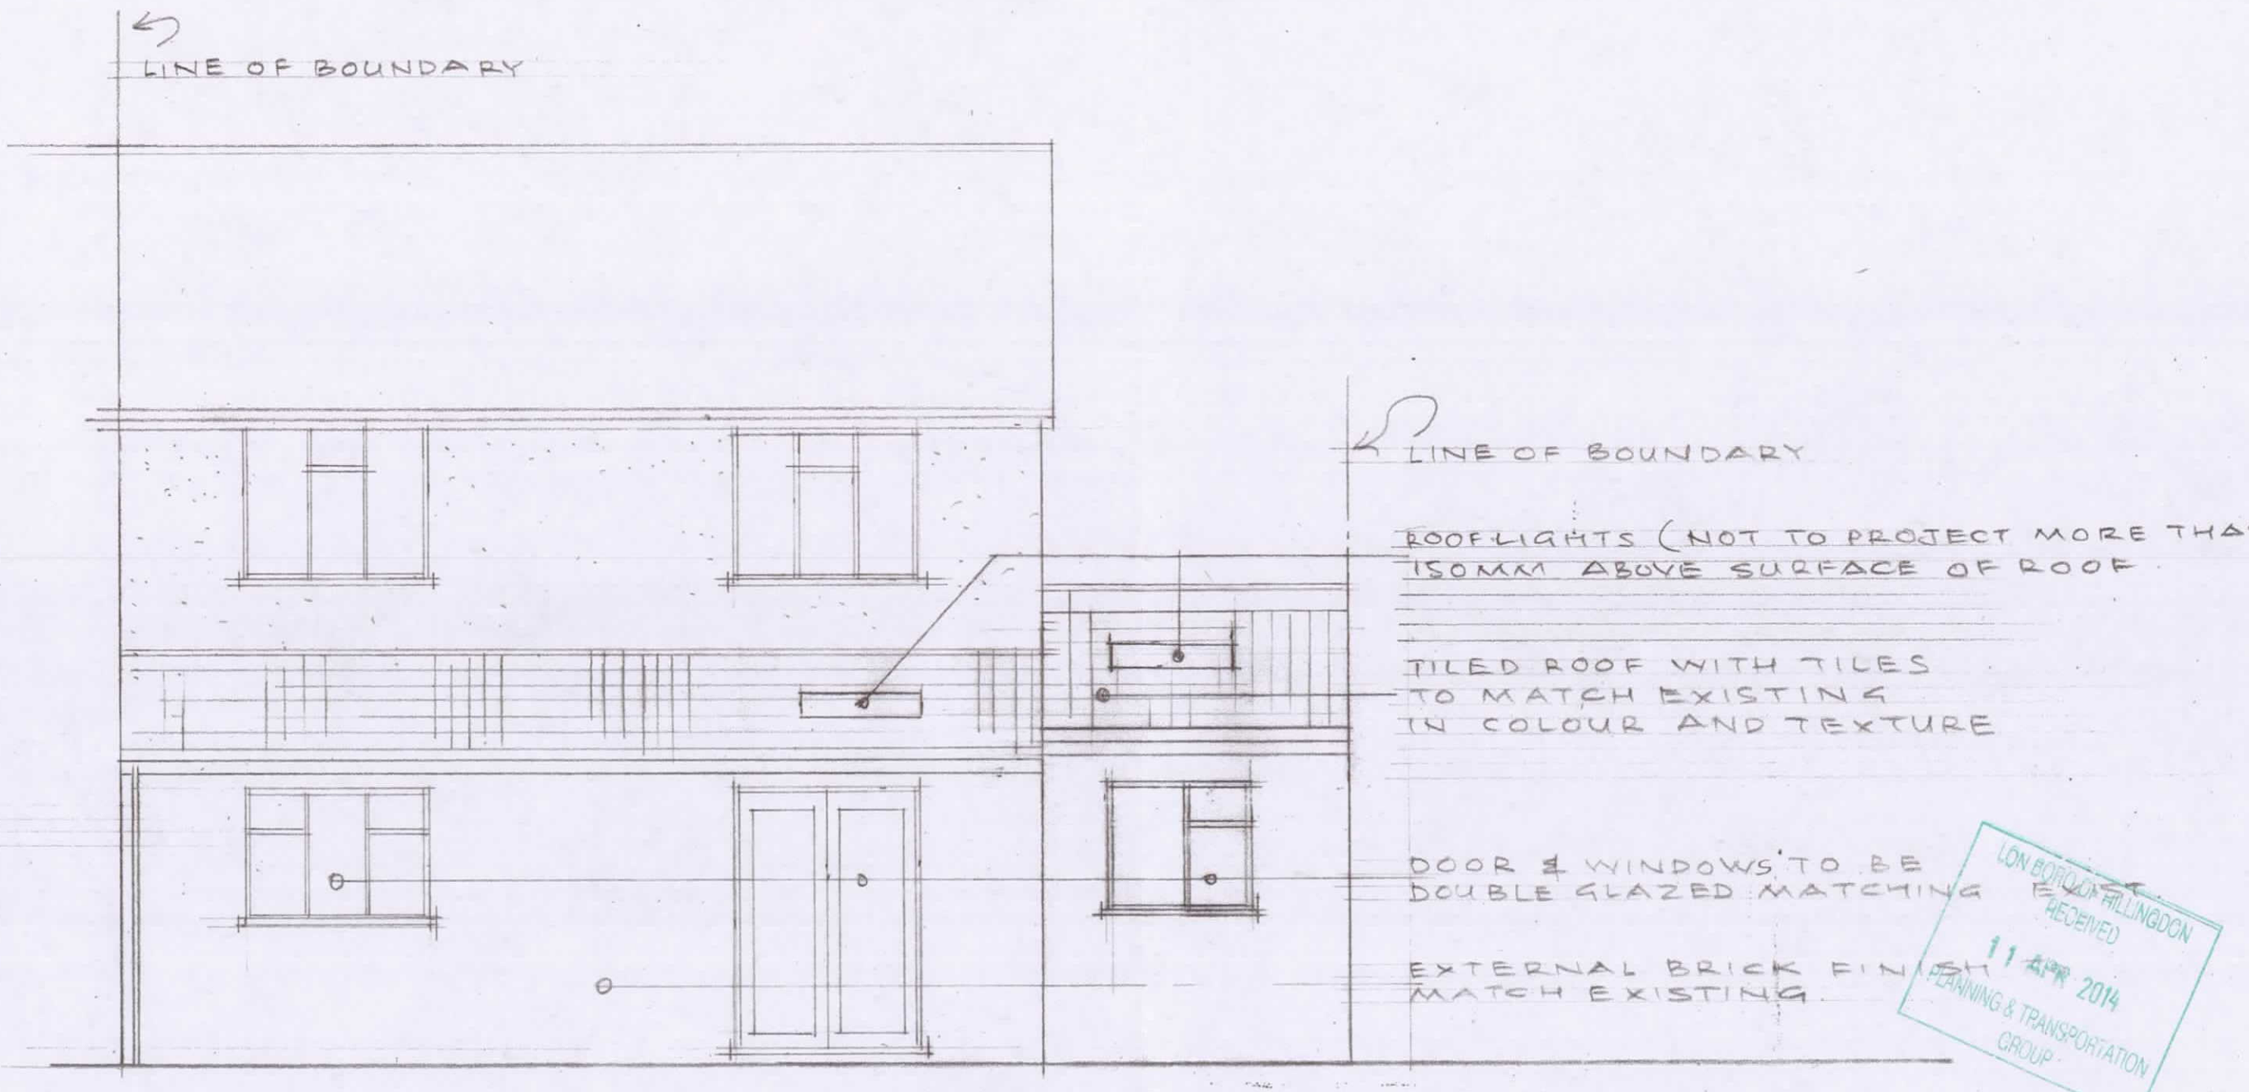


LON BOROUGH HILLINGDON
RECEIVED
11 APR 2014
PLANNING & TRANSPORTATION GROUP

REAR ELEVATION (PROPOSED)

0 1 2 3 4 5

1:50 @ A3

SINGLE STOREY EXTENSION AT.
34 KINGSASH DRIVE, HAYES

SCALE

DATE: 01/14

2014/102/04