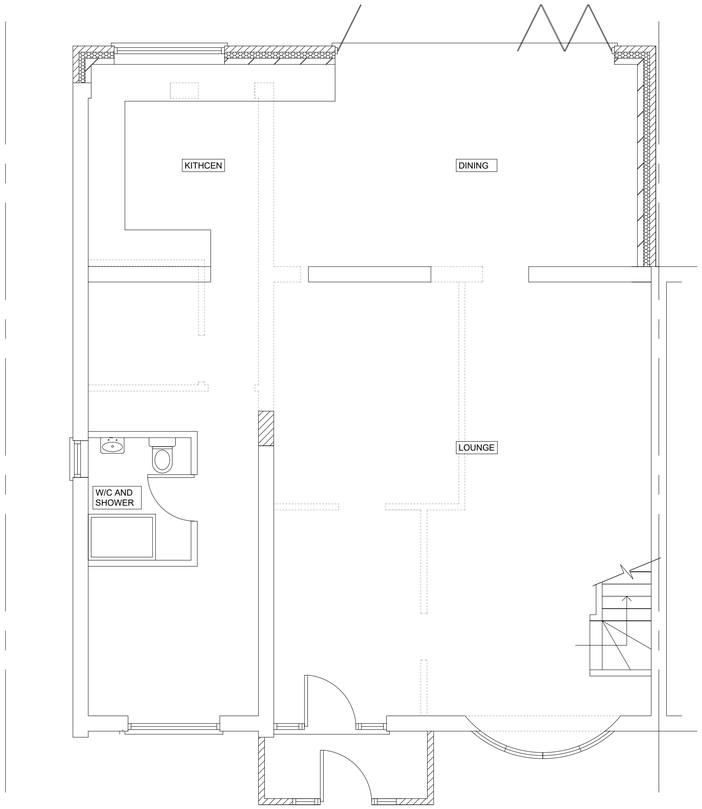

PROPOSED GROUND FLOOR PLAN
Scale 1:50

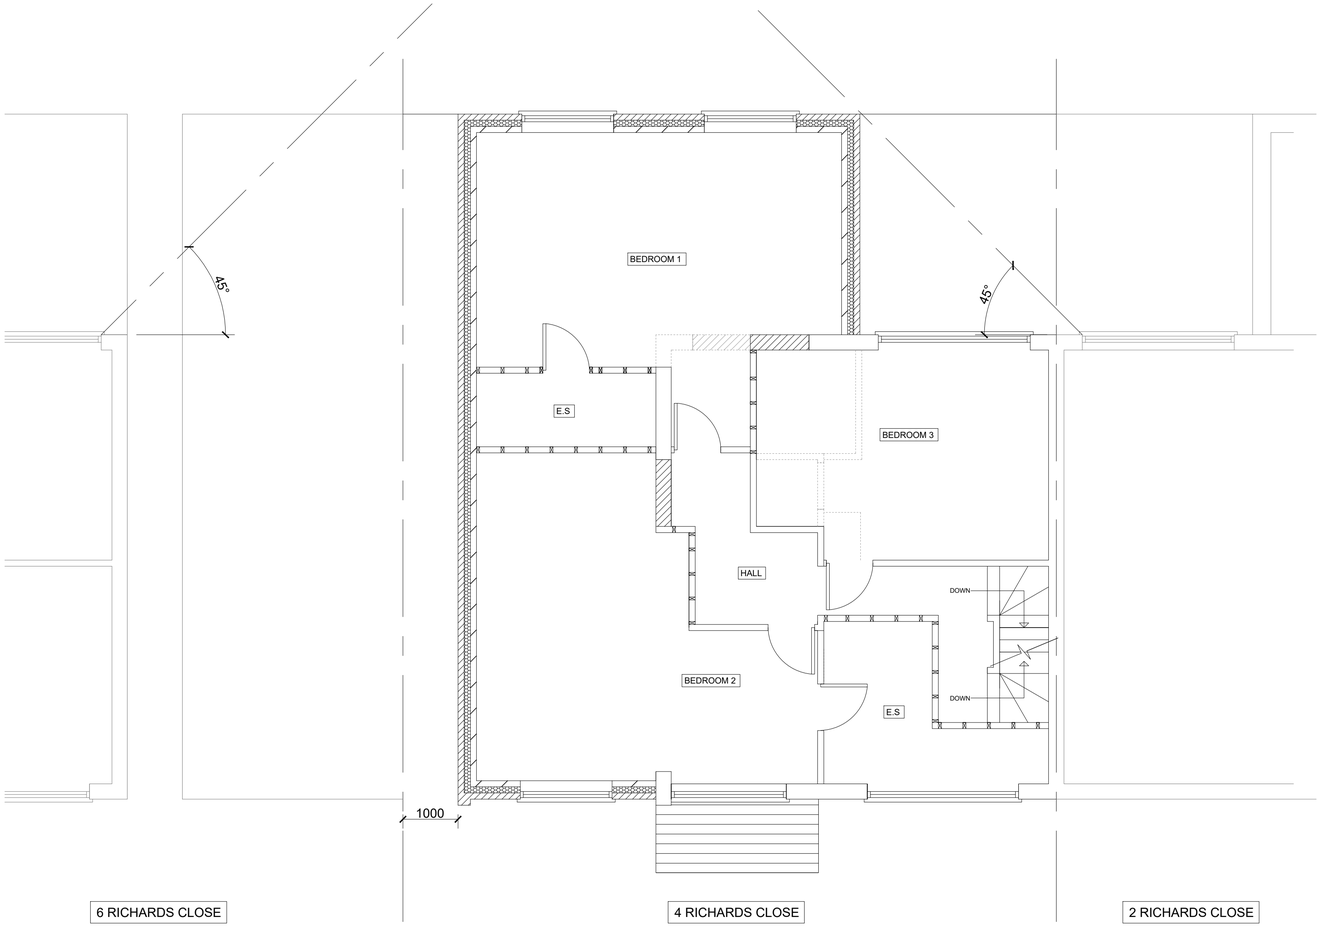

PROPOSED FIRST FLOOR PLAN
Scale 1:50

PROPOSED FRONT ELEVATION
Scale 1:100

PROPOSED REAR ELEVATION
Scale 1:100

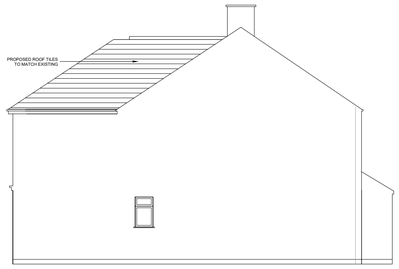

PROPOSED SIDE ELEVATION
Scale 1:100

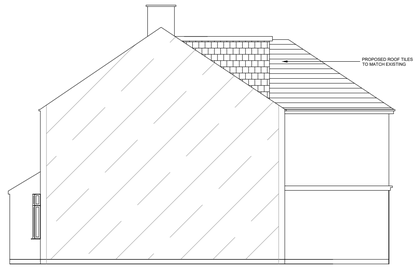

PROPOSED SIDE ELEVATION
Scale 1:100

0 5 10
Millimetres Scale to 1 to 100

0 5
Millimetres Scale to 1 to 50

These drawings should be approved by local Authority

No dimensions to be scaled from this drawing. All dimensions to be checked on site. This drawing is copyright and should not be reproduced without permissionof the Architects

Rev	Description

Project

4 Richards Close
HARLINGTON
UB3 5EA

Drawing

Proposed Plans and Elevations

SCALE	Date	Drawing no.
As Shown		18_91_08