


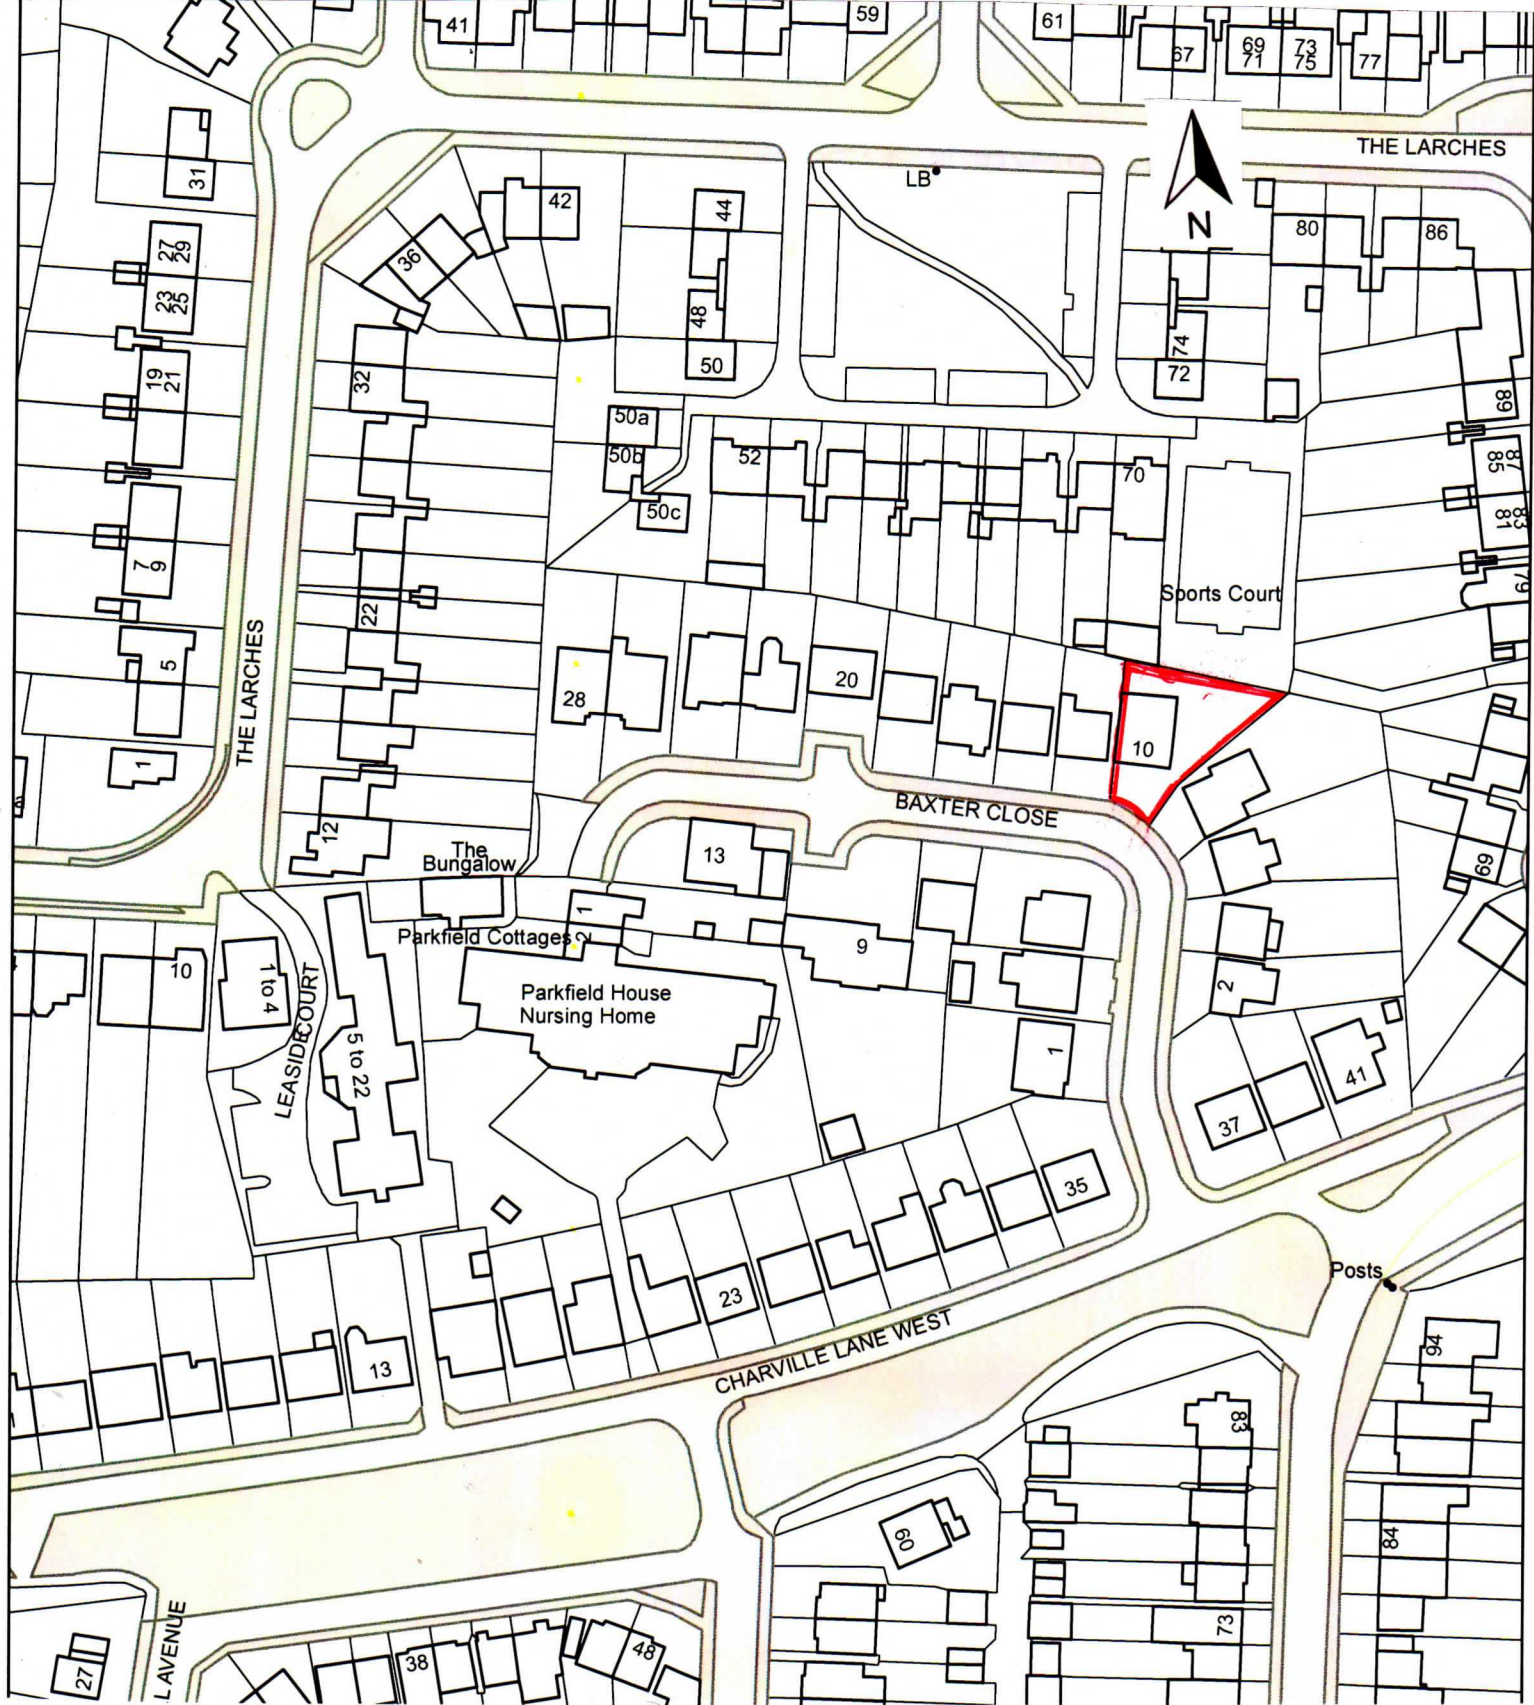

LOCATION PLAN

10 BAXTER CLOSE

UXBRIDGE UB10 0DE

SCALE, 1:1250