


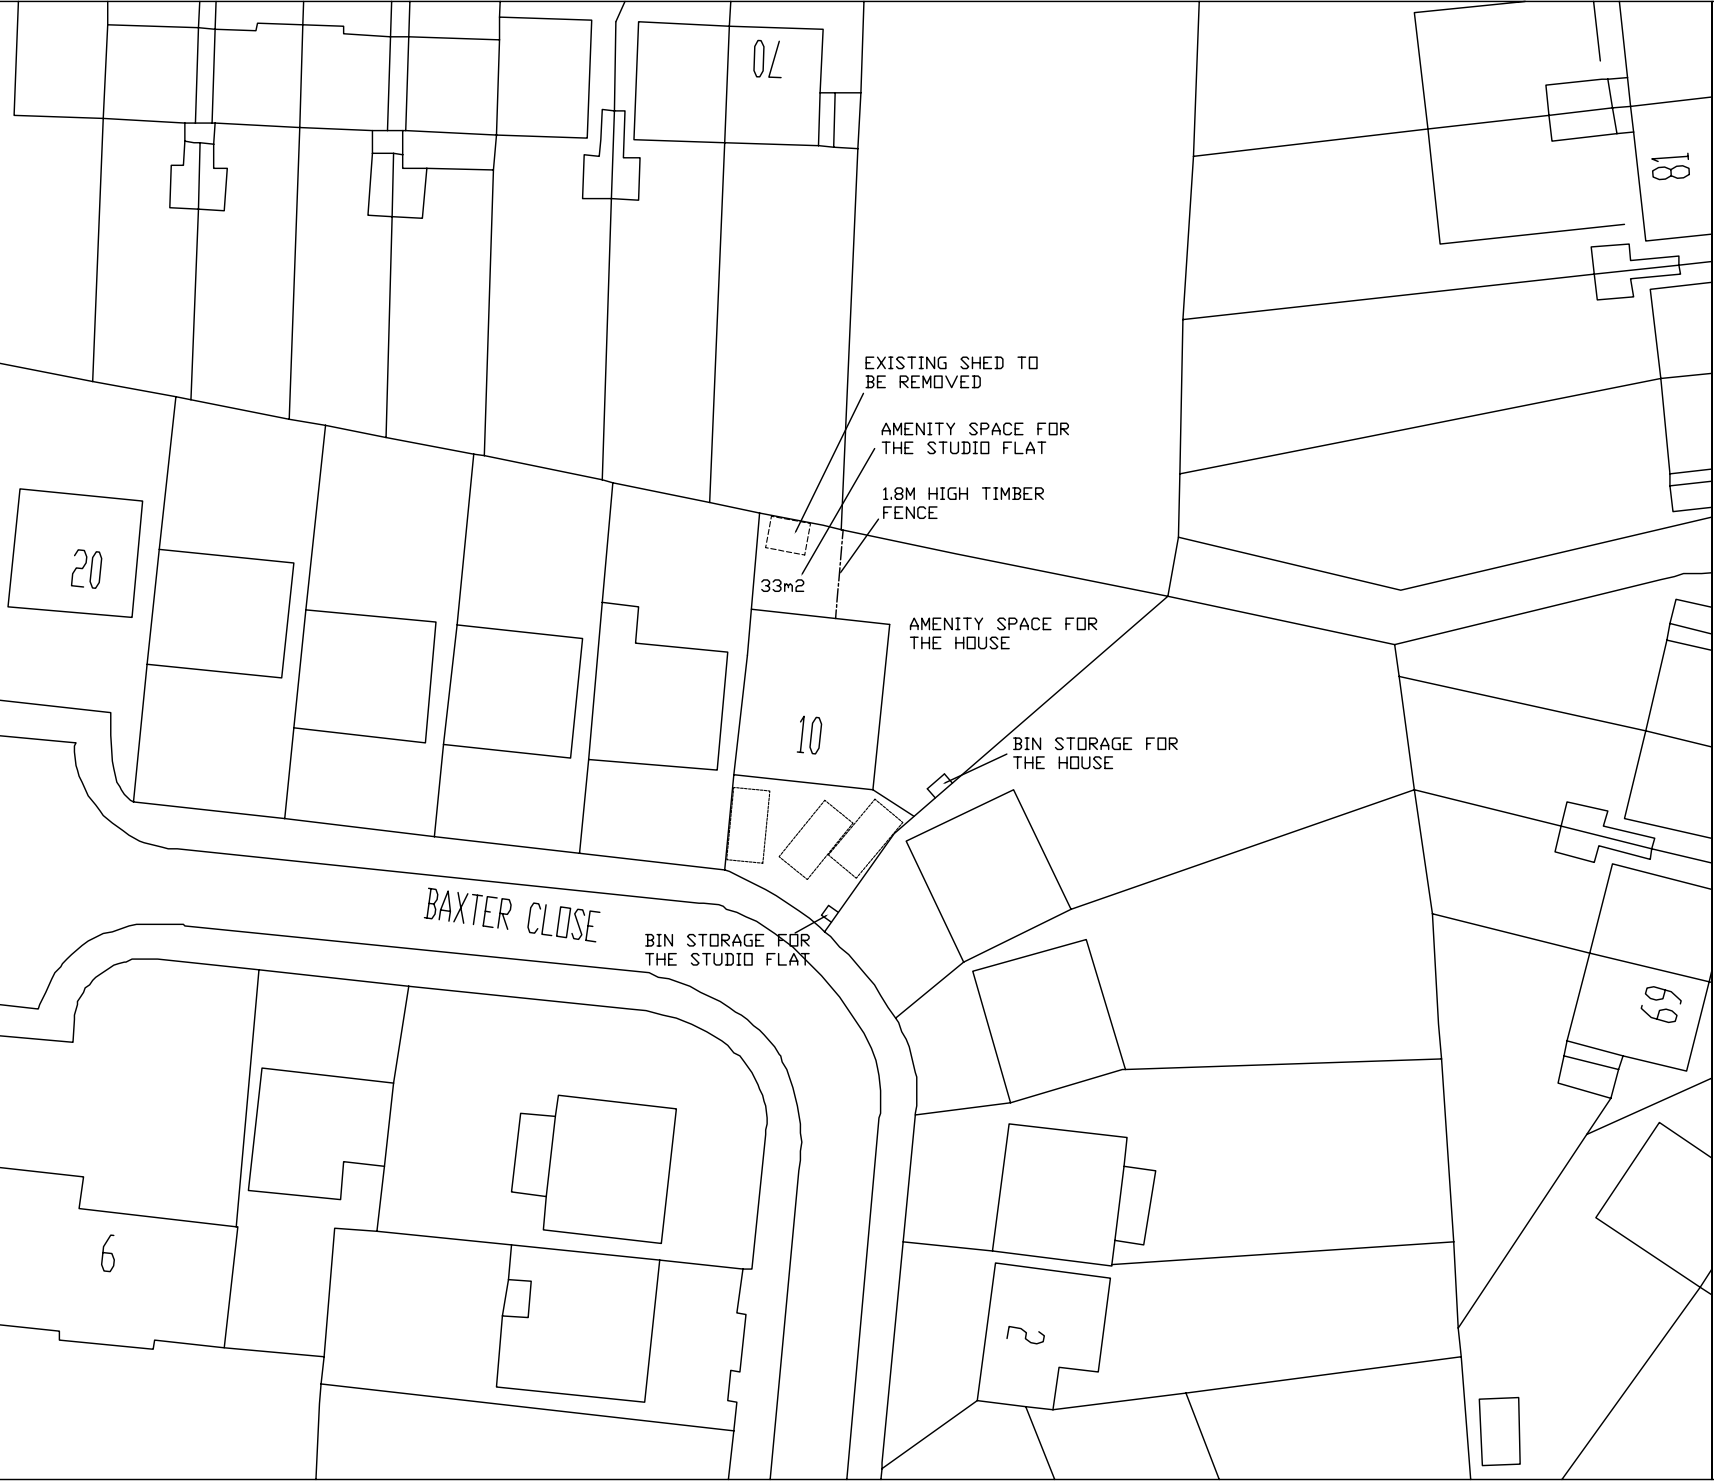

KEY



CAR PARK SPACE

BLOCK PLAN
10 BAXTER CLOSE
UXBRIDGE
UB10 0DE

SCALE 1:500