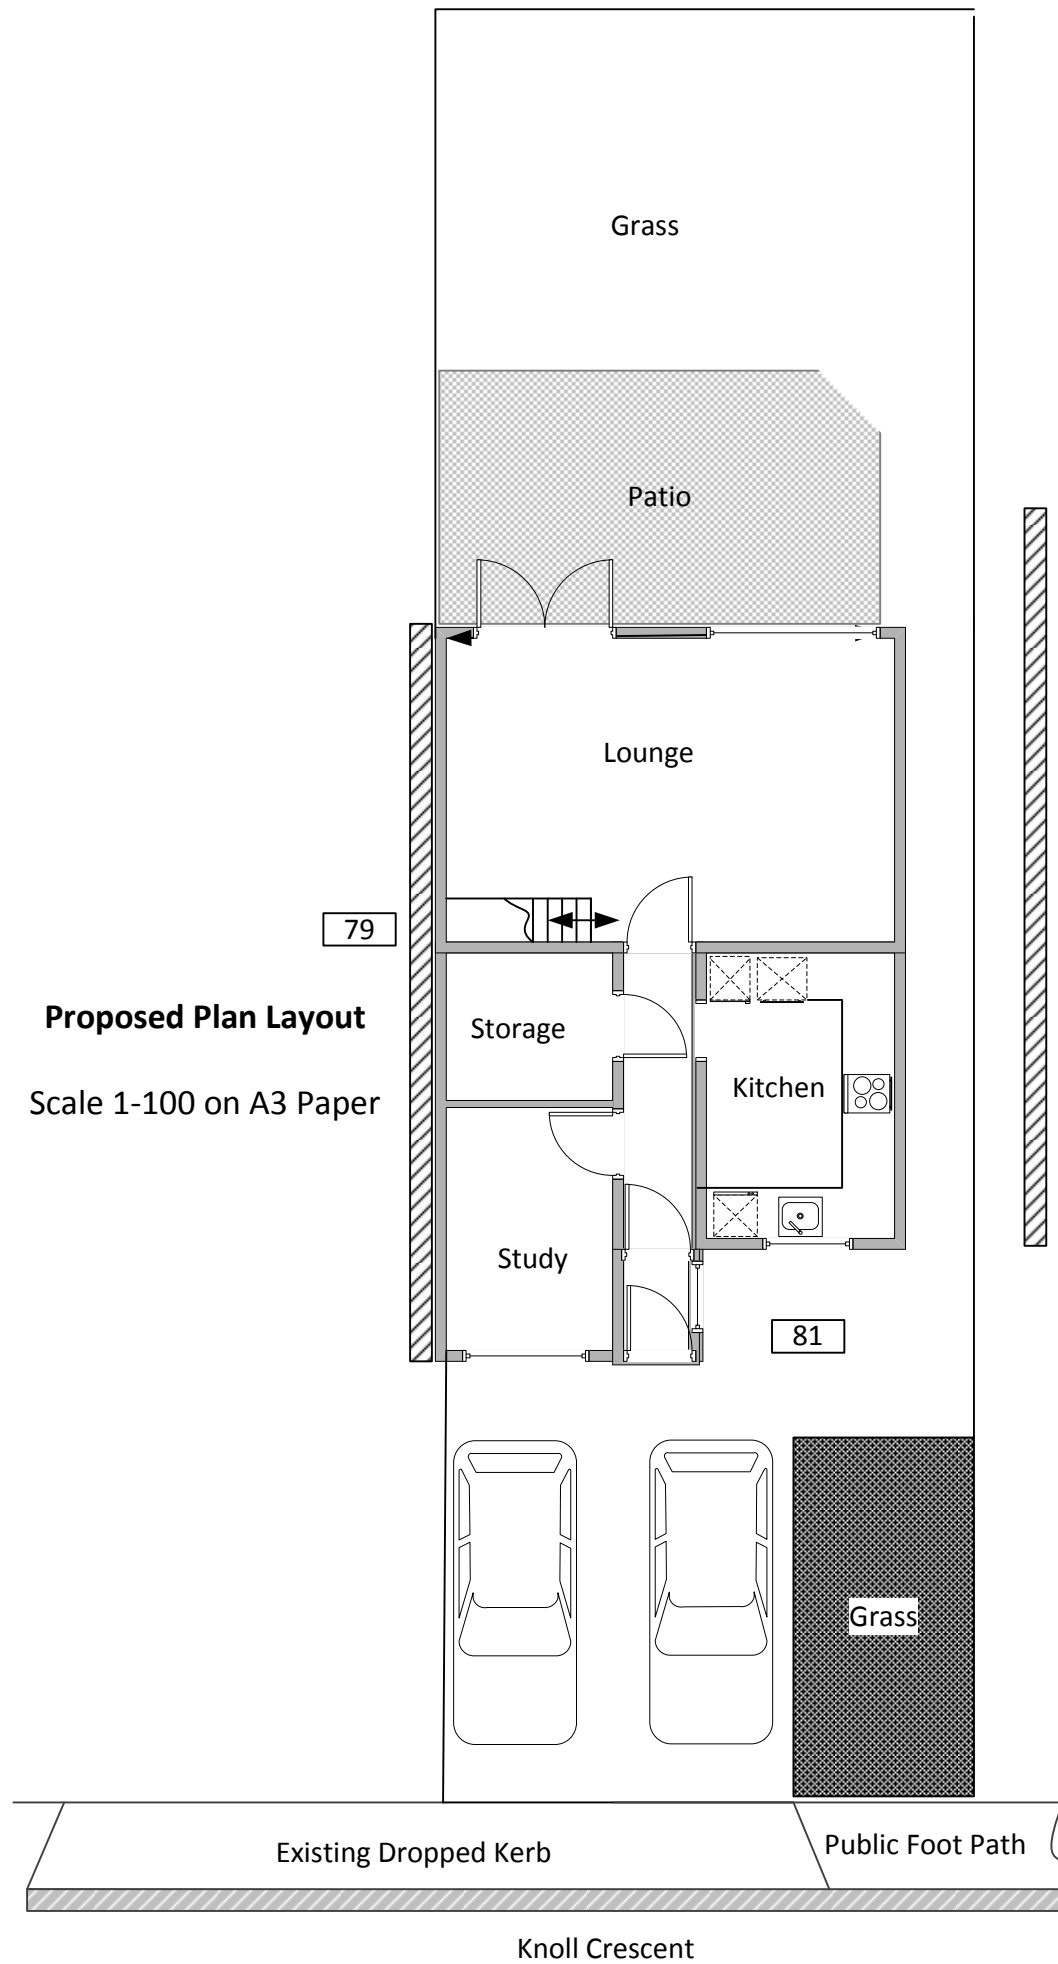
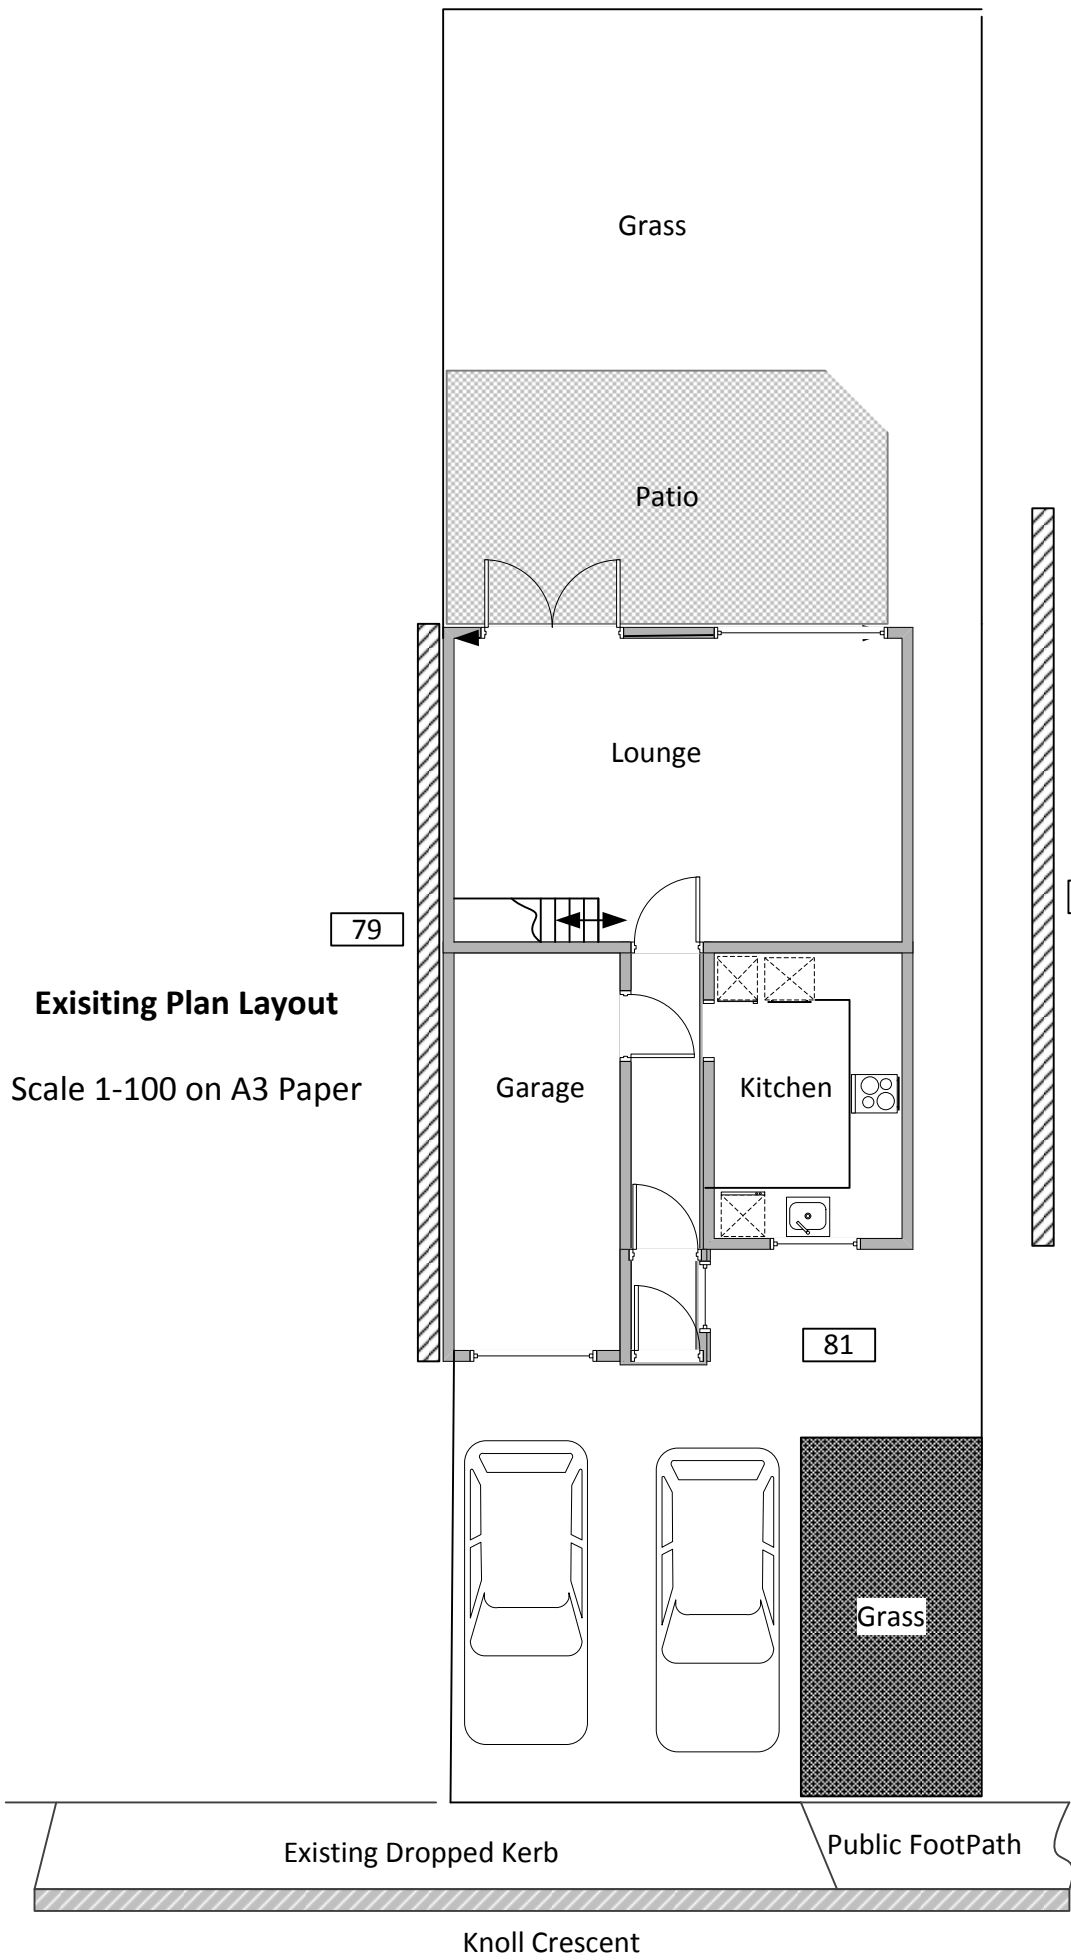


Title: 81 Knoll Crescent Garage Conversion
Drawing: Existing & Proposed Plan
Date: December 2020
Drawn By: Brian O'Malley