


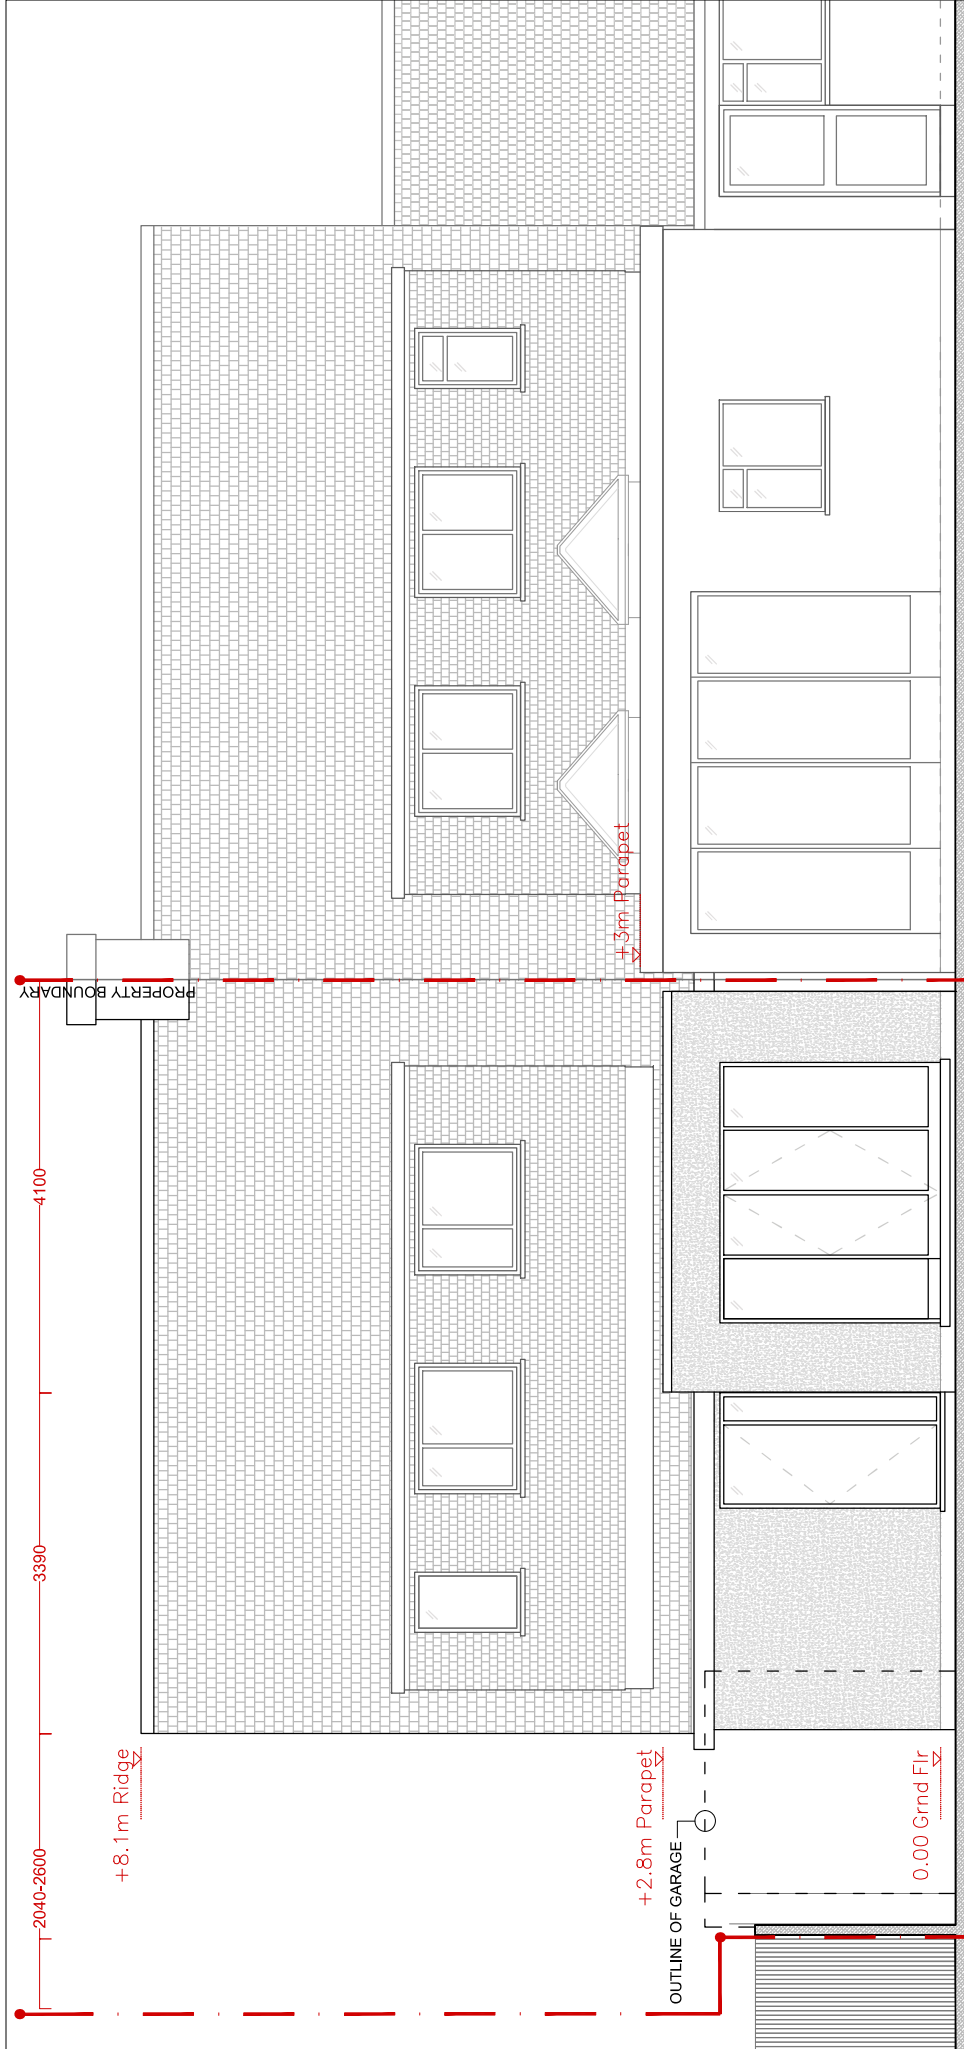

PRE-PLANNING DRAWINGS

COHABIT DESIGN COOPERATIVE	
4 TWEEDDALE GROVE, ICKENHAM, UB108TT	
t: +44(0)788 447 0033 e: cohbit.design@gmail.com	
PROJECT	07 HOYLAKES CRESCENT, ICKENHAM
	EXTENSION & REFURBISHMENT
TITLE	PLANS & ELEVATIONS
CLIENT	M. WOODHOUSE, R. SUTTON
DATE	JULY 2021
SCALE	1:50
DWG/REV NO.	EX02-00
	REAR ELEV

07 HOYLAKES CRESCENT

E-02 EXISTING REAR ELEVATION
00

