


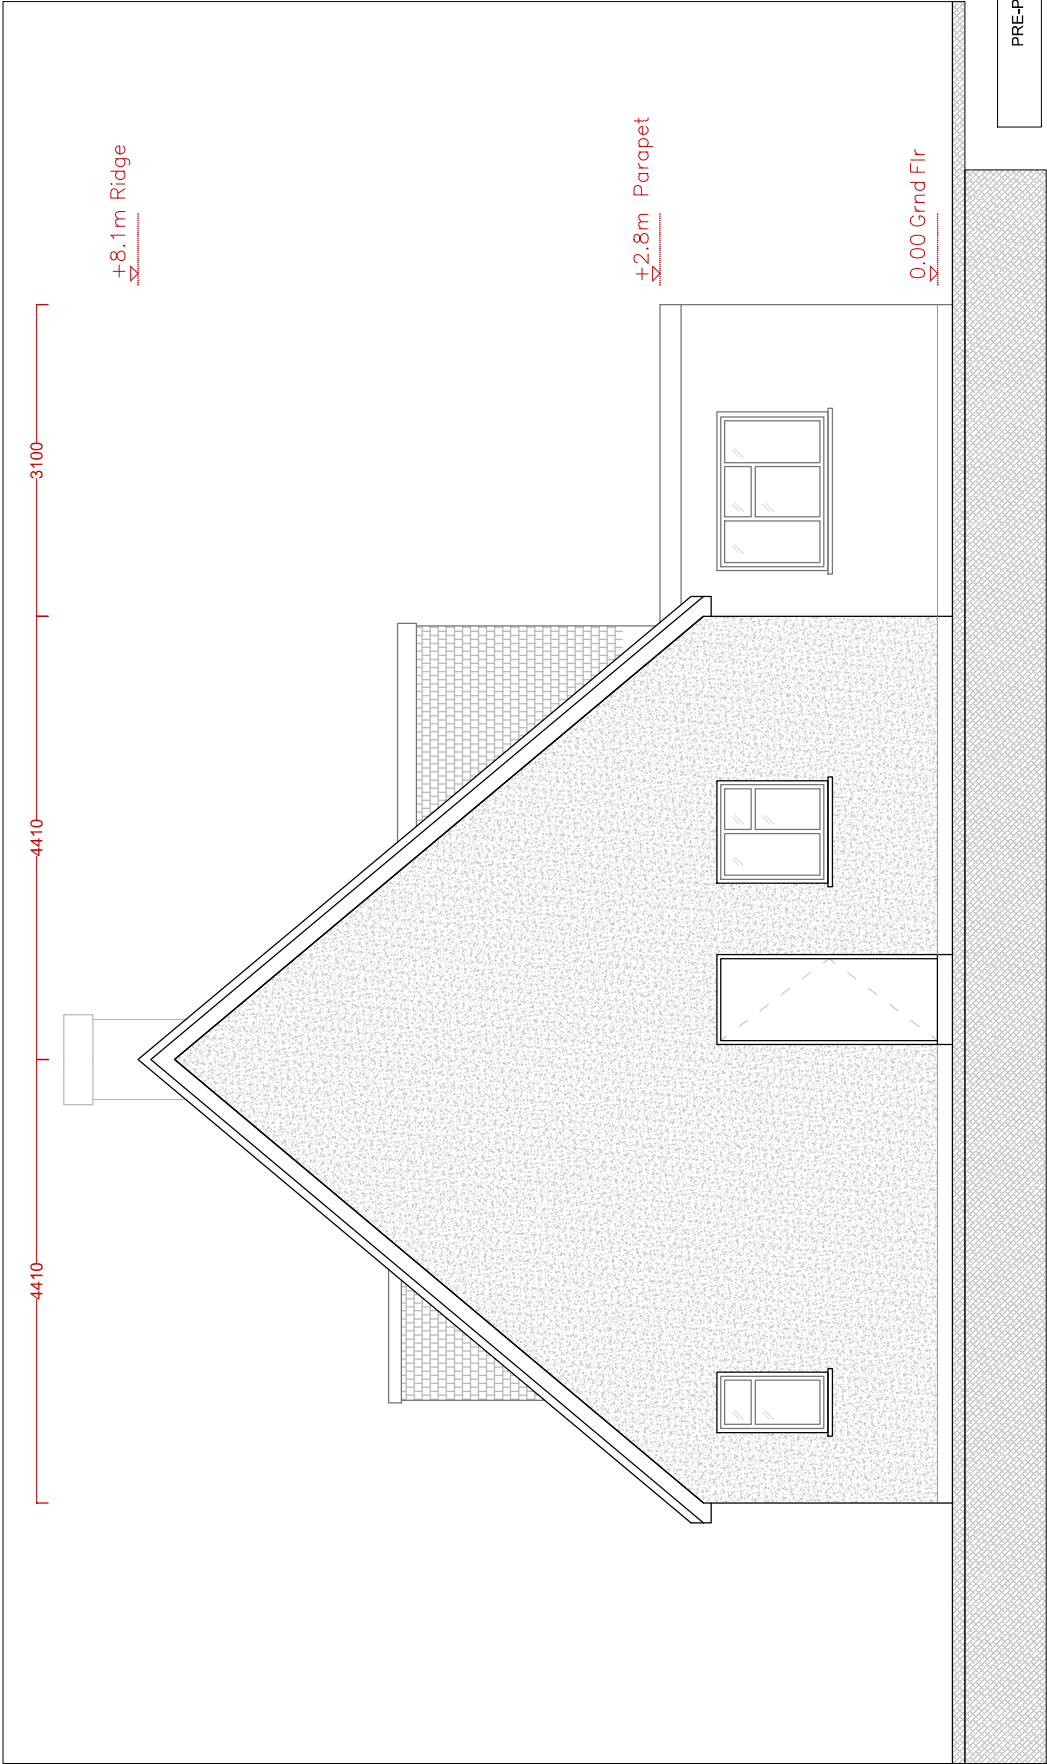

E-03 EXISTING SIDE (NORTH) ELEVATION
00



PRE-PLANNING DRAWINGS

COHABIT DESIGN COOPERATIVE
4 TWEEDDALE GROVE, JCKENHAM, UB108TT
t: +44(0)788 447 0033 e: cohbit.design@gmail.com

PROJECT 07 HOYLAKES CRESCENT, JCKENHAM
EXTENSION & REFURBISHMENT

TITLE PLANS & ELEVATIONS

CLIENT M. WOODHOUSE, R. SUTTON

DATE JULY 2021 DWG/REV NO. EX03-00
SCALE 1:50 SIDE ELEV (NORTH)