


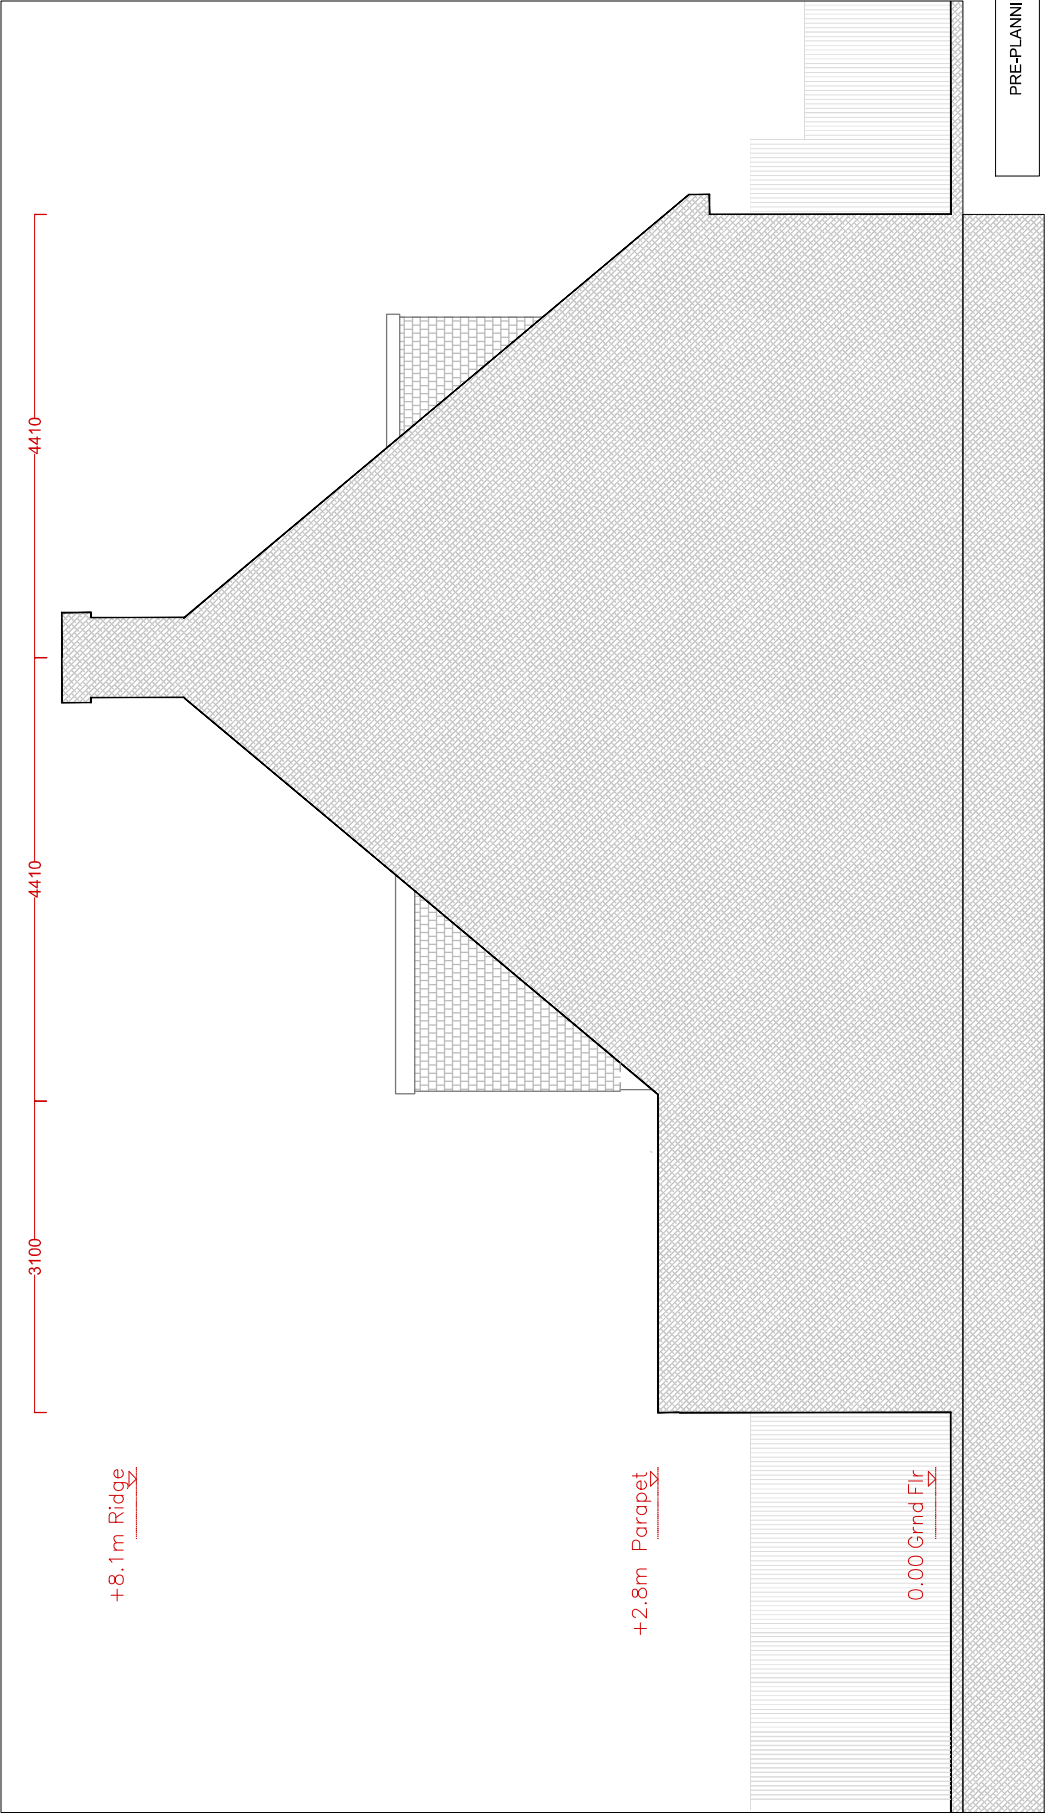

PRE-PLANNING DRAWINGS

(E-04) EXISTING SIDE (SOUTH) ELEVATION

00 (SILHOUETTE WHEN VIEWED FROM ADJOINING PROPERTY)

COHABIT DESIGN COOPERATIVE

4 TWEEDDALE GROVE, JCKENHAM, VIC 3083
t: +61(0)788 447 0033 e: cohbit.design@gmail.com

PROJECT 07 HOYLAKES CRESCENT, JCKENHAM
EXTENSION & REFURBISHMENT

TITLE PLANS & ELEVATIONS

CLIENT M. WOODHOUSE, R. SUTTON

DATE JULY 2021 DWG/REV NO. EX04-00

SCALE 1:50 SIDE ELEV (SOUTH)

