



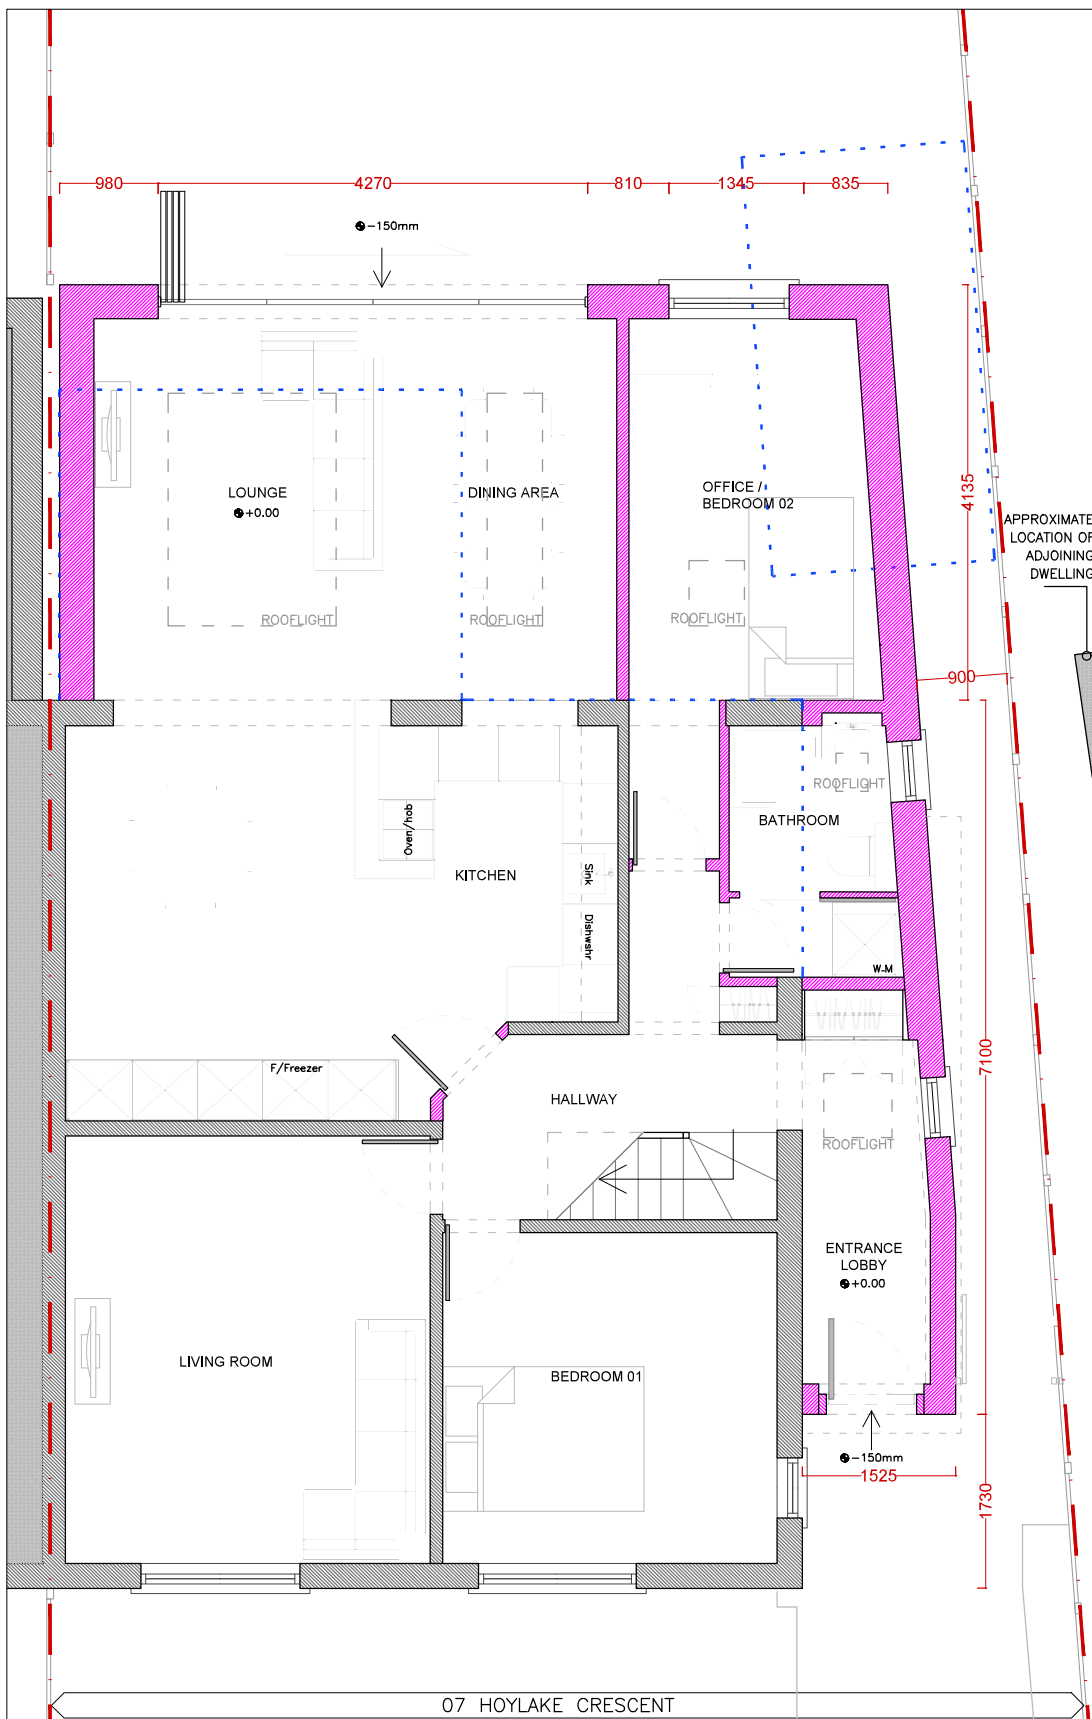

GROSS INTERNAL AREA, EXISTING GROUND FLOOR: c.66 sqm.
GROSS INTERNAL AREA, PROPOSED GROUND FLOOR: c.99 sqm.

DASHED BLUE = OUTLINE OF EXISTING DWELLING & GARAGE

PROPOSED NEW WALLS

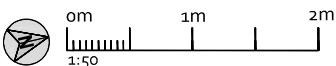

PLANNING APPLICATION DRAWINGS

COHABIT DESIGN COOPERATIVE 4 TWEEDDALE GROVE_ICKENHAM_UB108TT t: +44(0)788 447 0033 e: cohabit.design@gmail.com	
PROJECT	07 HOYLAKES CRESCENT_ICKENHAM EXTENSION & REFURBISHMENT
TITLE	GROUND FLOOR PLAN_PROPOSED
CLIENT	M. WOODHOUSE, R. SUTTON
DATE	JAN 2022
SCALE	1:50
	DWG/REV NO. PR05-00 PROPOSED GRND FLR