



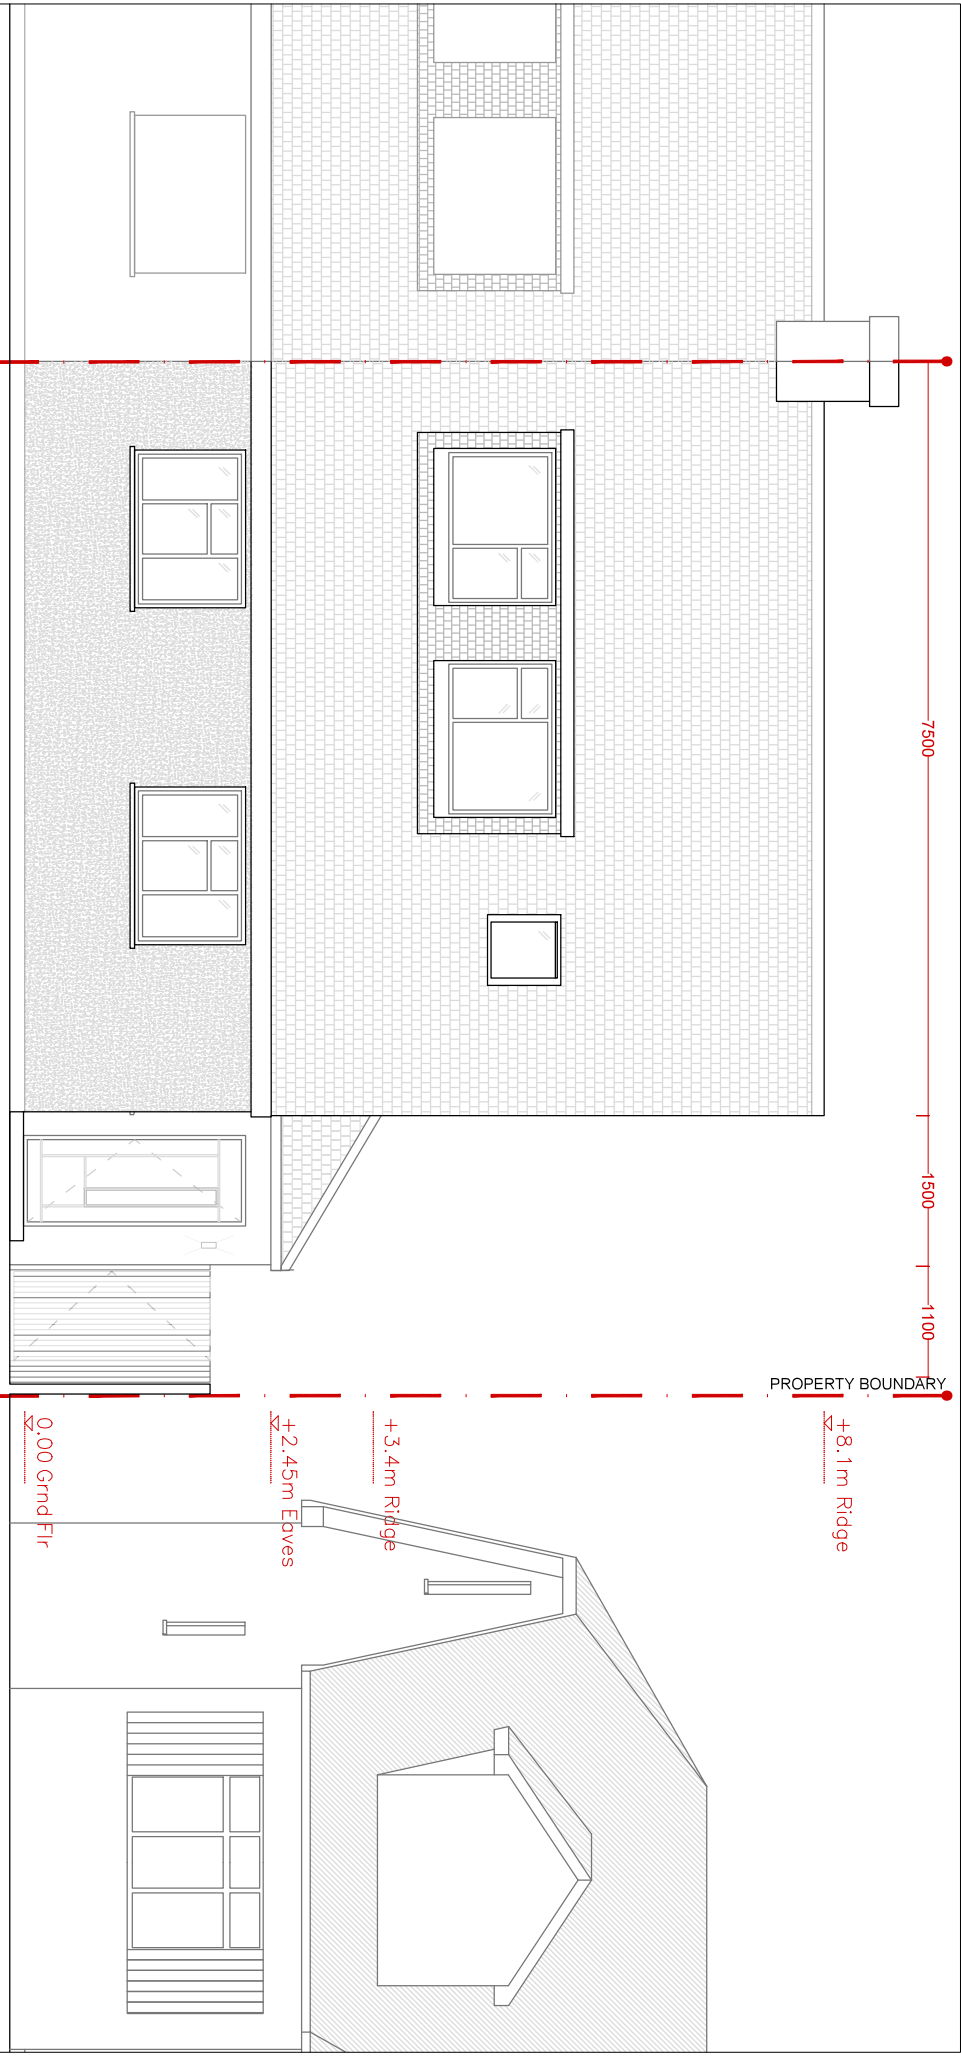

07 HOYLAK CRESCENT

F-01 PROPOSED FRONT ELEVATION
00

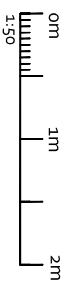

PLANNING APPLICATION DRAWINGS

COHABIT DESIGN COOPERATIVE	
4 TWEEDDALE GROVE, JCKENHAM, UB108TT	
t: +44(0)788 447 0033 e: cohabilitydesign@gmail.com	
PROJECT 07 HOYLAK CRESCENT, JCKENHAM	
EXTENSION & REFURBISHMENT	
TITLE FRONT ELEVATION, PROPOSED	
CLIENT M. WOODHOUSE, R. SUTTON	
DATE	JAN 2022
SCALE	1:50
DWG/REV NO.	PRO-40
FRONT ELEV	