


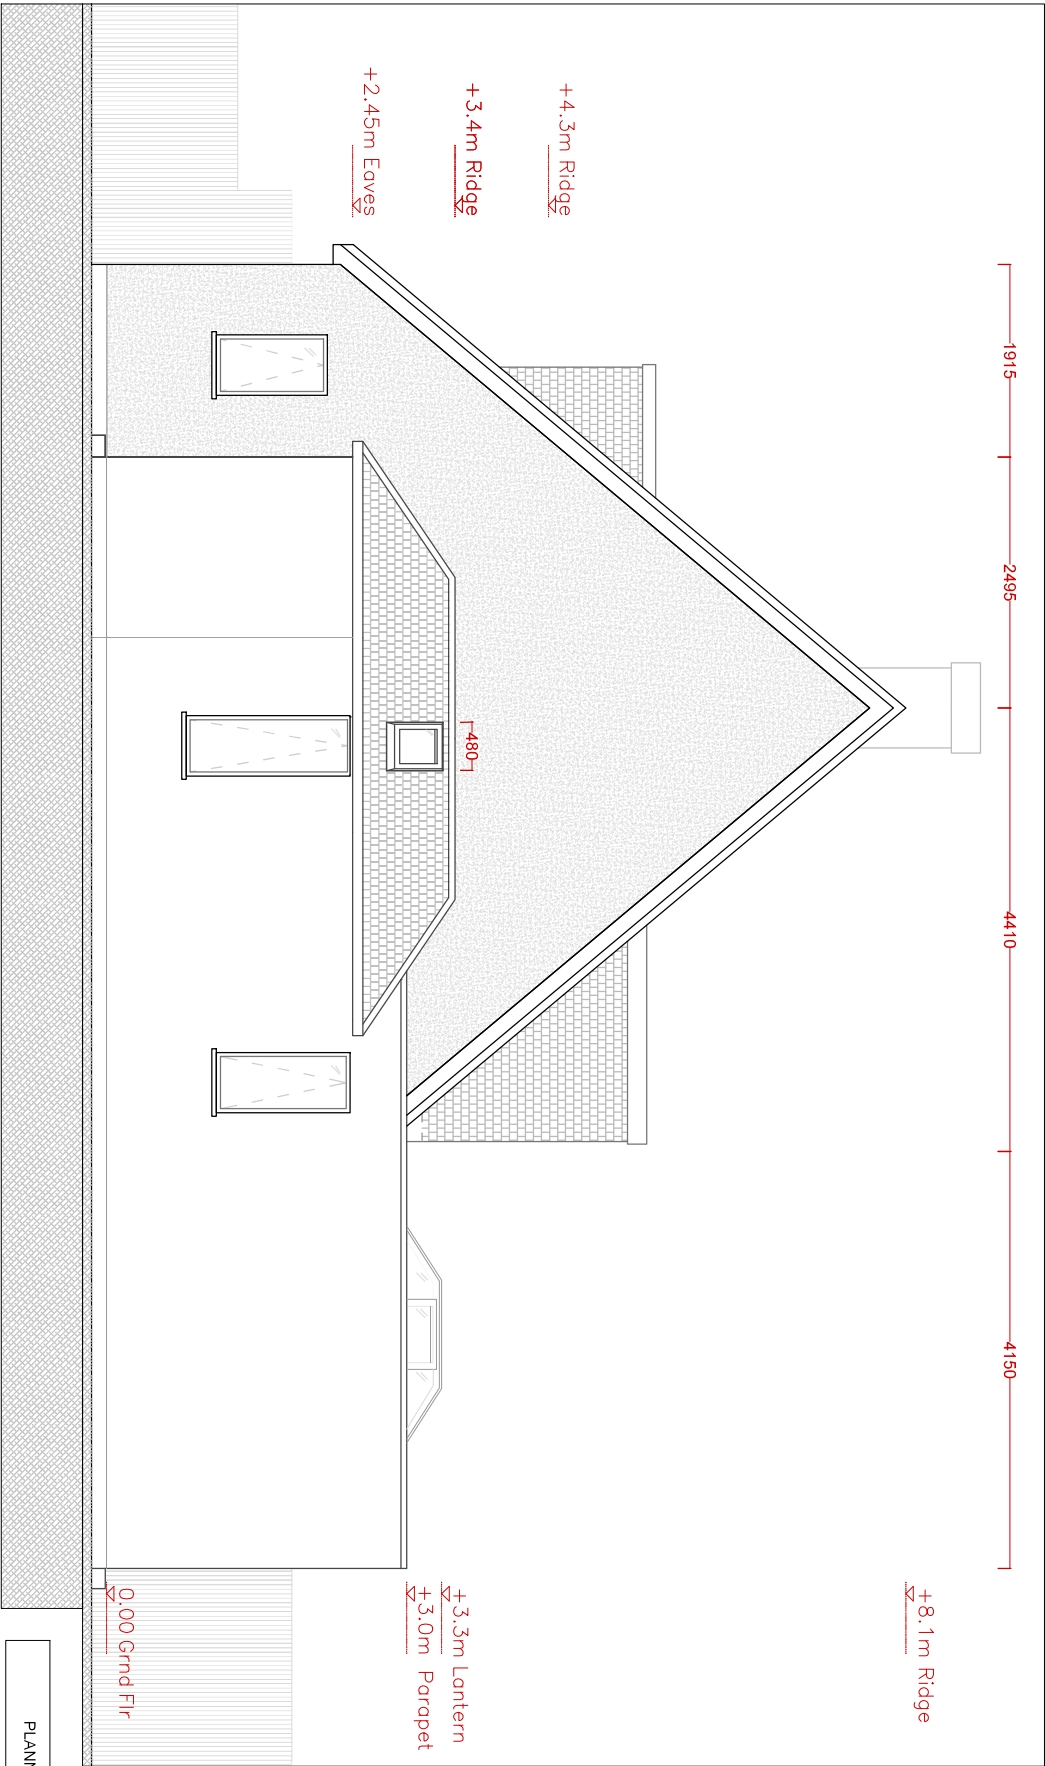

F-03 PROPOSED SIDE (NORTH) ELEVATION
00

PLANNING APPLICATION DRAWINGS

COHABIT DESIGN COOPERATIVE	
4 TWEEDDALE GROVE, JCKENHAM, UB108TT	
t: +44(0)788 447 0033 e: cohability.design@gmail.com	
PROJECT	07 HOYLAKES CRESCENT, JCKENHAM
EXTENSION & REFURBISHMENT	
TITLE	SIDE (NORTH) ELEVATION, PROPOSED
CLIENT	M. WOODHOUSE, R. SUTTON
DATE	JAN 2022
SCALE	1:50