



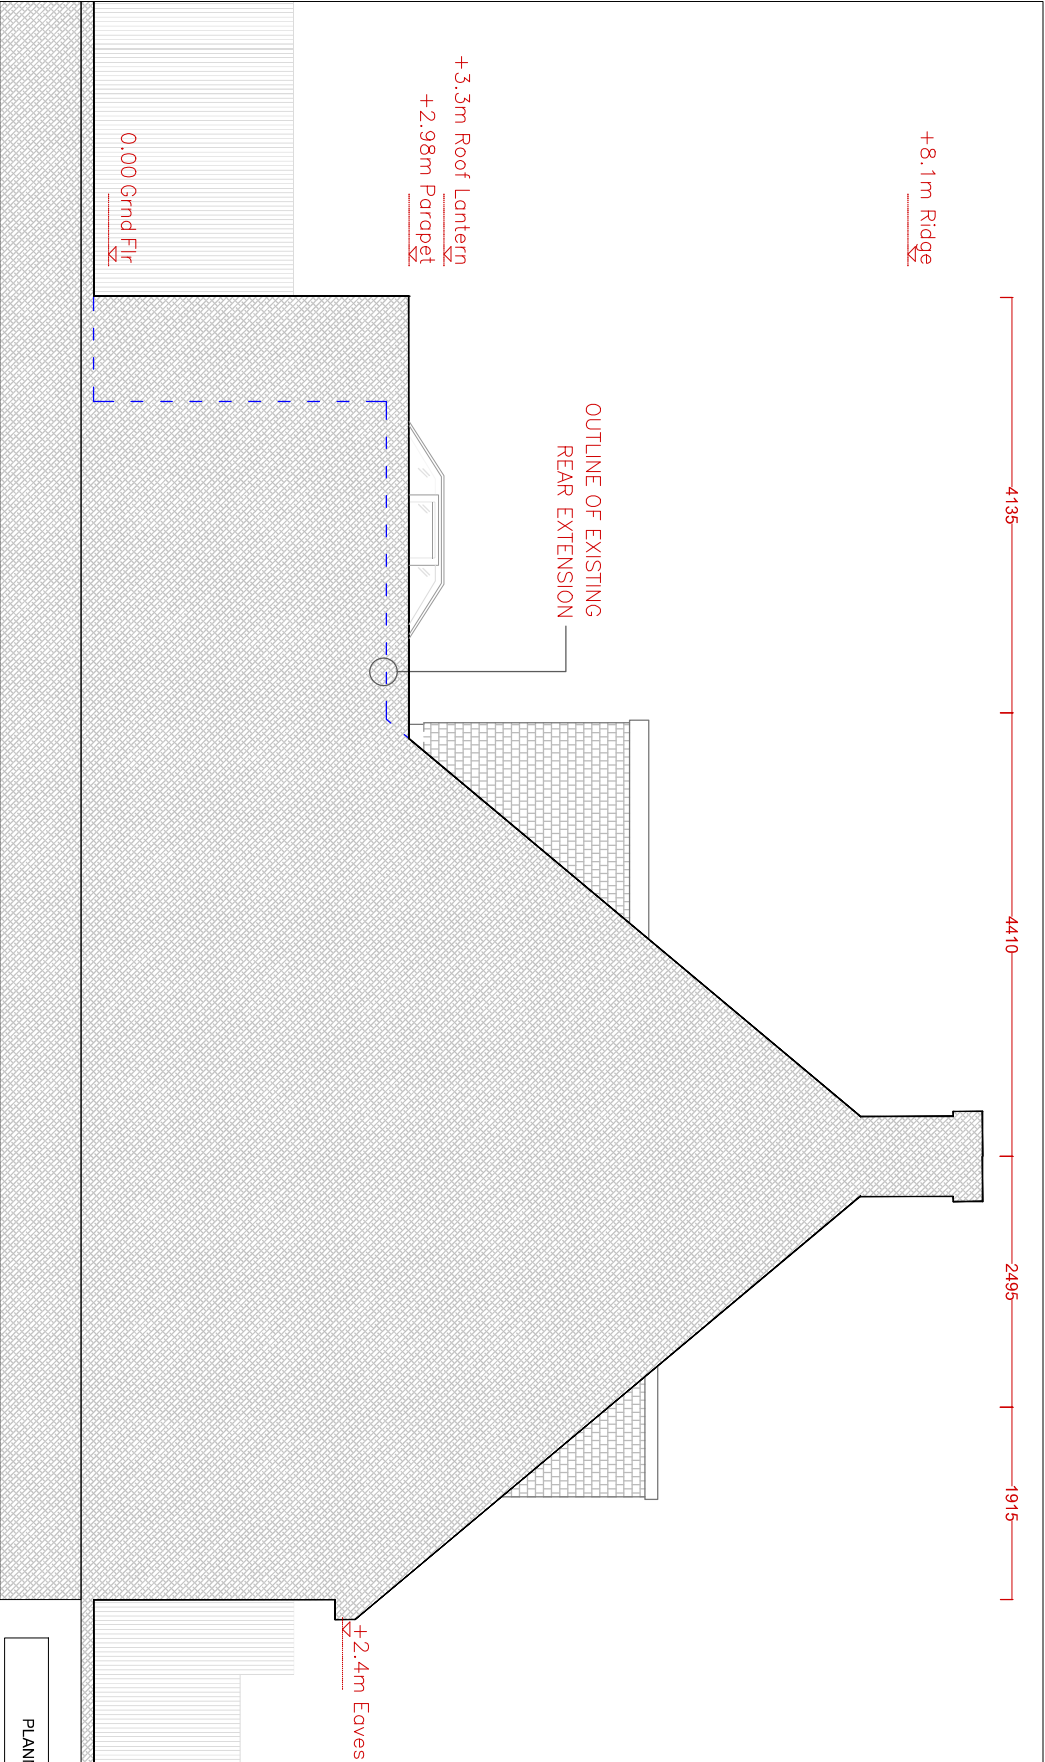

P-04 PROPOSED SIDE (SOUTH) ELEVATION
00 (SILHOUETTE WHEN VIEWED FROM ADJOINING PROPERTY)

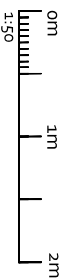

PLANNING APPLICATION DRAWINGS

COHABIT DESIGN COOPERATIVE

4 TWEEDDALE GROVE, JCKENHAM, VIC 3083
t: +61(0)768 447 0033 e: cohbit.design@gmail.com

PROJECT 07 HOYLAKES CRESCENT JCKENHAM
EXTENSION & REFURBISHMENT

TITLE LOCATION MAP

CLIENT M. WOODHOUSE, R. SUTTON

DATE OCT 2021 DWG/REV NO. PROJ-00

SCALE 1:50 SIDE ELEV (SOUTH)