



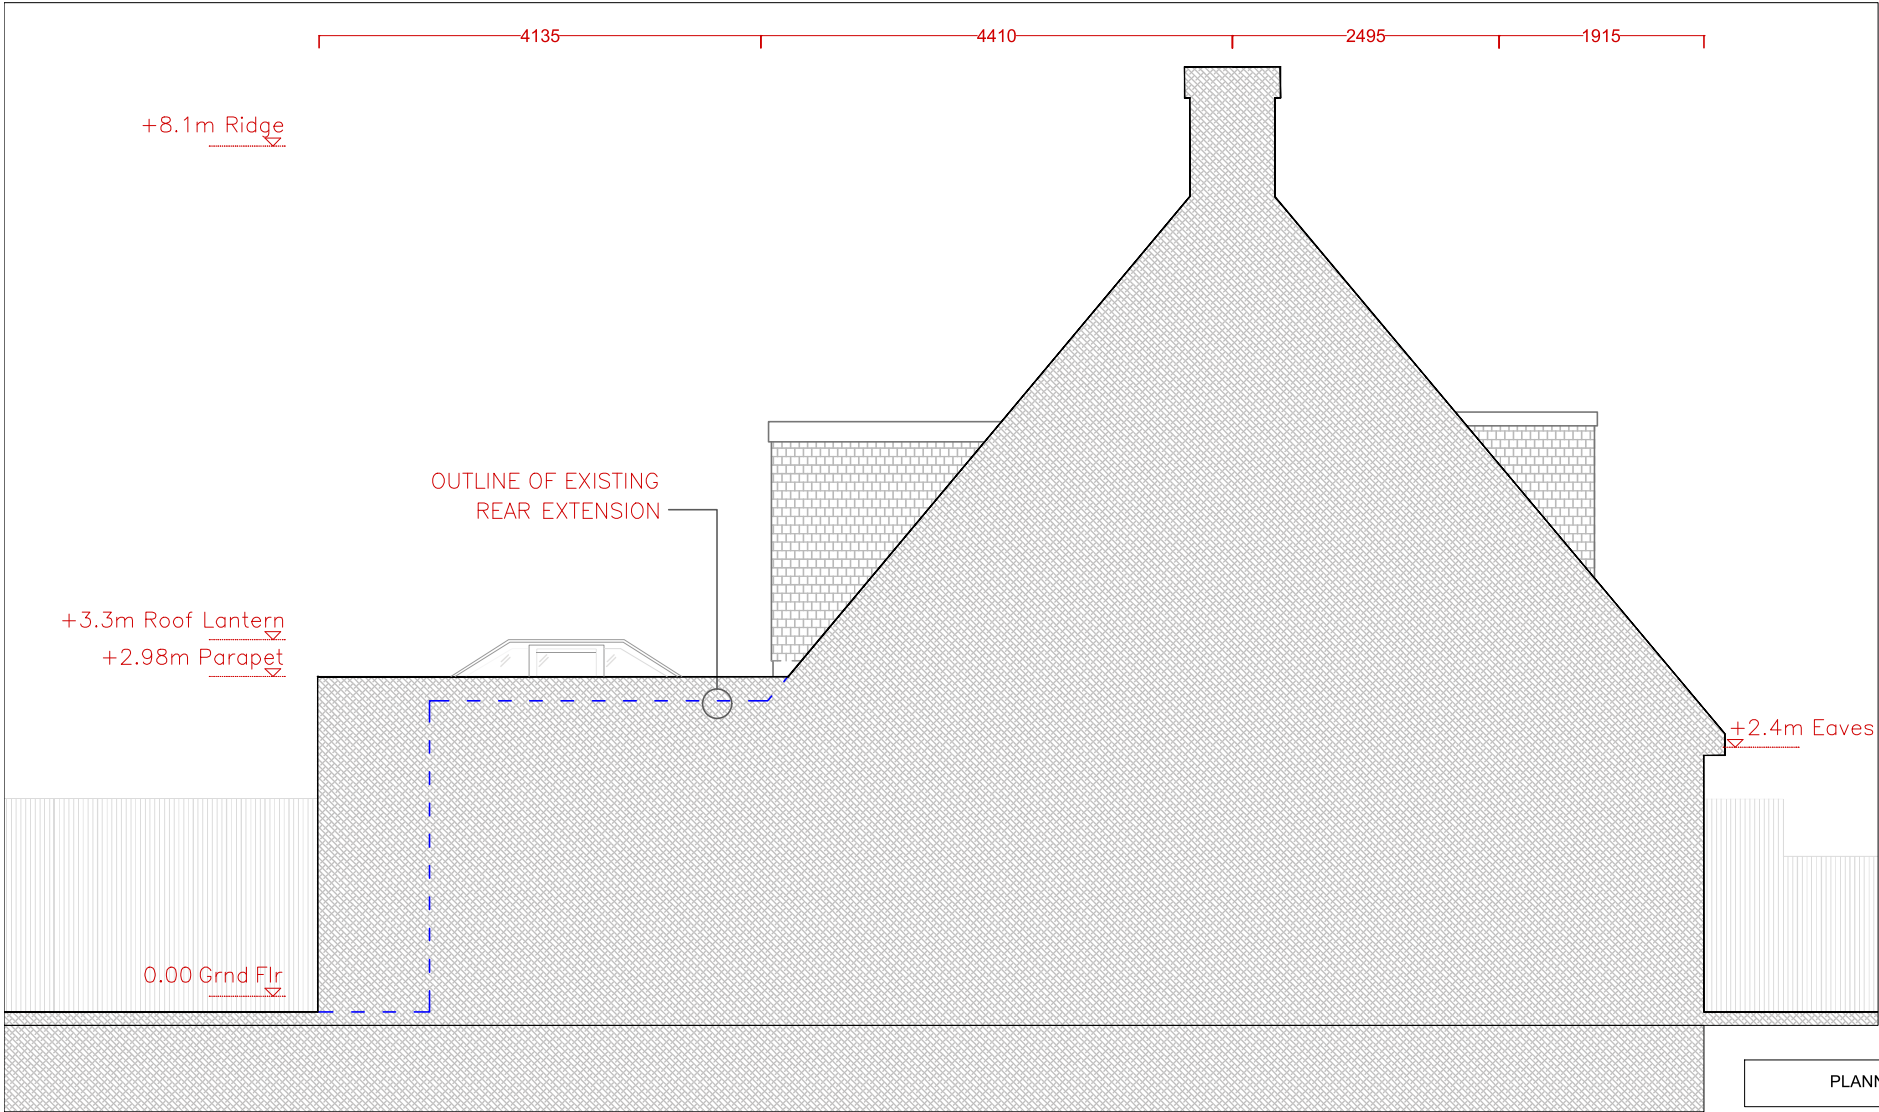

P-04 PROPOSED SIDE [SOUTH] ELEVATION
00 [SILHOUETTE WHEN VIEWED FROM ADJOINING PROPERTY]

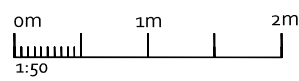

PLANNING APPLICATION DRAWINGS

COHABIT DESIGN COOPERATIVE	
4 TWEEDDALE GROVE_ICKENHAM_UB108TT t: +44(0)788 447 0033 e: cohabit.design@gmail.com	
PROJECT	07 HOYLAKES CRESCENT_ICKENHAM EXTENSION & REFURBISHMENT
TITLE	LOCATION MAP
CLIENT	M. WOODHOUSE, R. SUTTON
DATE	OCT 2021
DWG/REV NO.	PR04-00
SCALE	1:50
	SIDE ELEV [SOUTH]