



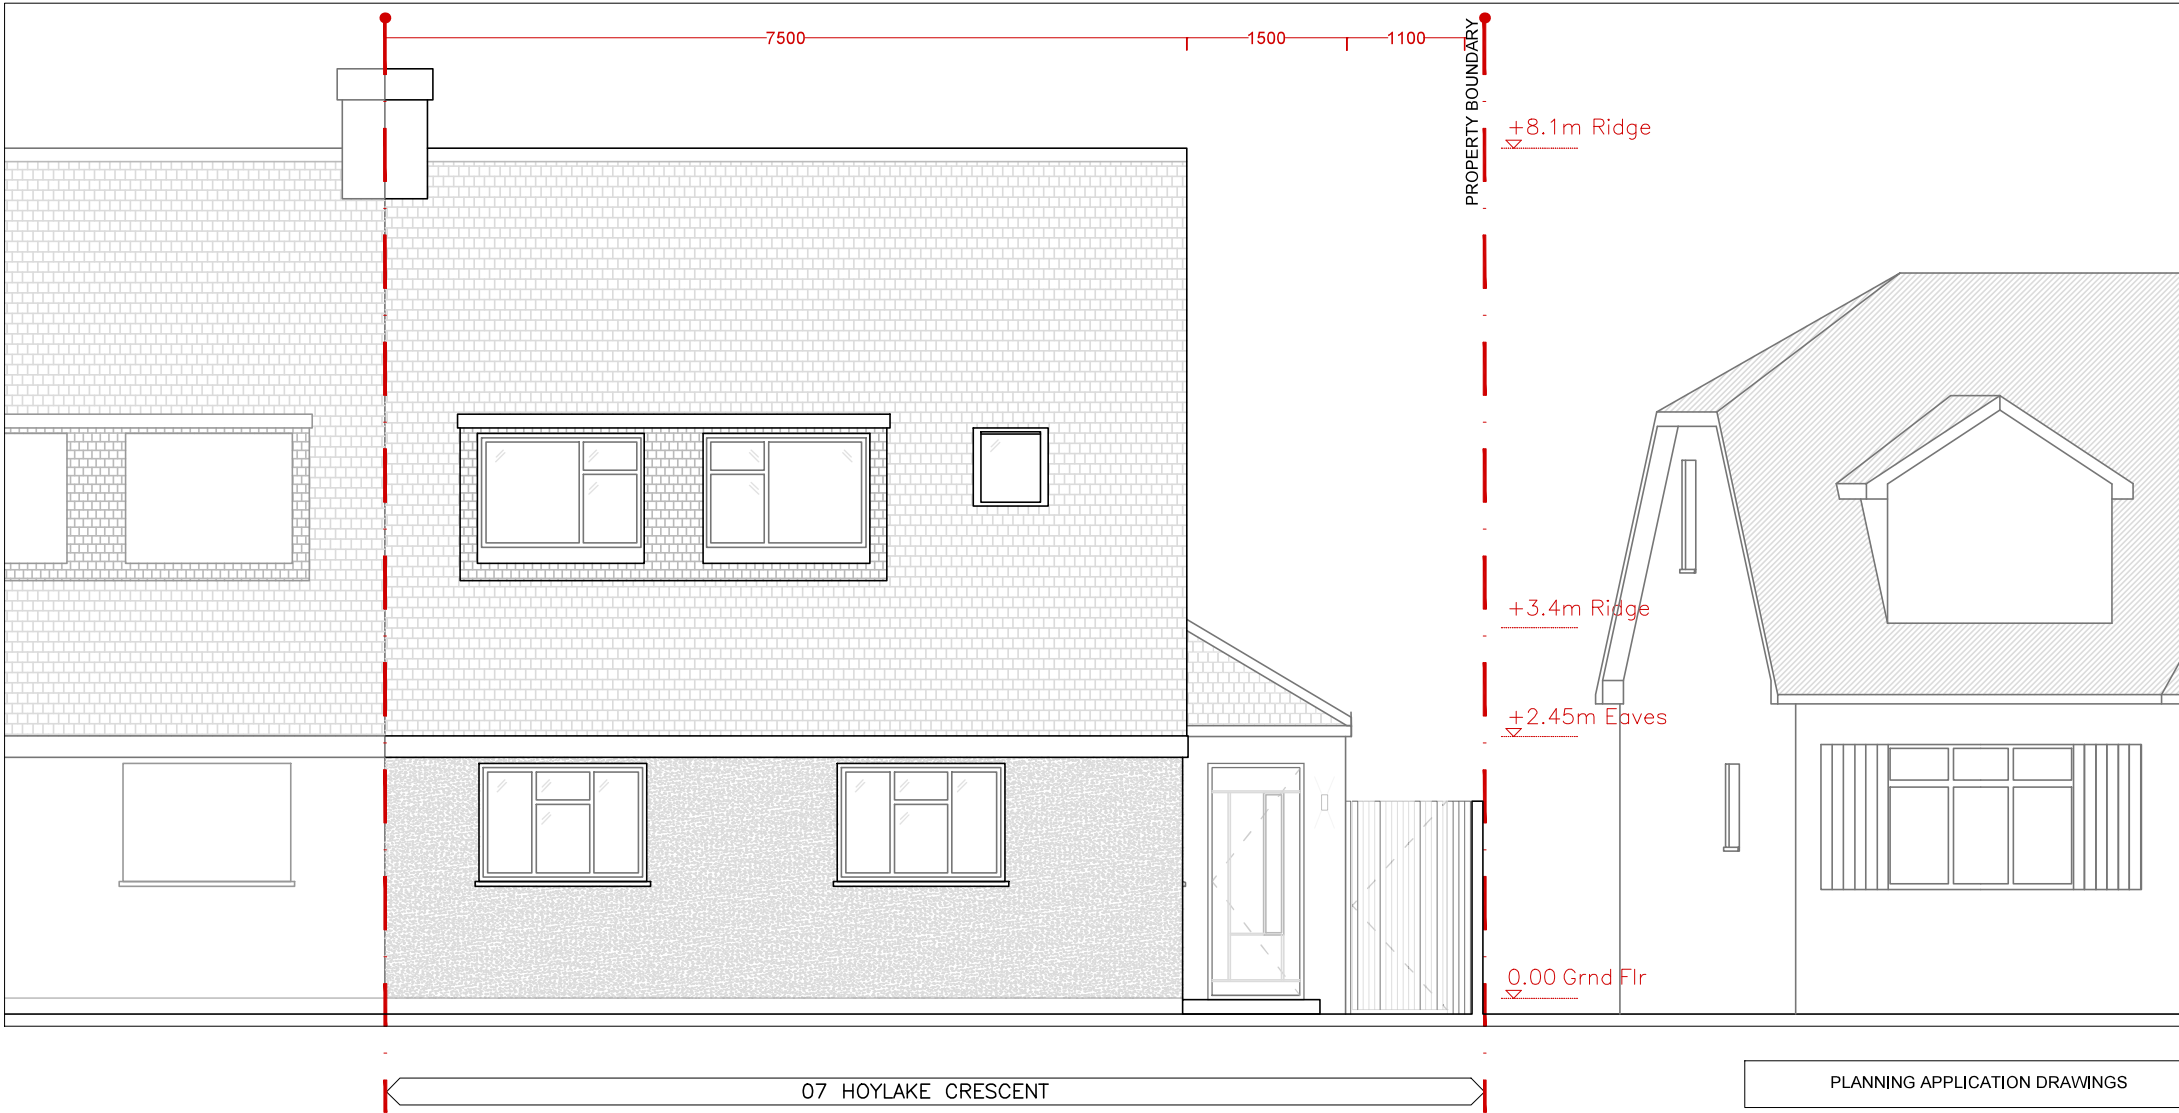

P-01
00 PROPOSED FRONT ELEVATION

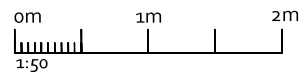

PLANNING APPLICATION DRAWINGS

COHABIT DESIGN COOPERATIVE			
4 TWEEDDALE GROVE_ICKENHAM_UB108TT t: +44(0)788 447 0033 e: cohabit.design@gmail.com			
PROJECT	07 HOYLAKES CRESCENT_ICKENHAM EXTENSION & REFURBISHMENT		
TITLE	FRONT ELEVATION_PROPOSED		
CLIENT	M. WOODHOUSE, R. SUTTON		
DATE	JAN 2022	DWG/REV NO.	PR01-00
SCALE	1:50	FRONT ELEV	