


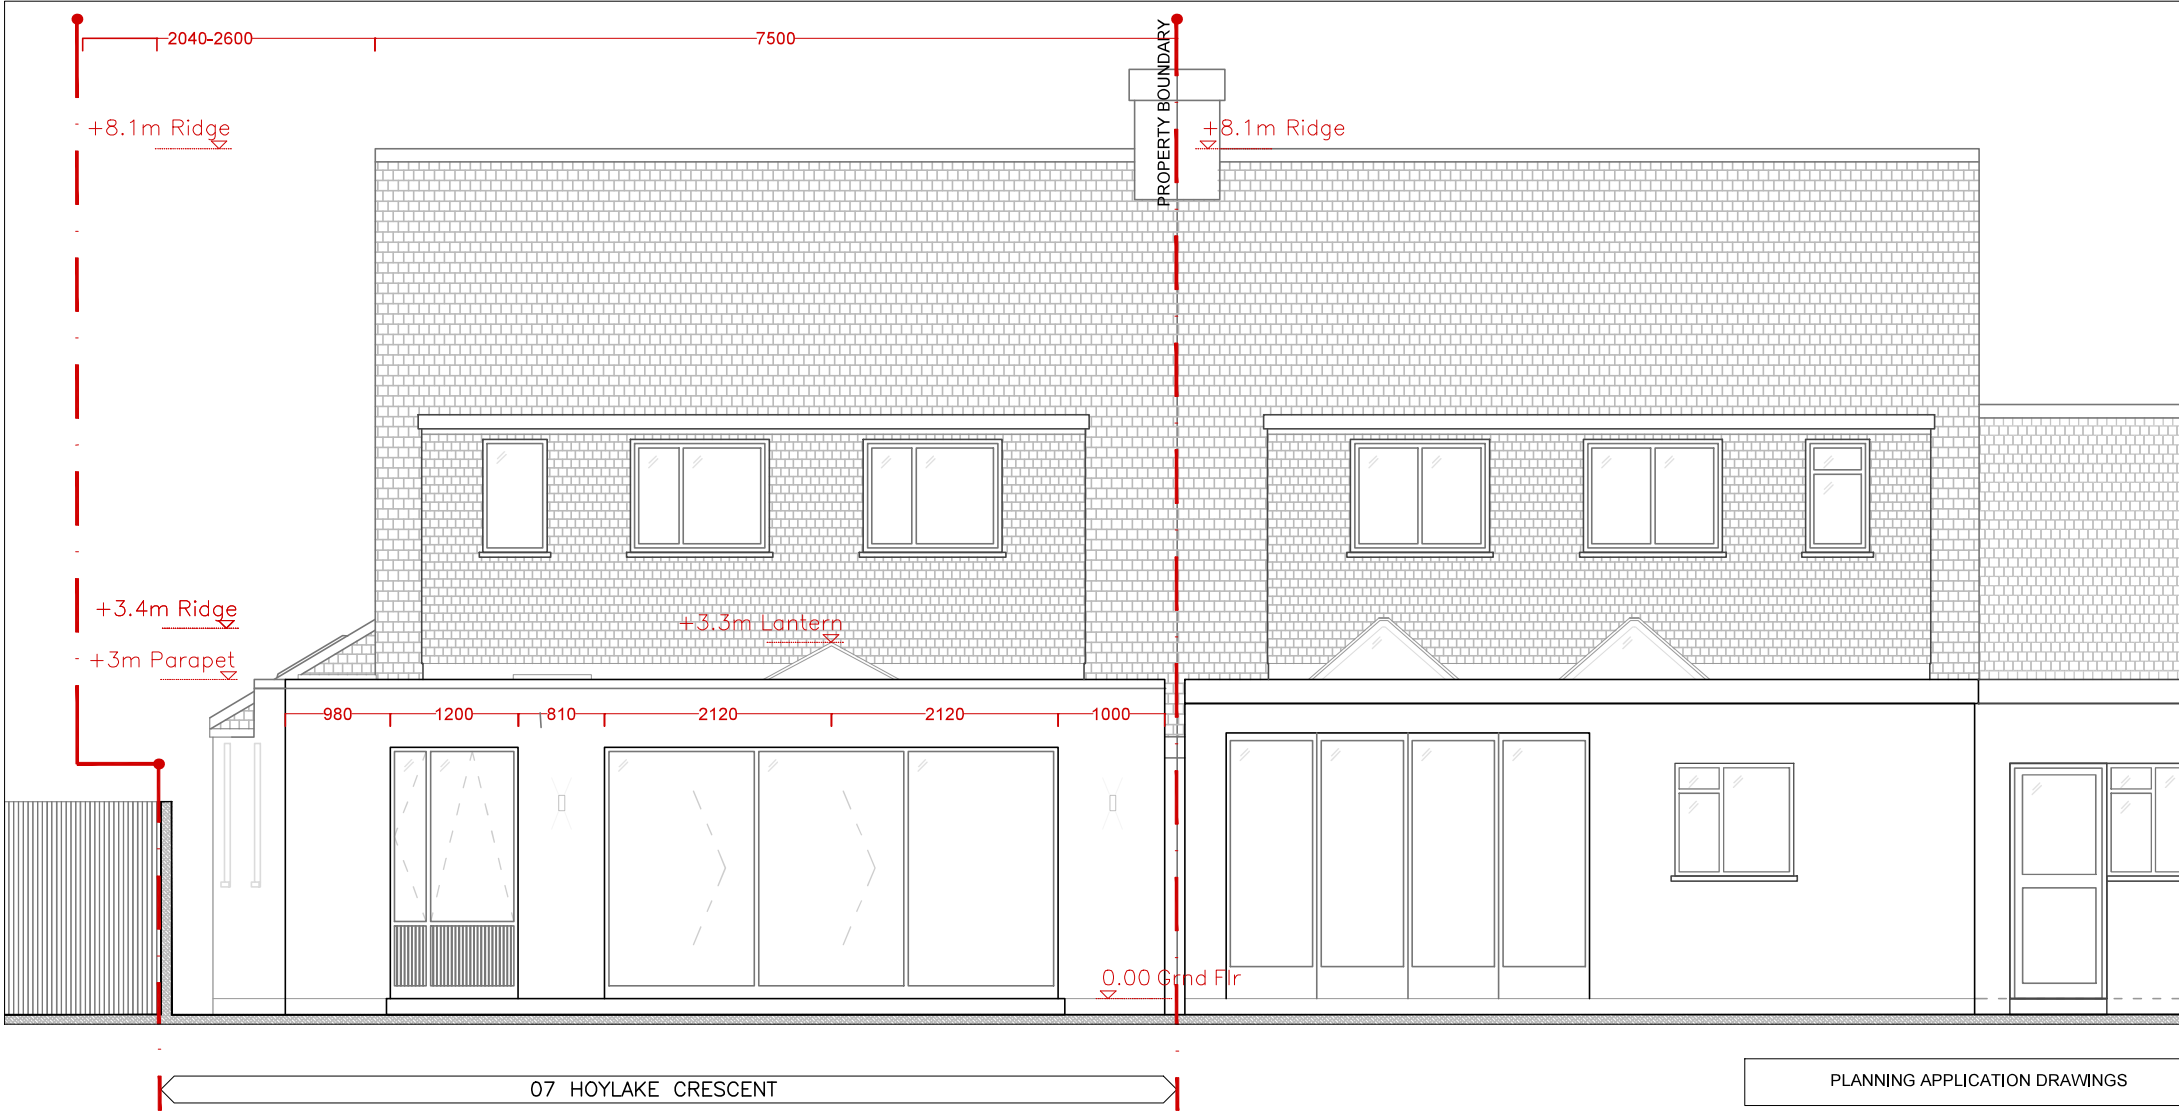

P-02 PROPOSED REAR ELEVATION
00

0m 1m 2m
1:50

PLANNING APPLICATION DRAWINGS

COHABIT DESIGN COOPERATIVE	
4 TWEEDDALE GROVE_ICKENHAM_UB108TT t: +44(0)788 447 0033 e: cohabit.design@gmail.com	
PROJECT	07 HOYLAKES CRESCENT_ICKENHAM EXTENSION & REFURBISHMENT
TITLE	REAR ELEVATION_PROPOSED
CLIENT	M. WOODHOUSE, R. SUTTON
DATE	JAN 2022
SCALE	1:50
DWG/REV NO.	PR02-00
	REAR ELEV