


NOTES

CONTRACTORS MUST VERIFY ALL DIMENSIONS ON SITE BEFORE COMMENCING ANY WORK ON SHOP DRAWINGS DO NOT SCALE FROM THIS DRAWING




RS ATPA COPYRIGHT

- Notes:
1. All dimensions to be verified on site and any discrepancy reported to the client
 2. This drawing to be read in conjunction with all relevant drawings

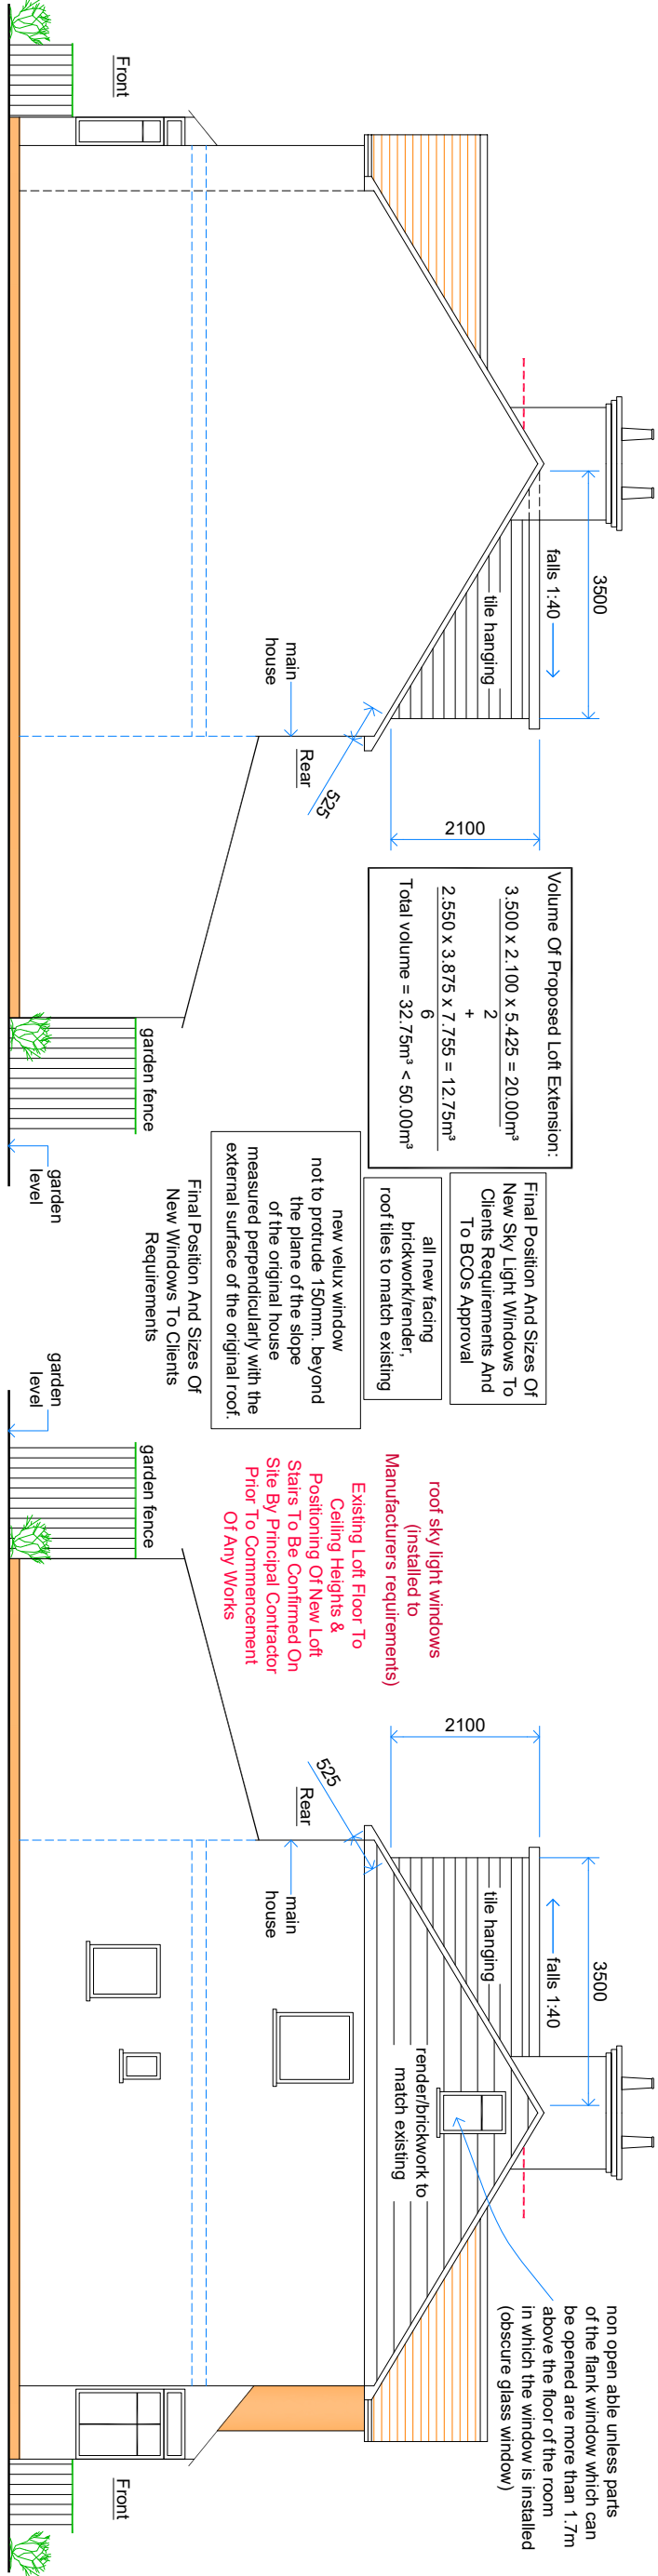


Proposed Side Elevation From Right Hand Side

Proposed Side Elevation From Left Hand Side

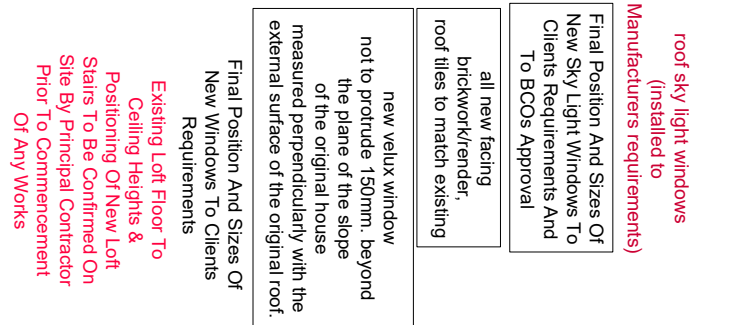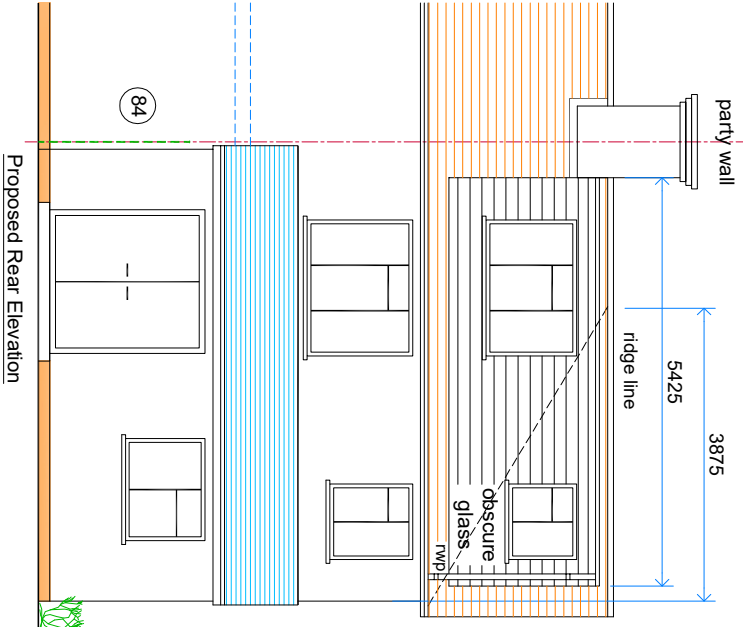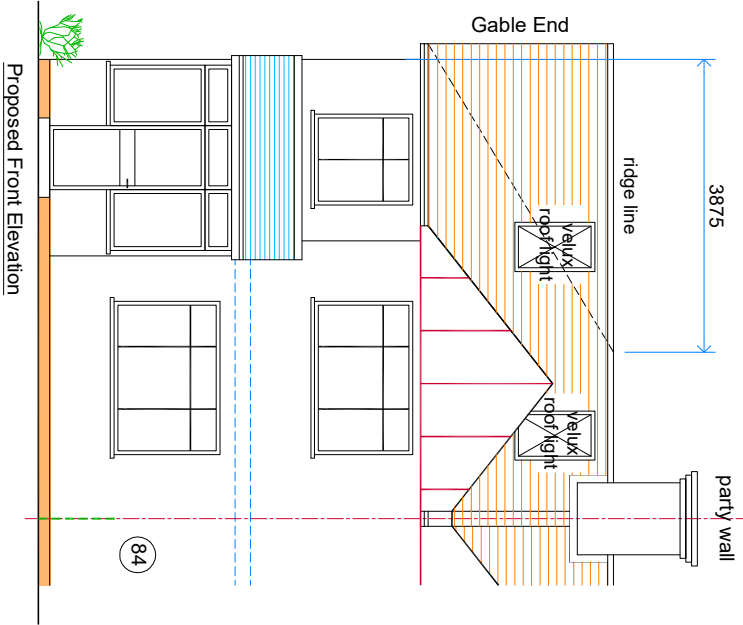

Proposed Loft Conversion

REV	AMENDMENT	DATE	CHD
A	Planning Issue	09.06.20	RS

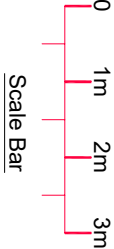

CLIENT

Sadlar Iqbal

PROJECT

86 Yeading Lane

Hayes - Middlesex

UB4 0EY

DRAWING TITLE

Proposed Loft Conversion

Proposed Elevations

Sheet 5

SCALE	DRAWN BY	CHECKED	DATE
1:50 @ A1	RS	RS	09.06.20
1:100 @ A3			
DRAWING NUMBER			REVISION
2020 - 45 - 05			A