MATERIALS

Red brickwork

Silver cladding panel system

Aluminium windows and doors

Granville House,
Wallingford Road,
Uxbridge UB8 2RW

EXISTING AND PROPOSED WEST ELEVATION
Scale 1:200 at A3

Drawing No. CMR / P25 / 08

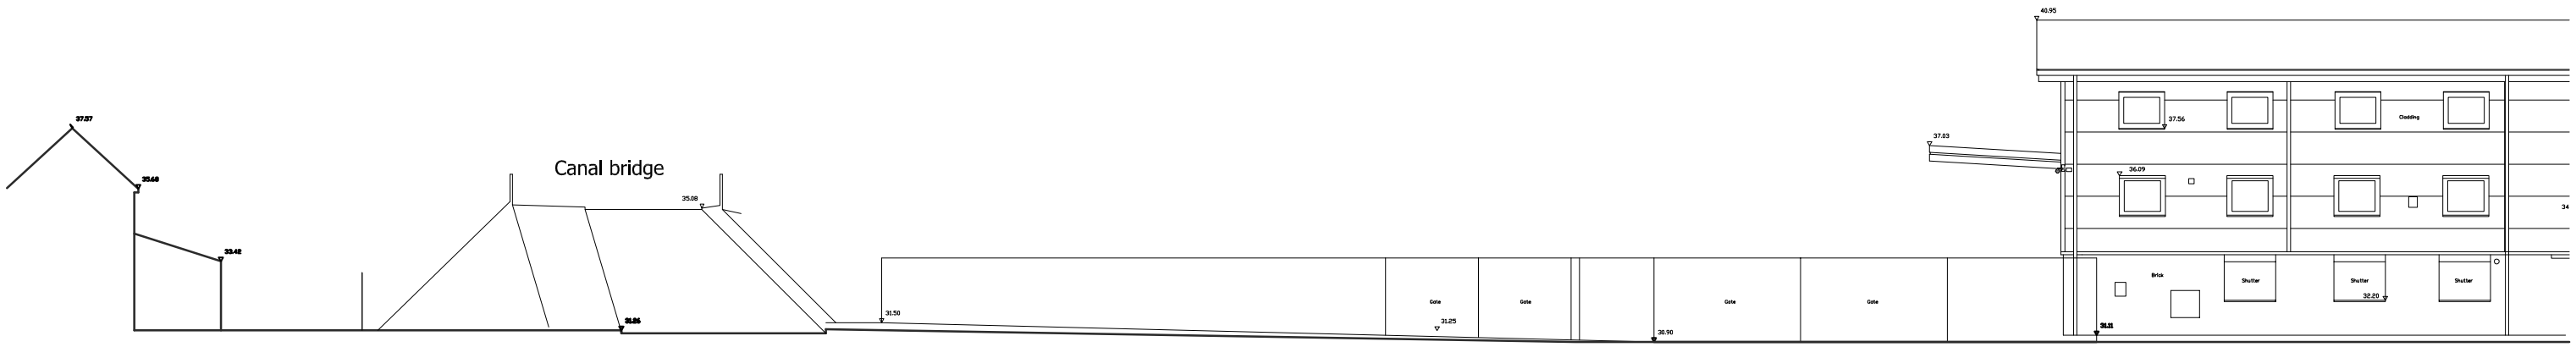

EXISTING

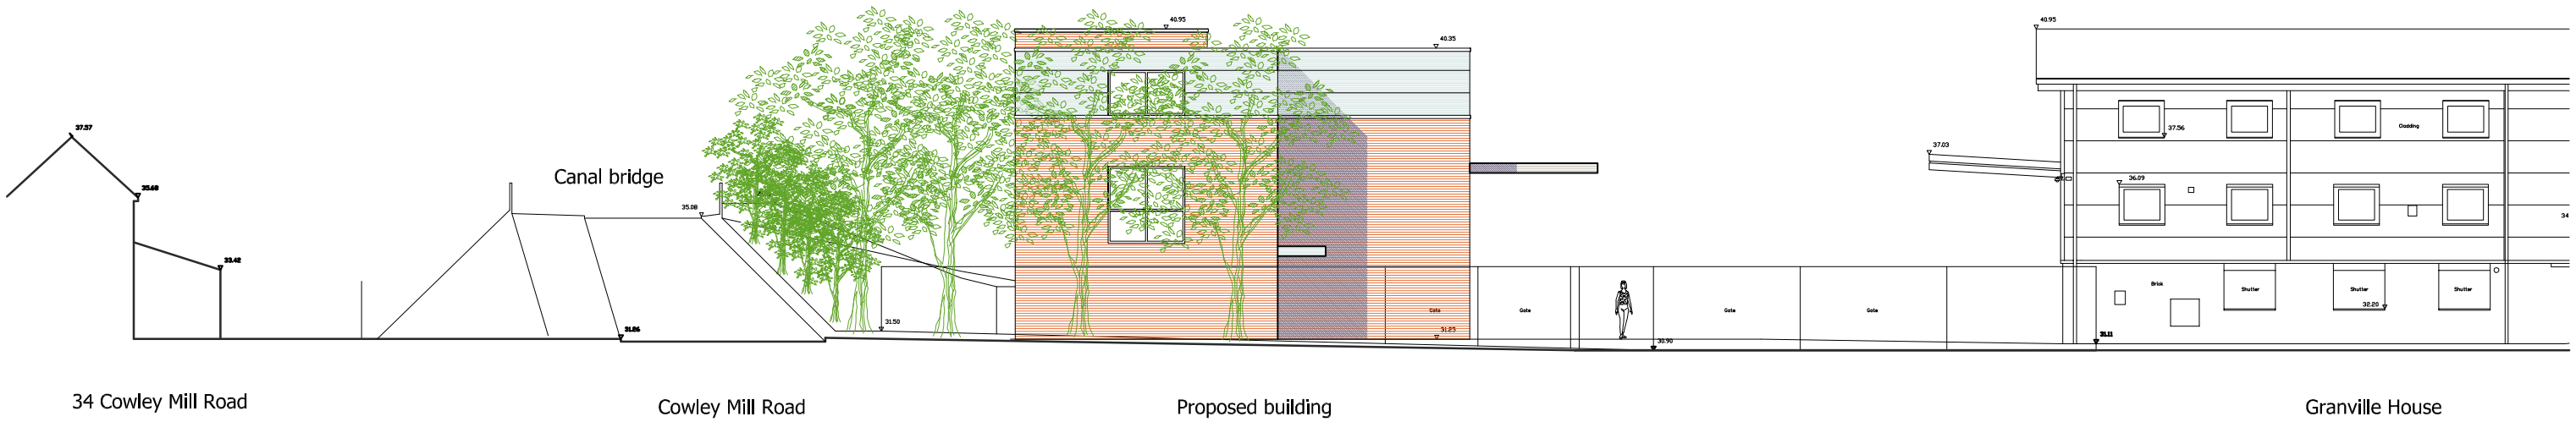

0 5 10