




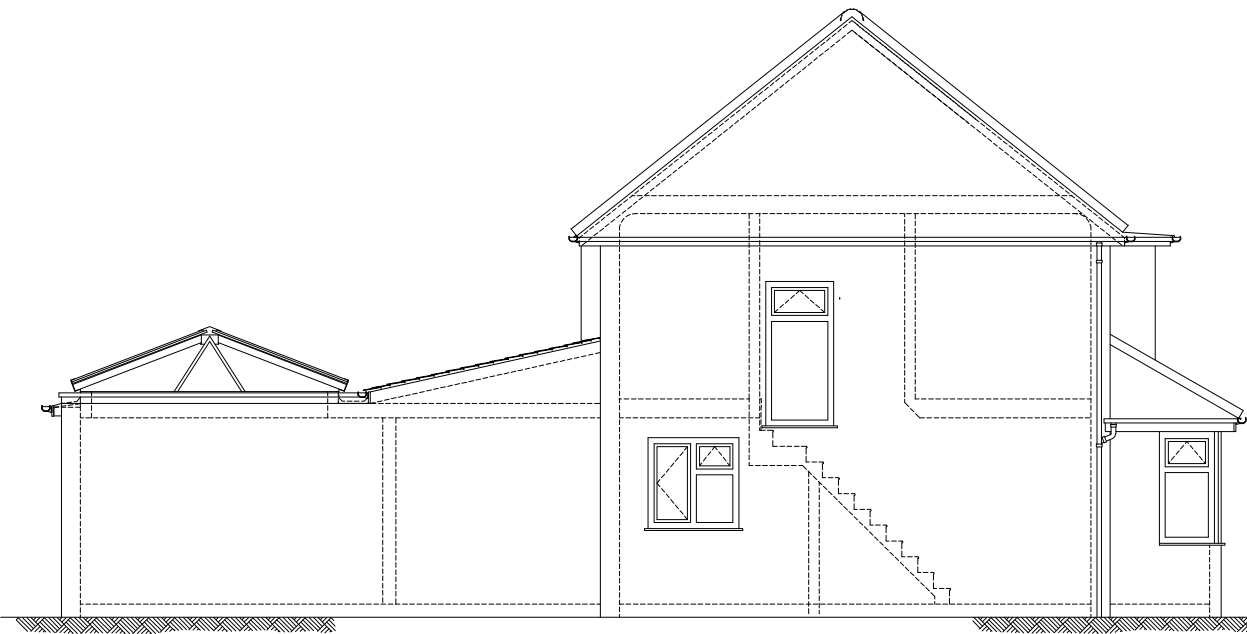


Existing Side Elevation (C-C)

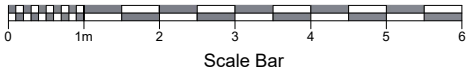



External Ground Level

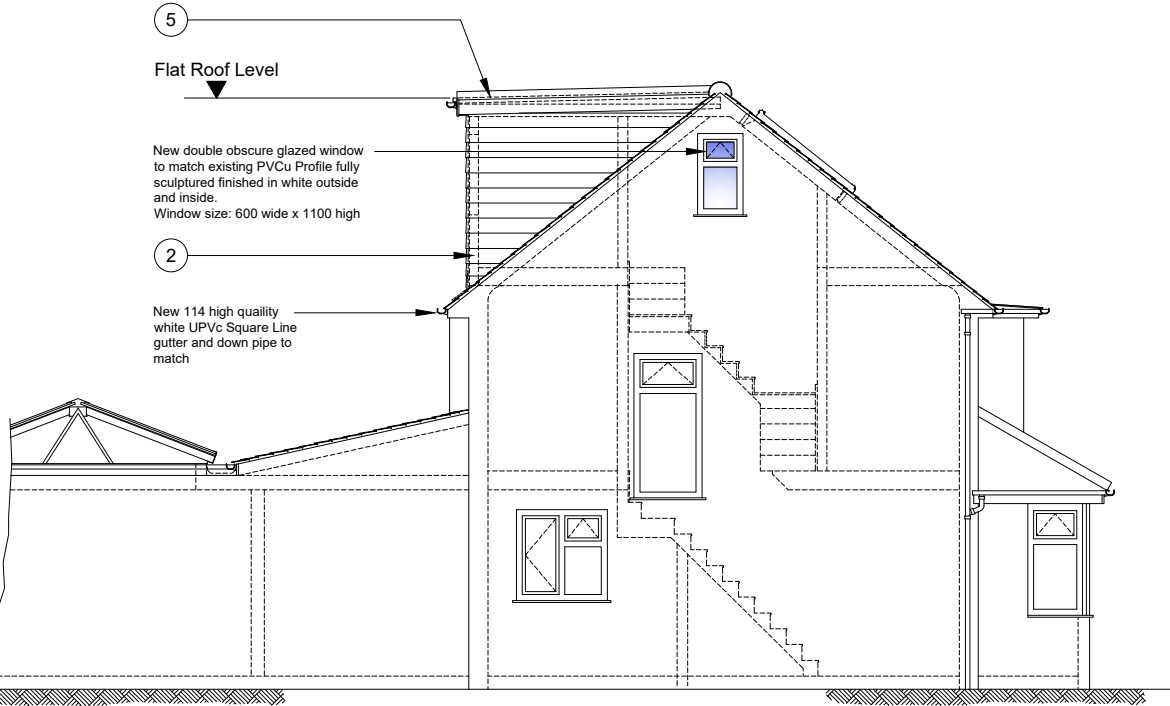

Proposed Side Elevation (C-C)

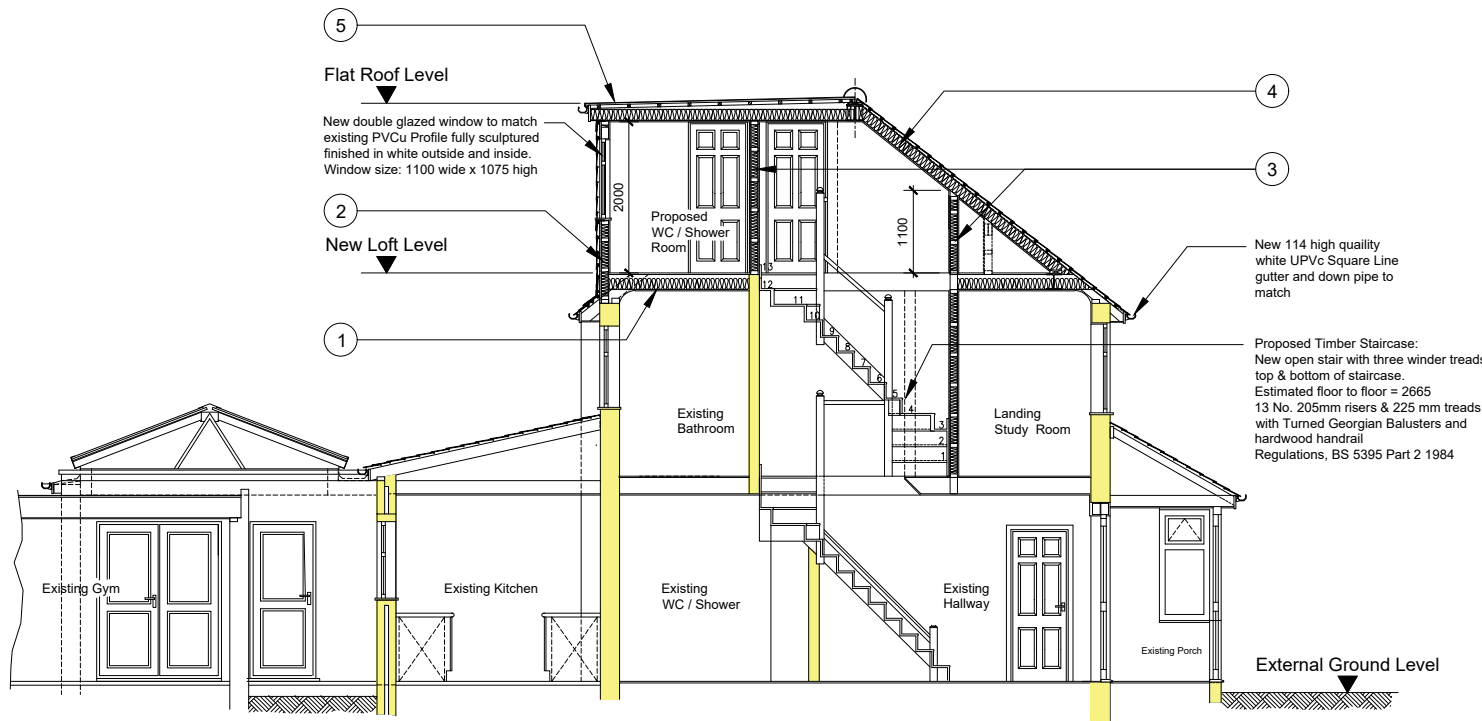

Proposed Cross Section (D-D)

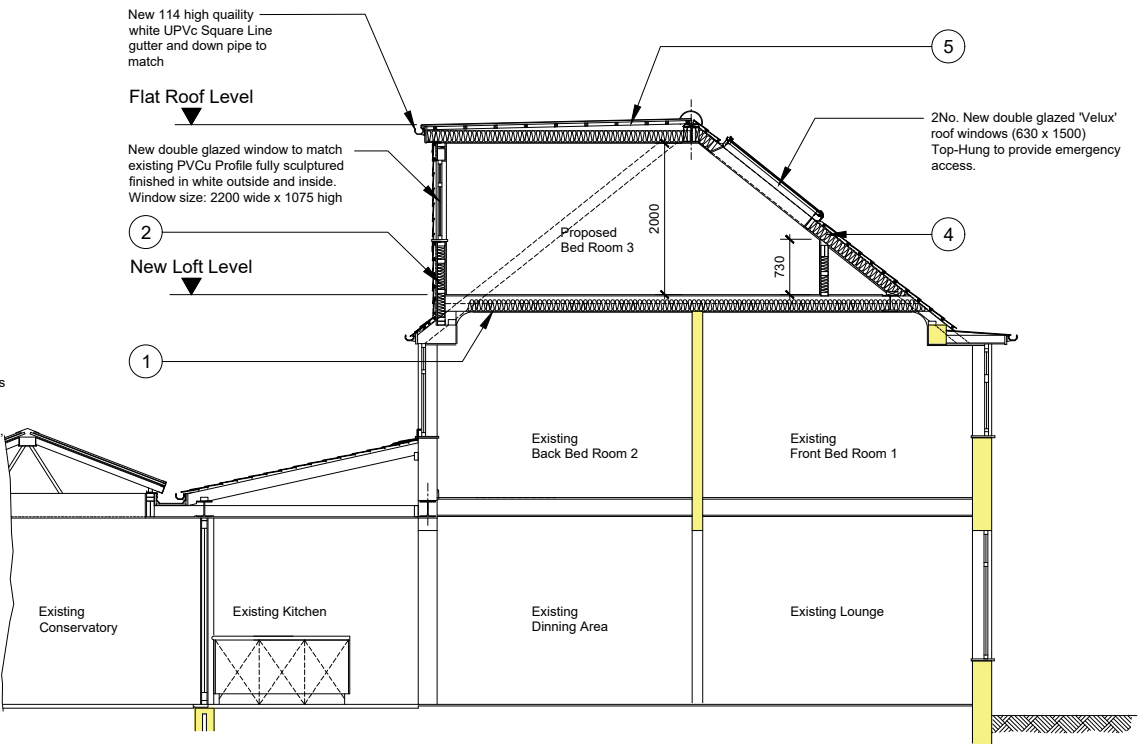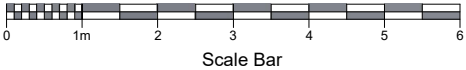

Proposed Cross Section (E-E)

Construction Notes:

1. For the Construction notes refer to drawing 21/2/L02

B	23/08/21	TSK	Amended to suit the council's comments
A	05/04/21	TSK	Planning application
Mark	Date	By	Rev.

Job Title
**Mr NS Sandhu &
Mrs KK Sandhu
5 Phelps Way, Hayes,
Middlesex, UB3 4LH**

Drawing Title
**Proposed:
Side Elevation,
Typical Cross Sections &
Existing Side Elevation**

Scales	1:50 @ A1, 1:100 @ A3, U.N.O			
Dm.	Date	05.04.21	Chd.	Passed
TSK				

Job No.	Drawing No.	Rev.
21/2	L03	B