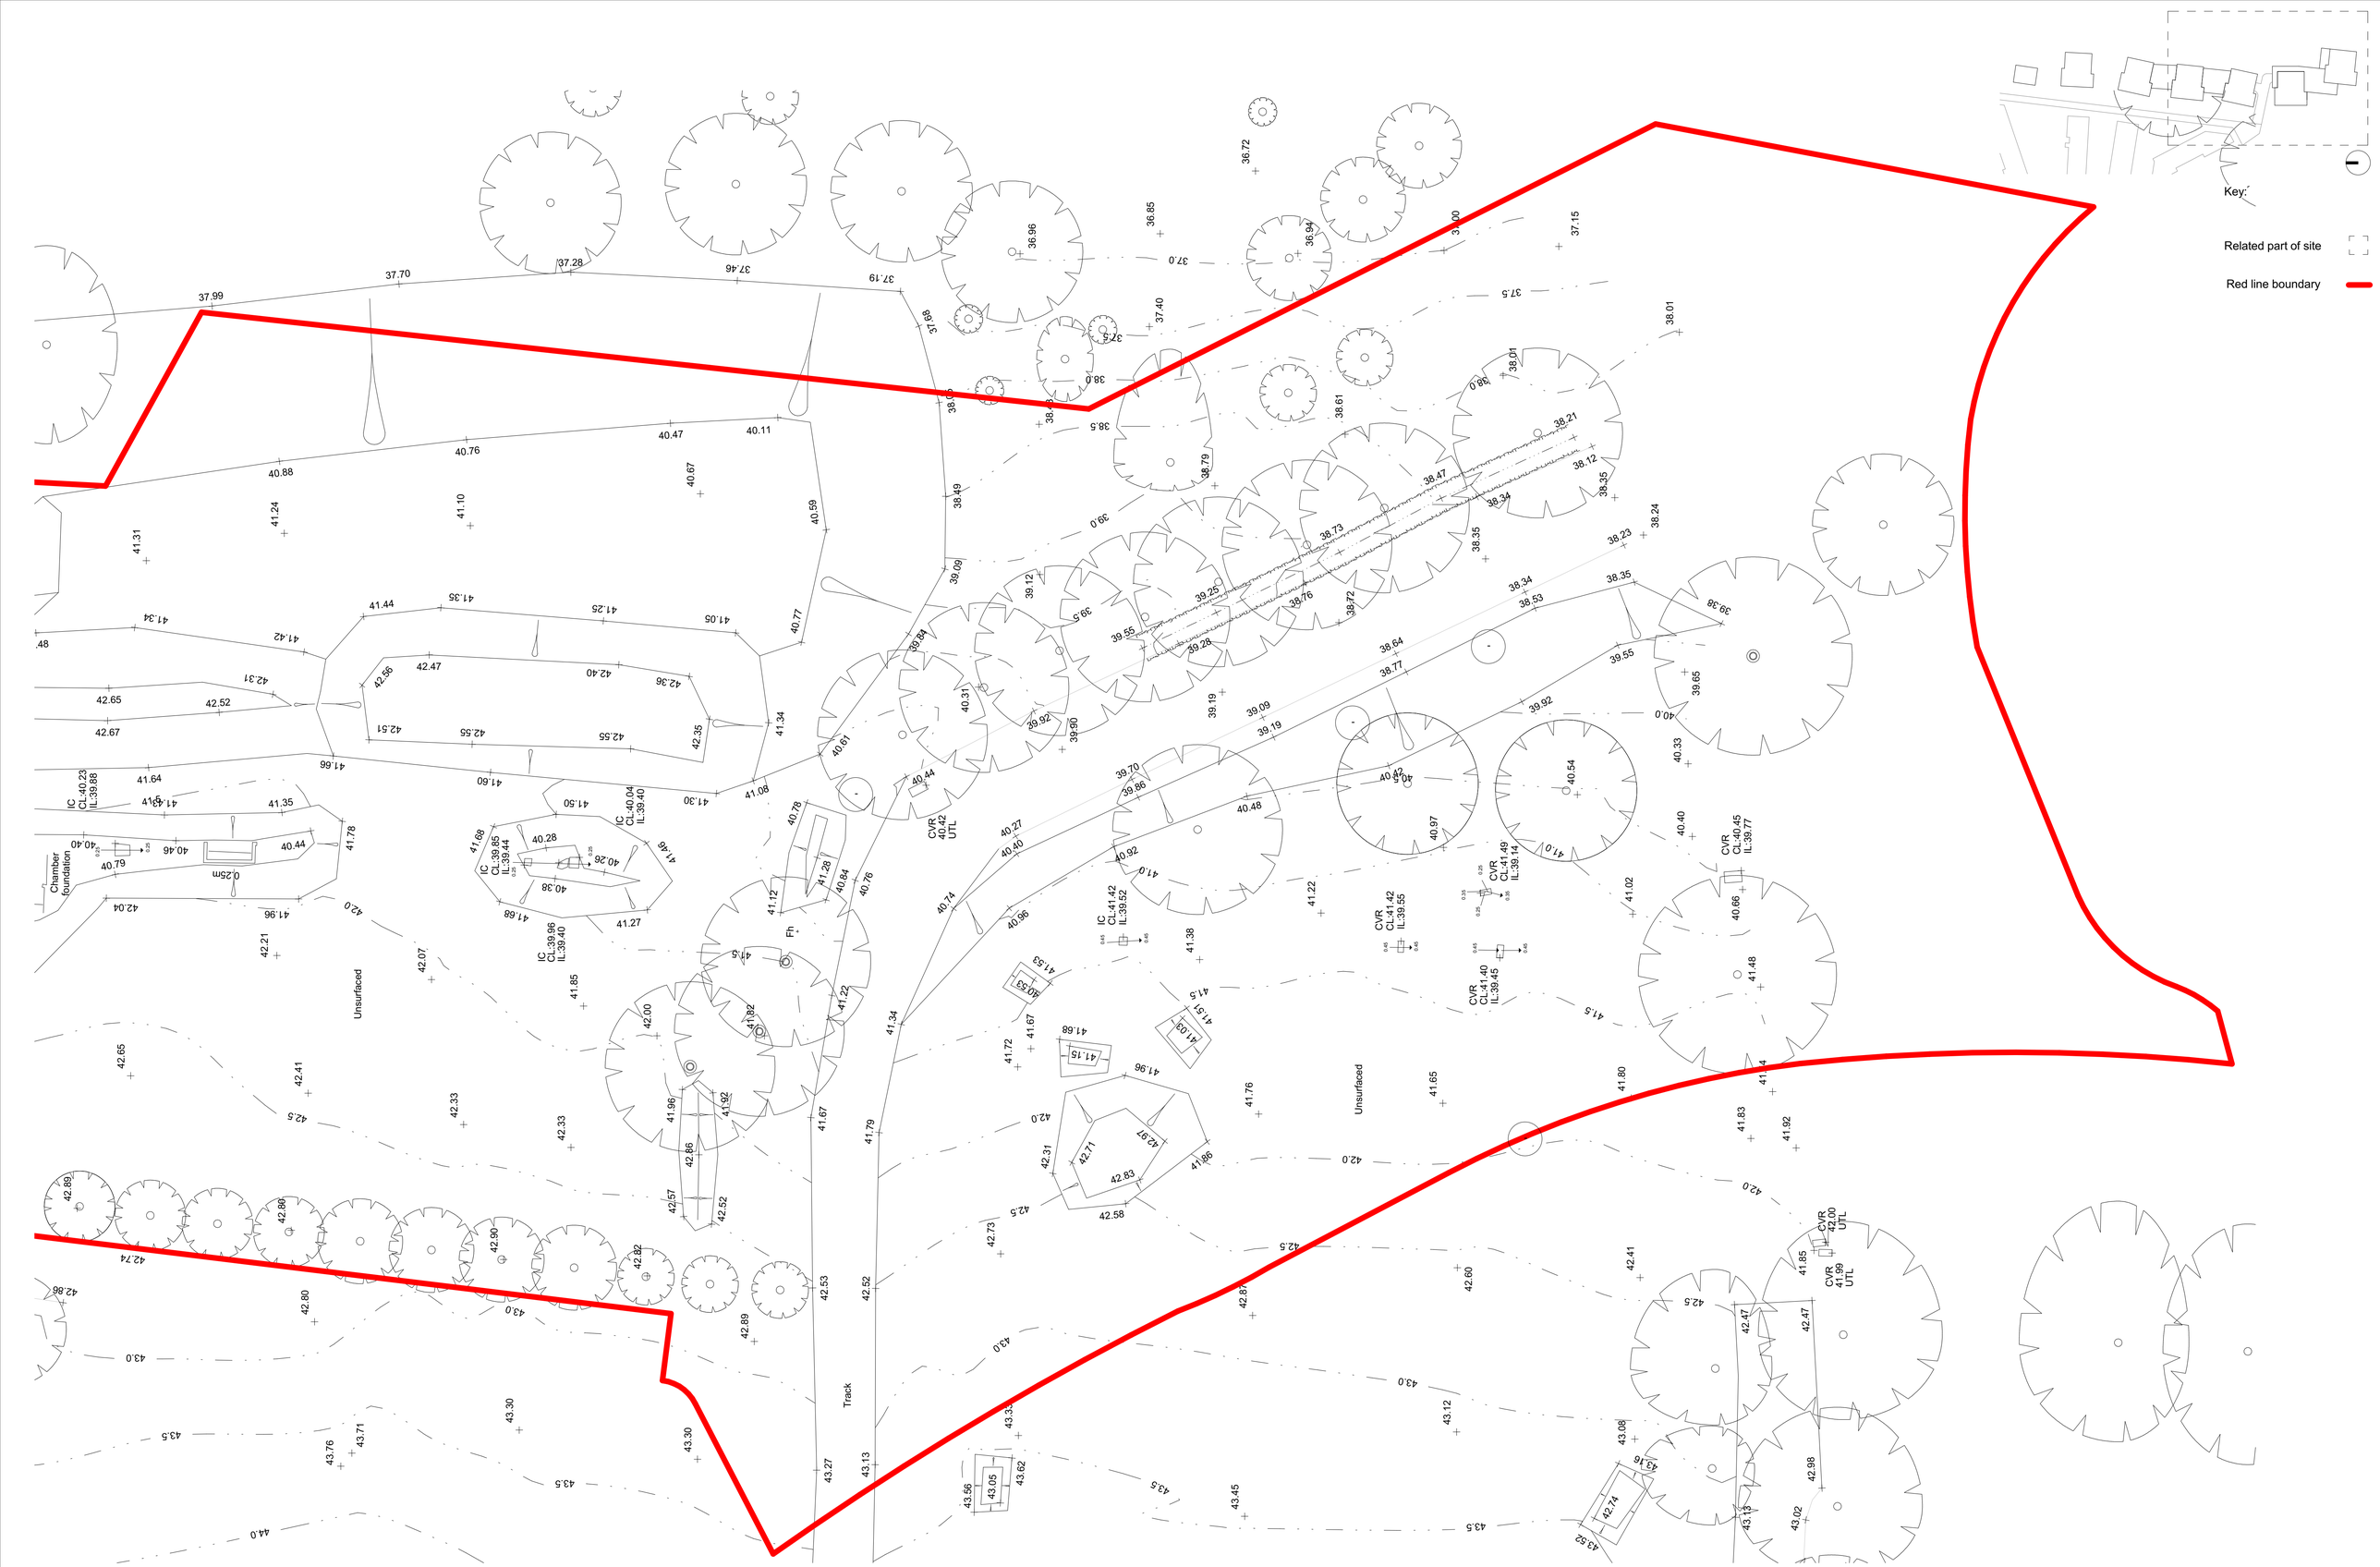

CDM REGULATIONS 2015. All current drawings and specifications for the project must be read in conjunction with the Designer's Hazard and Environment Assessment Record. All intellectual property rights reserved.

Designed with reference to the surveys, information and reports listed: Xxxxxxxxxxxx Xxxxxxxxxxxxx, Xxxxxxxxxxx Xxxxxxxxxx, Xxxxxxxxxxx Xxxxxxxxxxx, Xxxxxxxxxxx Xxxxxxxxxx, Xxxxxxxxxxx Xxxxxxxxxx.

Rev	Date	Description
-		First issue

Dwn	Ckd
MC	FL

Drawn	MC
Checked	FL
Date	09/12/16
Scale @ A1	1 : 200

St Andrews Park Uxbridge

Topographical Survey - South
Sheet 2

AA6352-2005
REV -

PLANNING

PRP