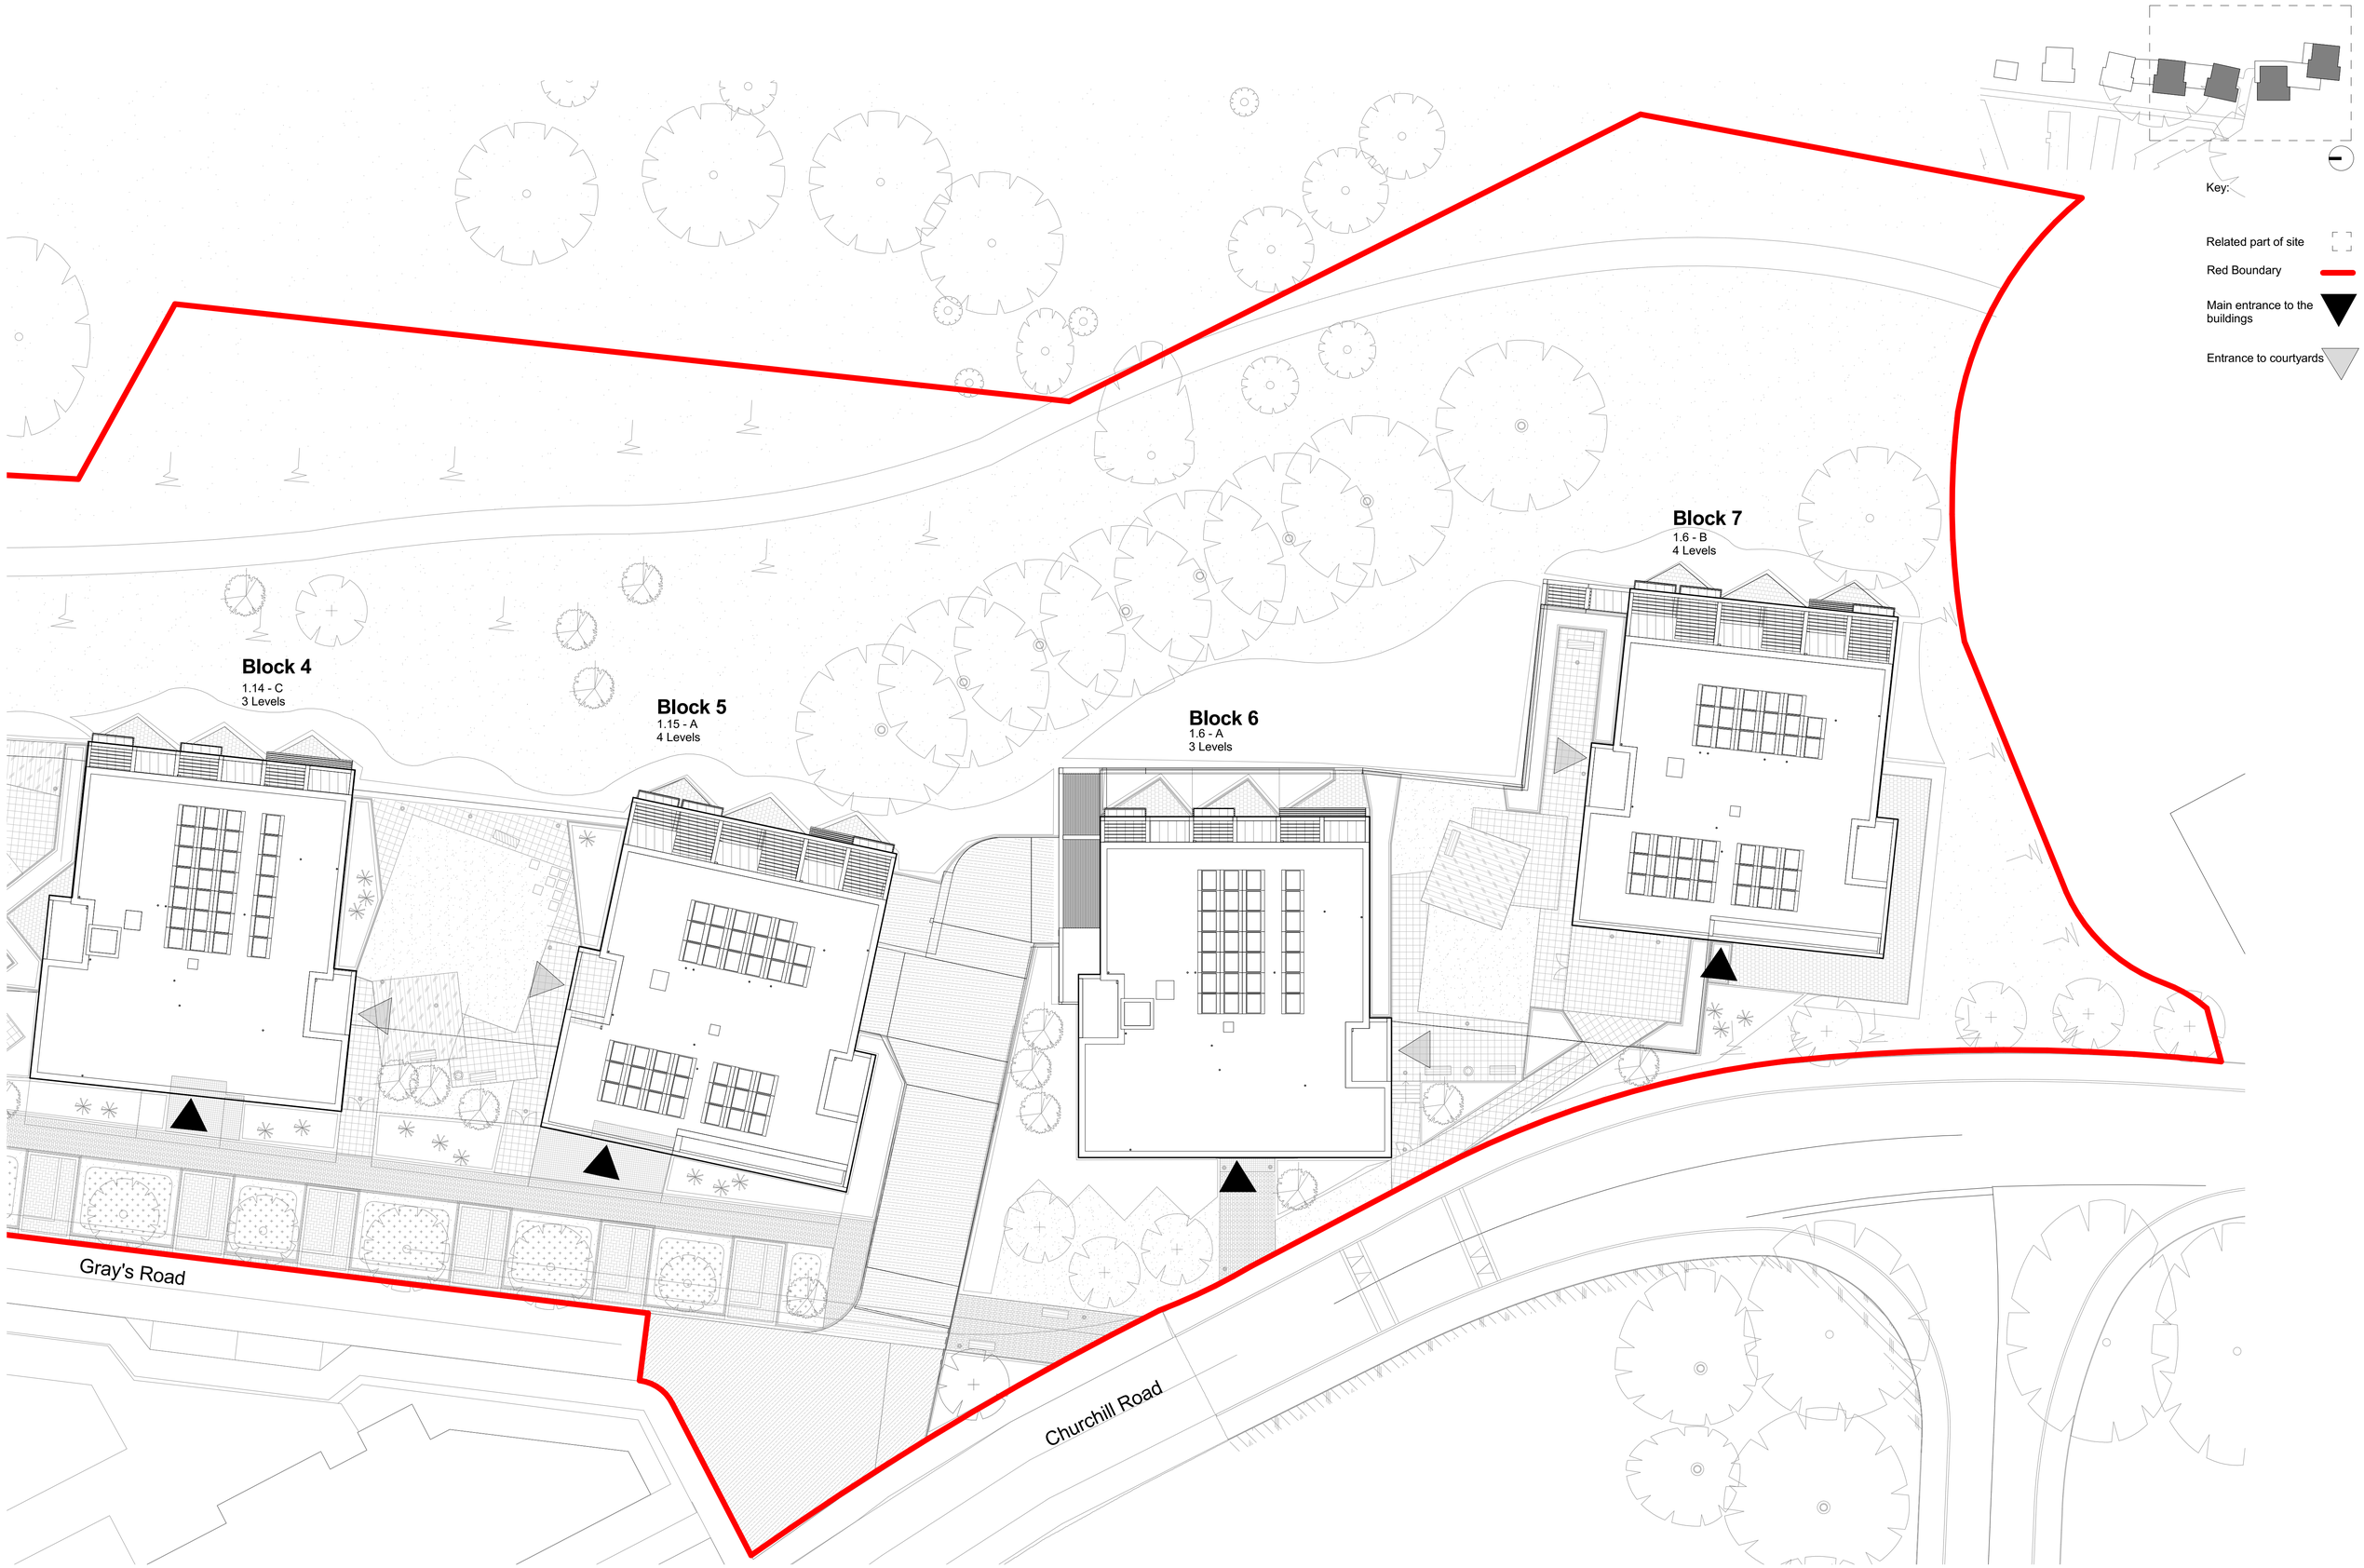

Key:

- Related part of site
- Red Boundary
- Main entrance to the buildings
- Entrance to courtyards

0m 5m 10m 15m

CDM REGULATIONS 2015. All current drawings and specifications for the project must be read in conjunction with the Designer's Hazard and Environment Assessment Record. All intellectual property rights reserved.

Designed with reference to the surveys, information and reports listed:
Xxxxxxxxxxxxx Xxxxxxxxxxxxx, Xxxxxxxxxxx Xxxxxxxxxx, Xxxxxxxxxxx Xxxxxxxxxx, Xxxxxxxxxx Xxxxxxxxxx, Xxxxxxxxxx Xxxxxxxxxx.

Rev	Date	Description
-		First Issue

Dwn	Ckd
MC	FL

Drawn	MC
Checked	FL
Date	09/12/16
Scale @ A1	1 : 200

St Andrews Park Uxbridge

Proposed Site Layout - South
Sheet 2

AA6352-2008
REV -

PLANNING

PRP