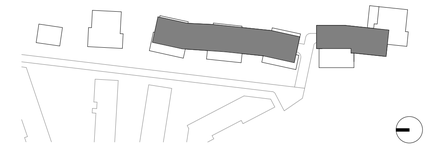

Key:

Related blocks

Block 3

Block 4

Block 5

Block 6

Block 7

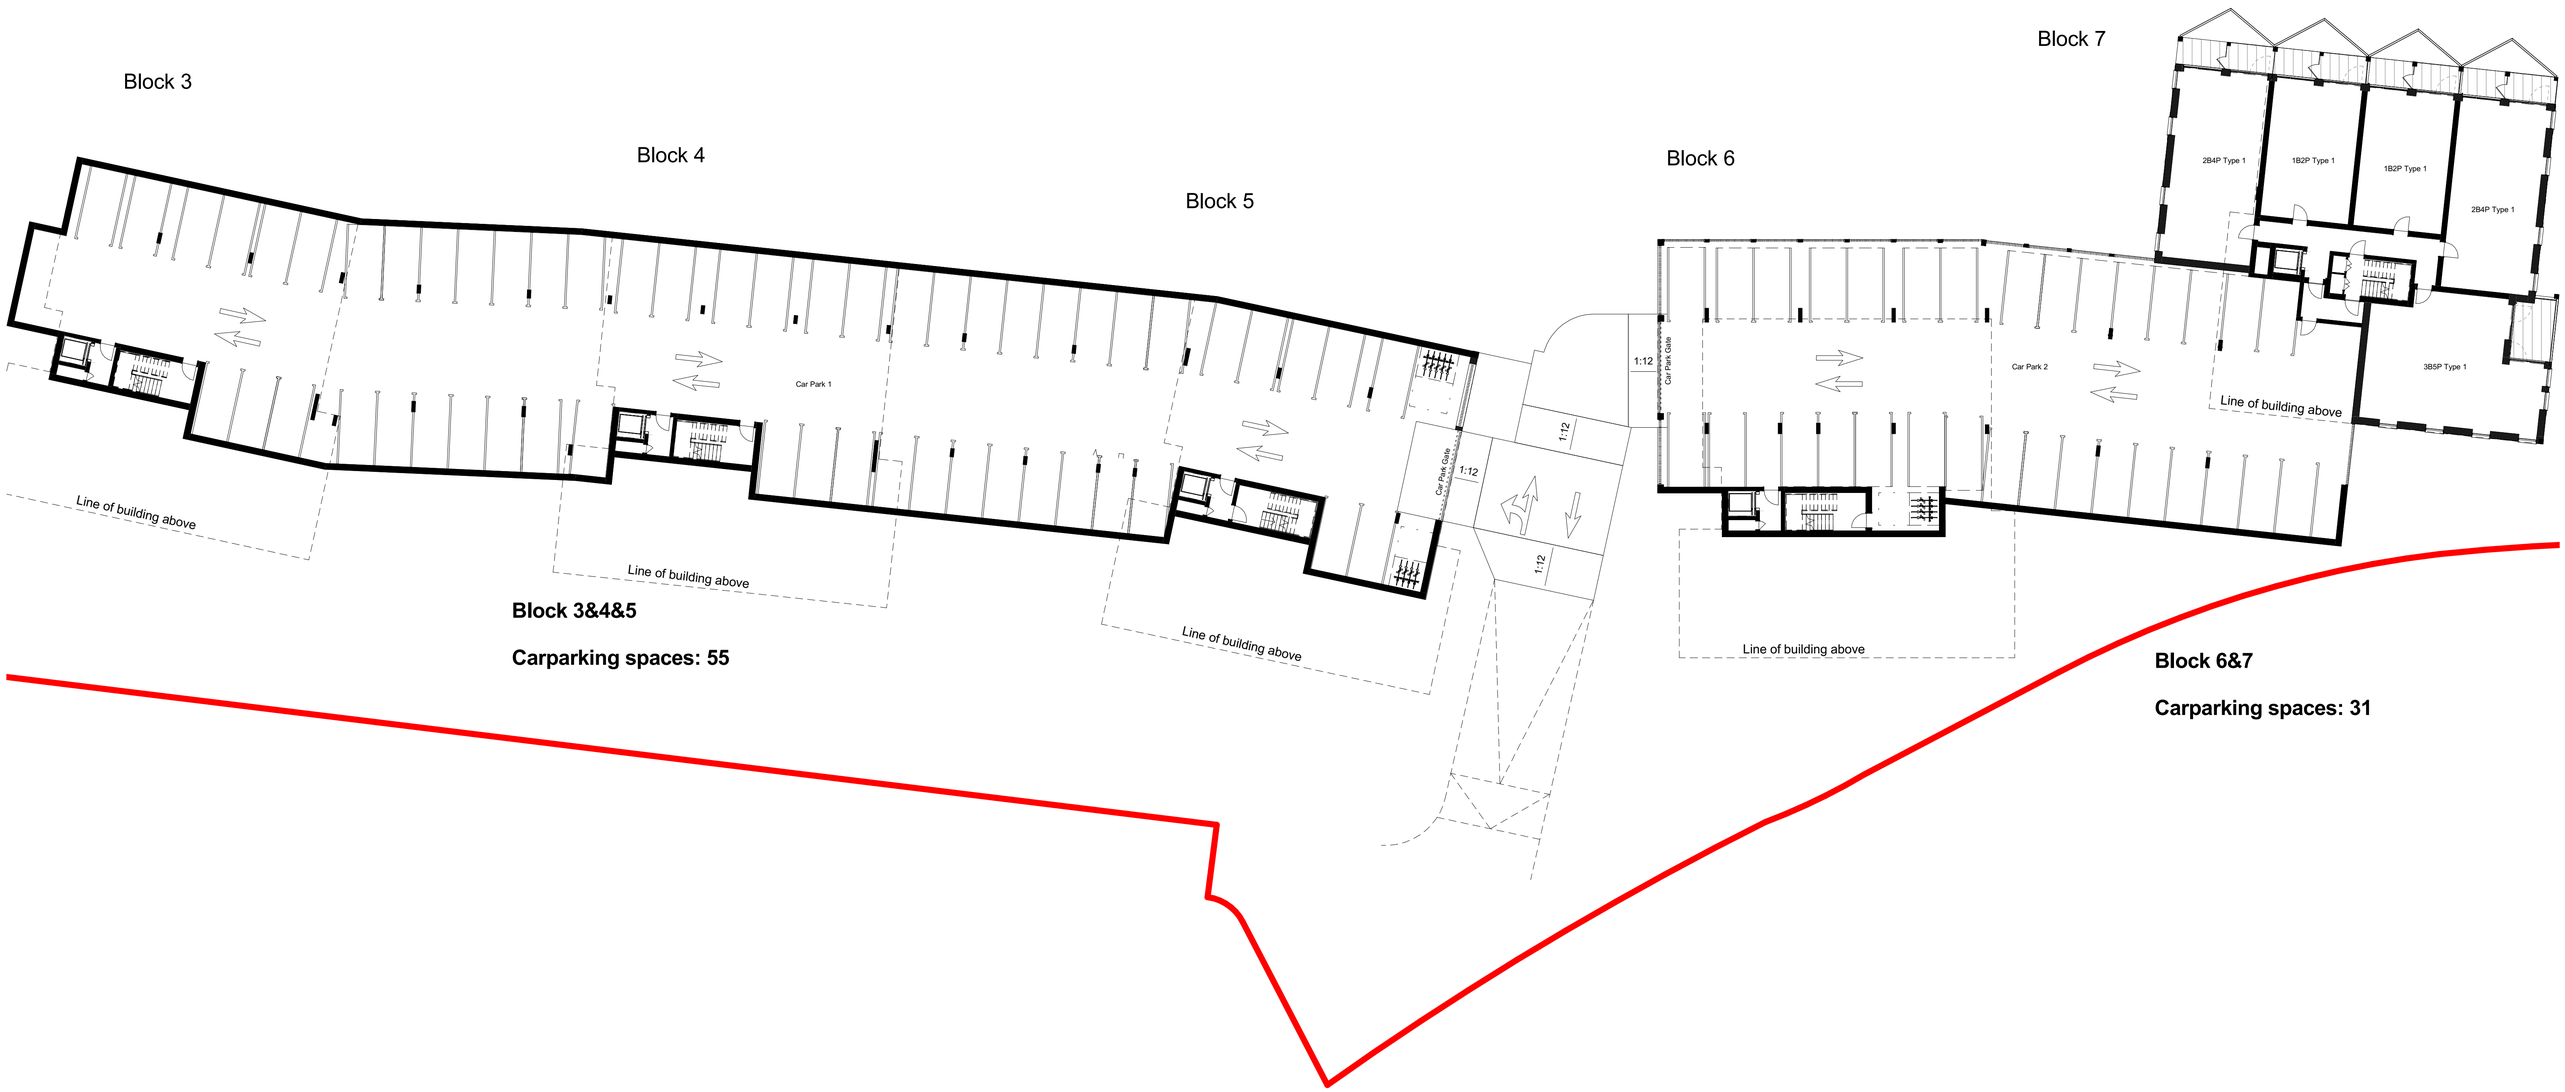

Block 3&4&5

Carparking spaces: 55

Block 6&7

Carparking spaces: 31

0m 5m 10m 15m

A1

CDM REGULATIONS 2015. All current drawings and specifications for the project must be read in conjunction with the Designer's Hazard and Environment Assessment Record. All intellectual property rights reserved.

Designed with reference to the surveys, information and reports listed:
Xxxxxxxxxxxxx Xxxxxxxxxxxxxx, Xxxxxxxxxxx Xxxxxxxxxx, Xxxxxxxxxxx Xxxxxxxxxxx, Xxxxxxxxxxx Xxxxxxxxxx, Xxxxxxxxxxx Xxxxxxxxxx.

Rev	Date	Description
-		First Issue

Dwn	Ckd
MC	FL

Drawn	MC
Checked	FL
Date	09/12/16
Scale @ A1	1 : 200

St Andrews Park Uxbridge

Basement Level

AA6352-2009

REV -

PLANNING

PRP