


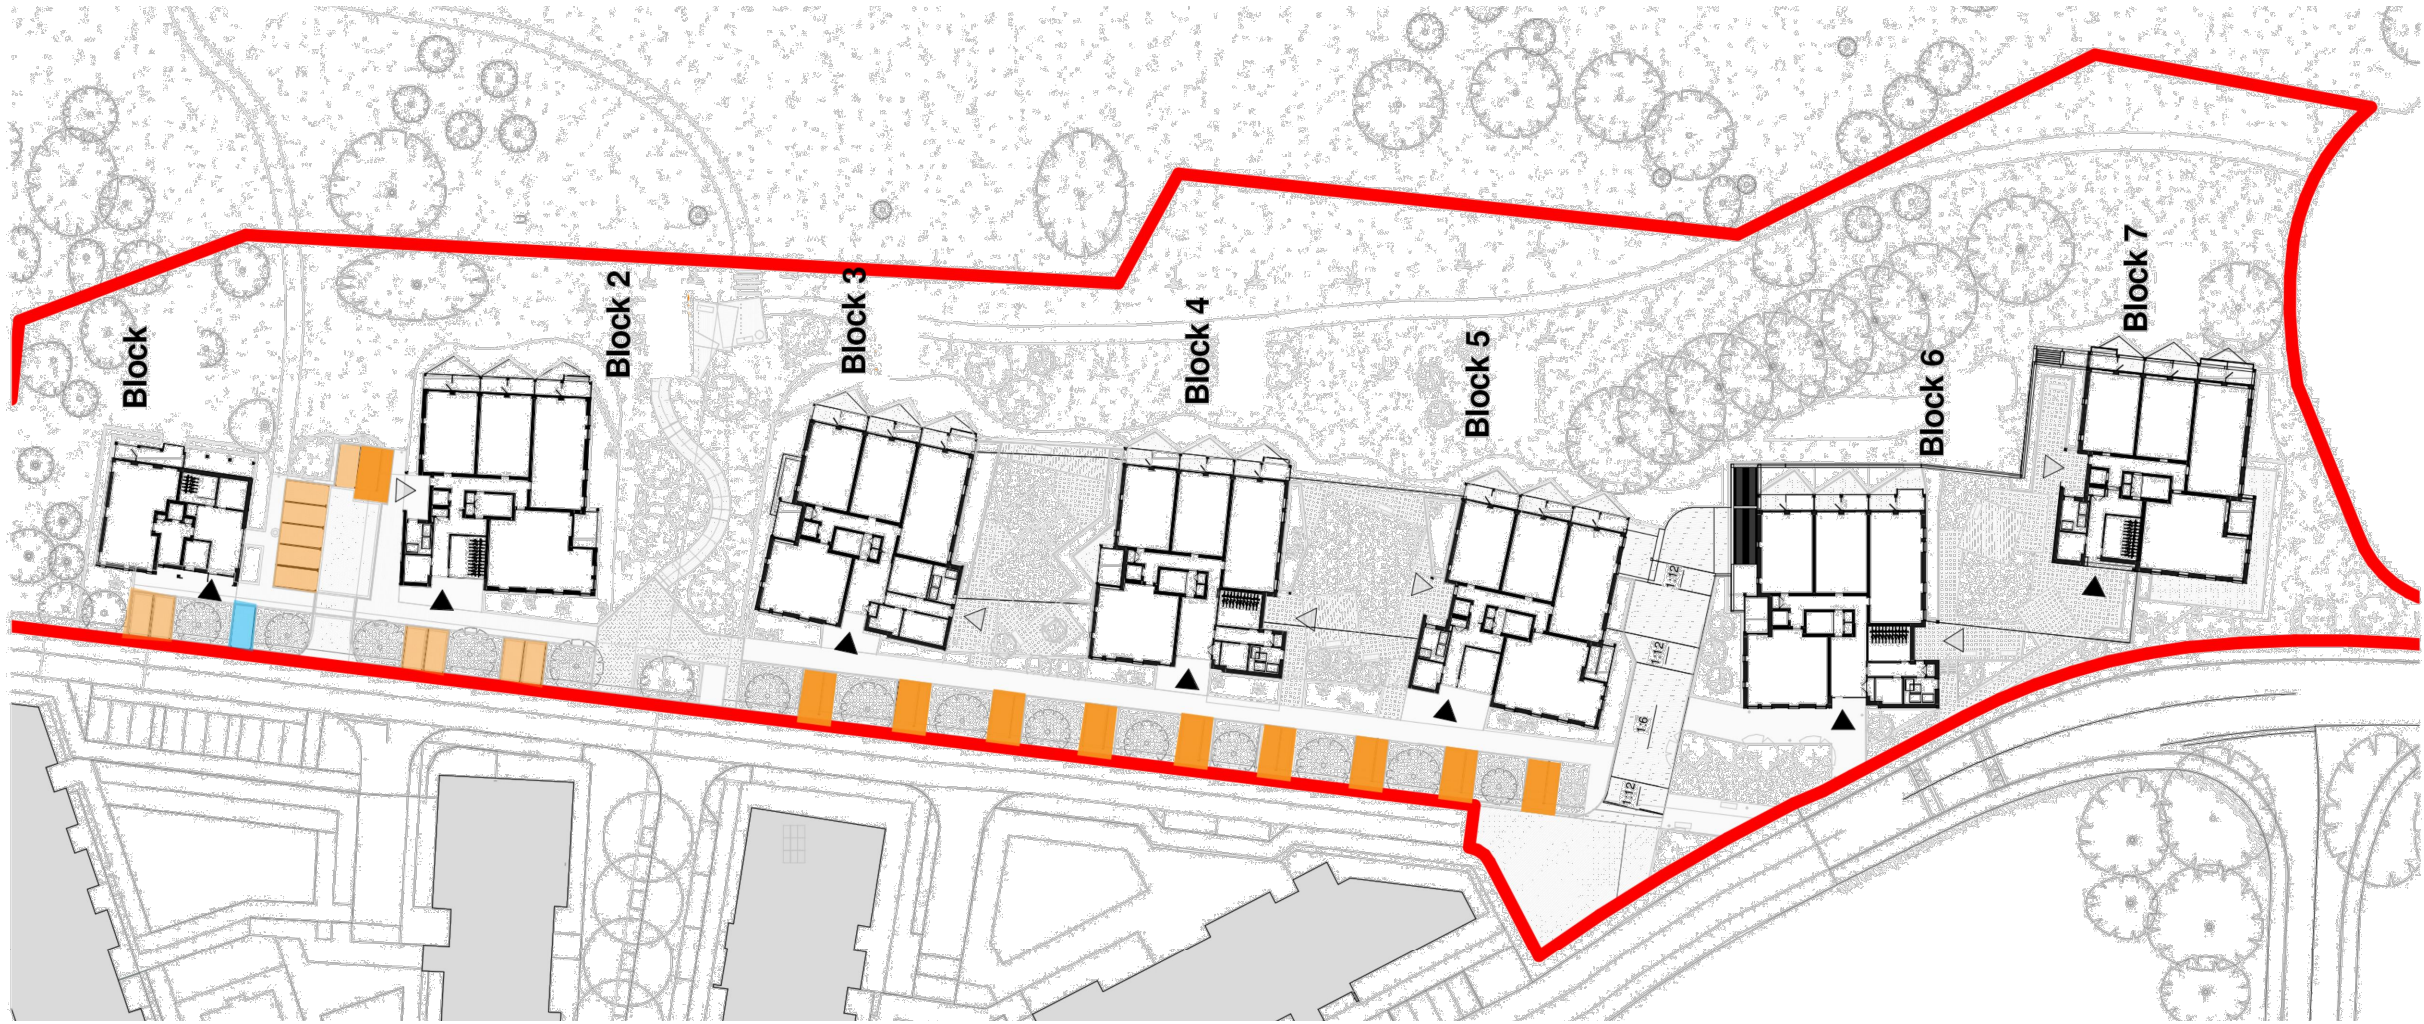

01 G FLOOR PARKING PLAN
NTS

notes

Copyright : the copyright of this drawing is vested in Fraser Brown MacKenna Architects Ltd. It shall not be used without permission by anyone for any purpose. Do not scale drawings - use figured dimensions only. All dimensions to be verified and checked on site. Read the drawing in conjunction with all related drawings and specifications. Notify architect immediately of any discrepancy found therein.

drawing notes

Plan AA6352-2011 (09/12/16 issue) by PRP architects referenced as base drawing. Accessible signage strategy annotation and notes only by FBM architects.

Surface Wheelchair Spaces

REV | BY | CHKD | DATE | AMENDMENT DETAILS

A FBM SAS 25.09.18 Amended to planners' comments, title amended to suit

REV | BY | CHKD | DATE | AMENDMENT DETAILS

project
The Dice
St Andrew's Park

client
St Modwen Homes



FraserBrownMacKennaArchitects
15-18 Featherstone St. London EC1Y 8SL www.fbmarchitects.com
T:020 7251 0543

drawing title
Accessible Parking Plan
Ground Floor

SKETCH

scale NTS@A3 drawn by SH checked by FBM date ©08/05/2018

project status revision

DRAWING NUMBER **1049 | PL | SK04 | A**