


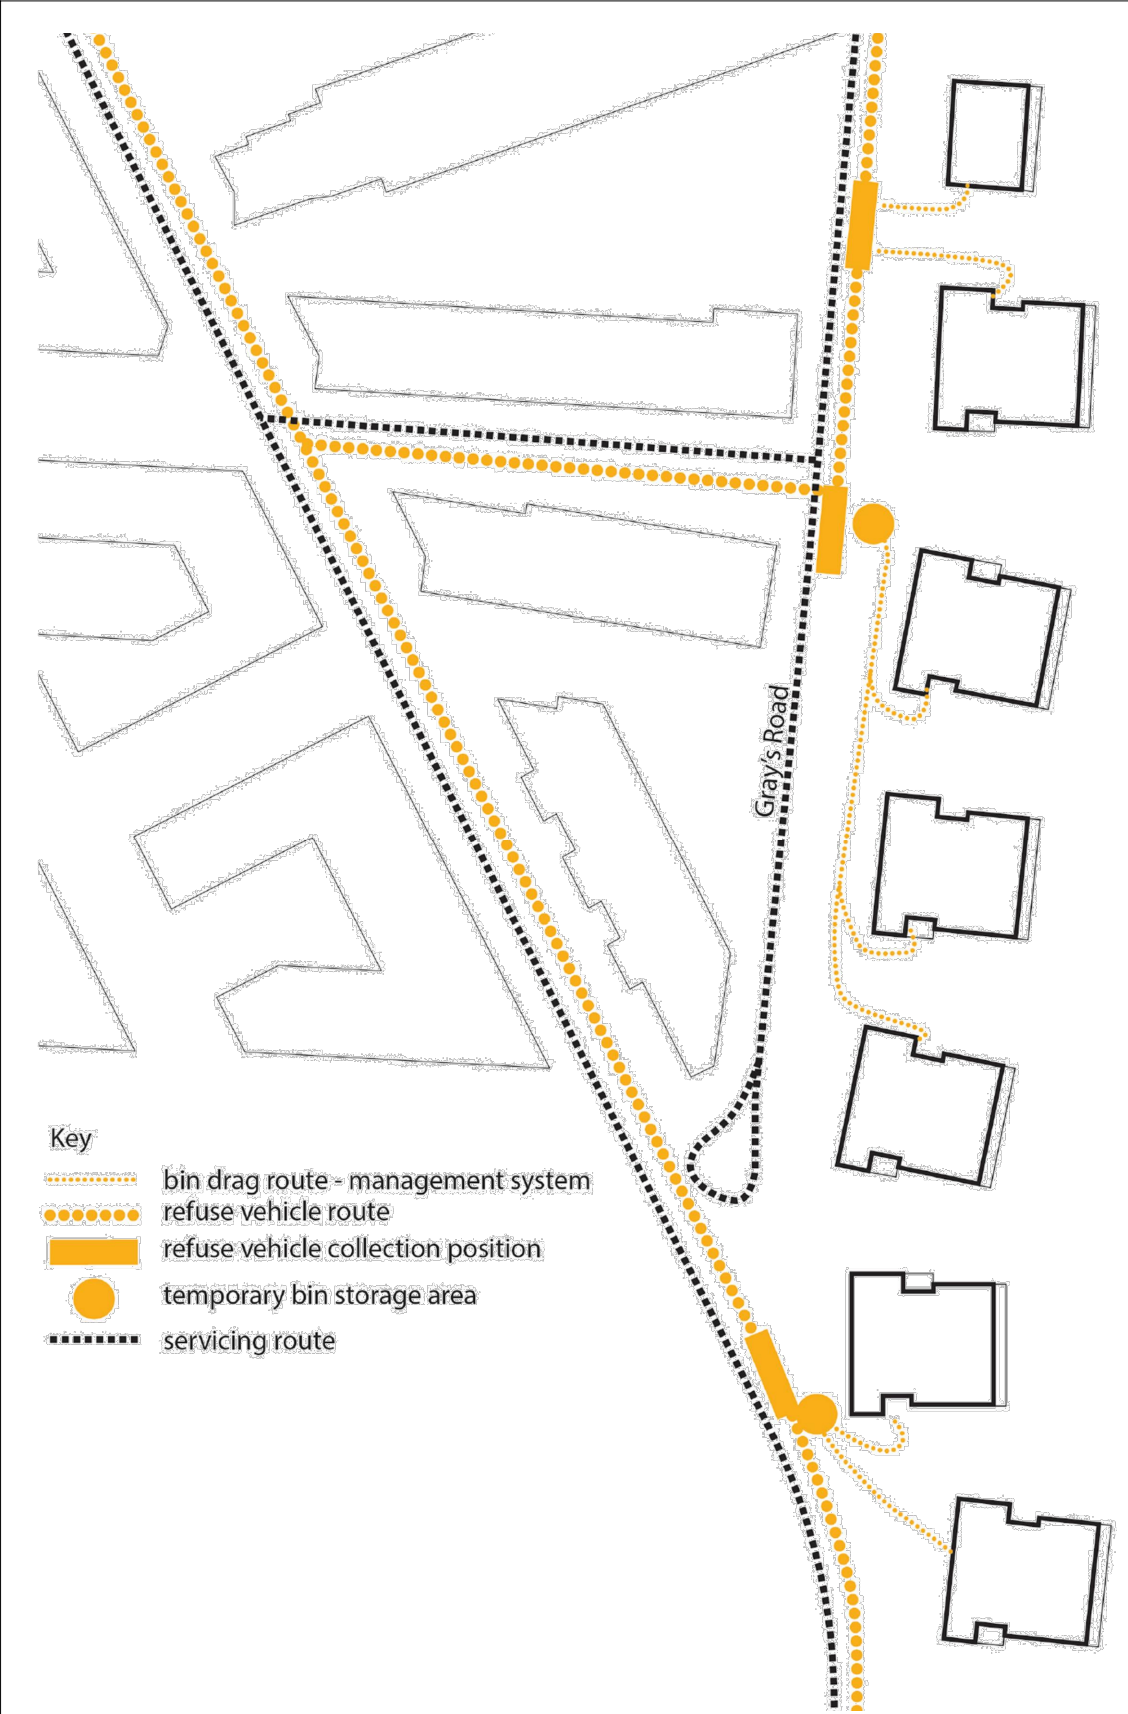


01 PROPOSED REFUSE STRATEGY
NTS

notes
Copyright : the copyright of this drawing is vested in Fraser Brown MacKenna Architects Ltd. It shall not be used without permission by anyone for any purpose. Do not scale drawings - use figured dimensions only. All dimensions to be verified and checked on site. Read the drawing in conjunction with all related drawings and specifications. Notify architect immediately of any discrepancy found therein.


drawing notes
References:
Design and Access Statement December 2016 - PRP Architects: pages 43, 46 and 51



02 SIGNAGE TO STORE DOORS
NTS

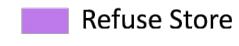

03 PROPOSED REFUSE STORES
NTS

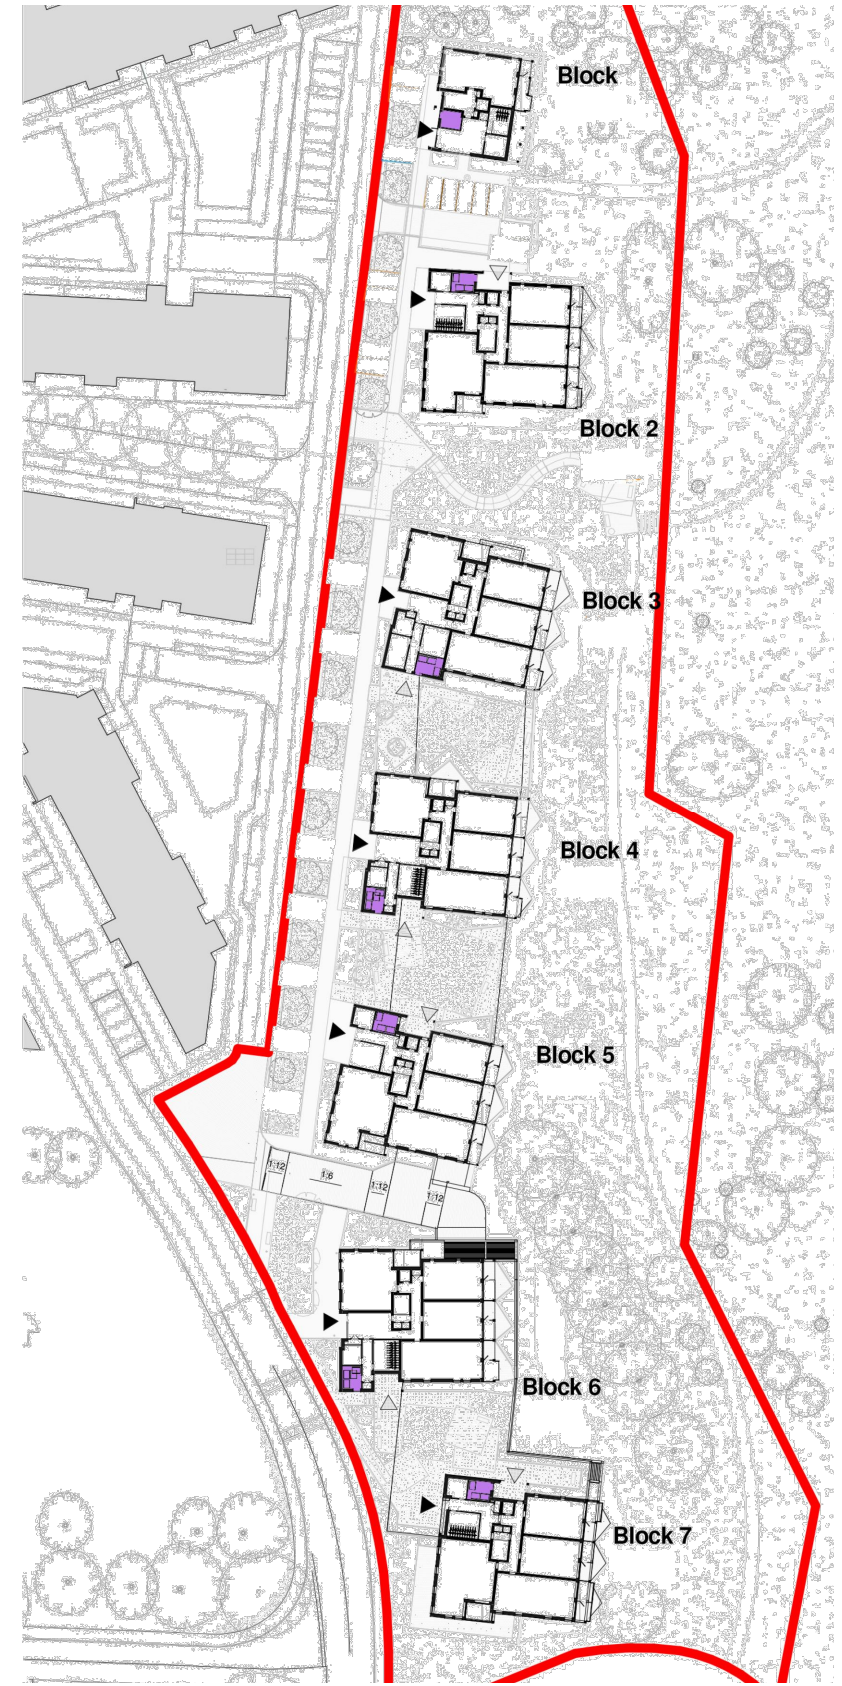

Refuse provision:

Block 1:
Rubbish (l) = 850
No. of 1100l bins = 2

Block 2:
Rubbish (l) = 2170
No. of 1100l bins = 3

Block 3:
Rubbish (l) = 2780
No. of 1100l bins = 3

Block 4:
Rubbish (l) = 2100
No. of 1100l bins = 3

Block 5:
Rubbish (l) = 2850
No. of 1100l bins = 3

Block 6:
Rubbish (l) = 2100
No. of 1100l bins = 3

Block 7:
Rubbish (l) = 2850
No. of 1100l bins = 3

TOTAL NO. BINS = 20

Note: Refuse stores to have identifying signage to doors. Signage example shown indicatively. Signage colour, material and design to be specified at later stage as part of a cohesive overall signage scheme.

project
The Dice
St Andrew's Park

client
St Modwen Homes

FraserBrownMacKennaArchitects
15-18 Featherstone St. London EC1Y 8SL www.fbmarchitects.com
T:020 7251 0543

drawing title
Proposed Refuse Strategy
Ground Floor

SKETCH

scale NTS	drawn by SH	checked by FBM	date ©08/05/2018
DRAWING NUMBER	project 1049	status PL	revision SK05