

Notes

This drawing is subject to copyright. Do not scale from this drawing.

Based on drawing by ATKINS
Drawing number 31059771\0A8_EA_0103_A01-6A




LEGEND

- Outline Application boundary
- Reserved Matters application phase boundary
- Tree to be retained - Indicative canopy spread - See note 2
- Root Protection Area (RPA) of tree to be retained - See note 2
- Tree removed as part of demolition phase (approved drawing 2152_TS-02)
- Tree to be removed to facilitate development (earthworks associated with footpaths and highways)
- Temporary protective fencing installed prior to construction (must comply with BS5387:2012, section 6.2)

Indicative area of canopy or RPA within area of construction operations. No-dig construction methods in accordance with BS5387:2012 in RPAs. No damage to be caused to canopies by movement of equipment etc where canopies overhang roadways and areas of construction.

NOTES

- All trees not identified as being removed should be retained and protected.
- Tree canopies and Root Protection Areas (RPAs) are based on tree surveys undertaken in May & August 2012 and therefore must be taken as a minimum area (refer separate Tree Schedule 2152-RC-04)
- Temporary protective fencing should conform to the standard detail set out in BS5387.
- No storage of plant or materials may occur within the RPA or within the areas of protective fencing.
- Where the canopy and/or RPA of a tree falls outside the proposed protective fencing, the contractor must ensure that the proposed protective fencing is extended to include the canopy and/or RPA of the tree as a result of vehicle, plant or rough access to the trees as a result of construction.
- Contractor to submit detailed site specific method statement to ensure all trees are protected and to ensure that all operatives receive adequate training with regard to working in the vicinity of trees and RPAs.
- No trees to be removed until prior consultation with project ecologist.
- Fencing to be offset 300mm from back of kerb

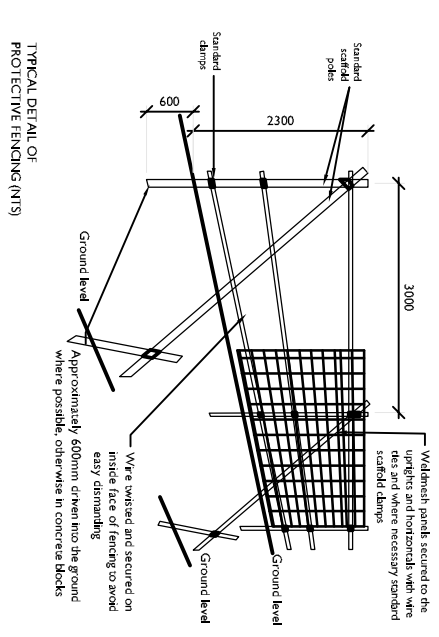

Rev	Description	Date	Drawn	Checked
1	Planning			

Allen Pyke Associates

landscape architecture Urban design Environmental planning
The Factory, 2 Acre Road,
Kingsdon upon Thames,
Surrey KT6 6FF

T 020 8549 3434 F 020 8547 1075
www.allenpyke.co.uk

KINGSDON UPON THAMES • CAMBRIDGE



A registered provider of the Landscape Institute

Client: YSP (UXBRIDGE LTD) Scale: 1:250@A1

Project: R&F UXBRIDGE EASTERN ACCESS

Drawing title: TREE RETENTION/PROTECTION STRATEGY

Drawing Number: 2152-TS-16 Revision: