
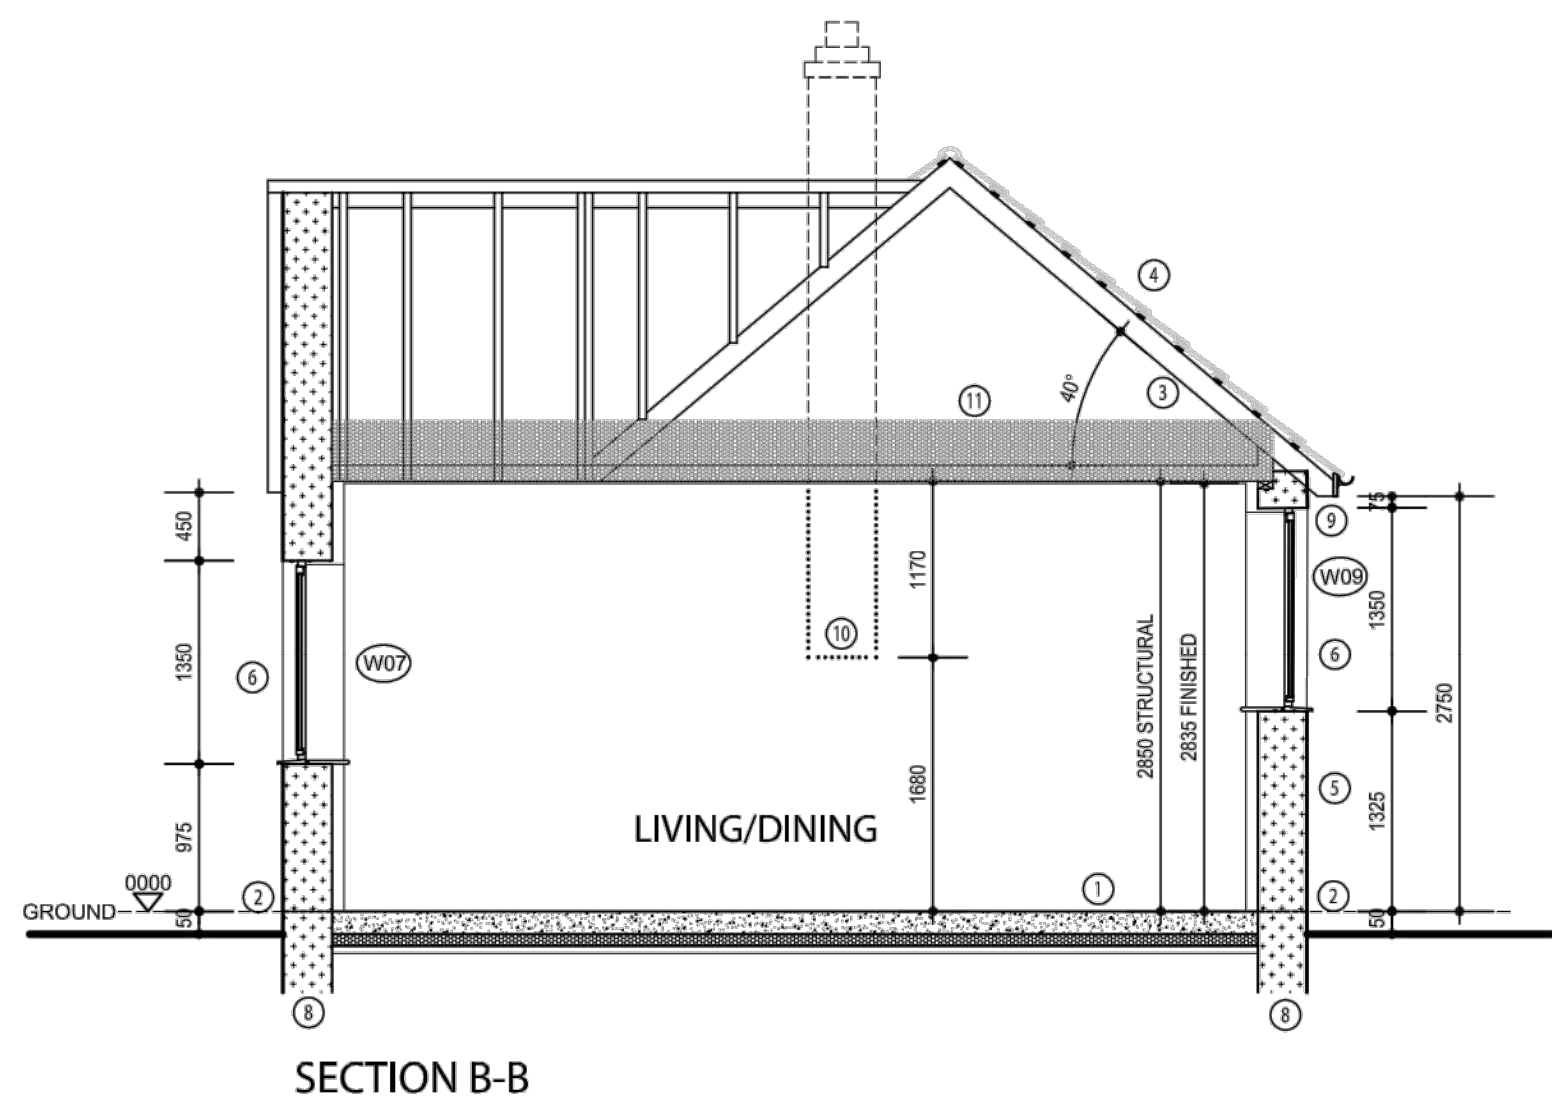
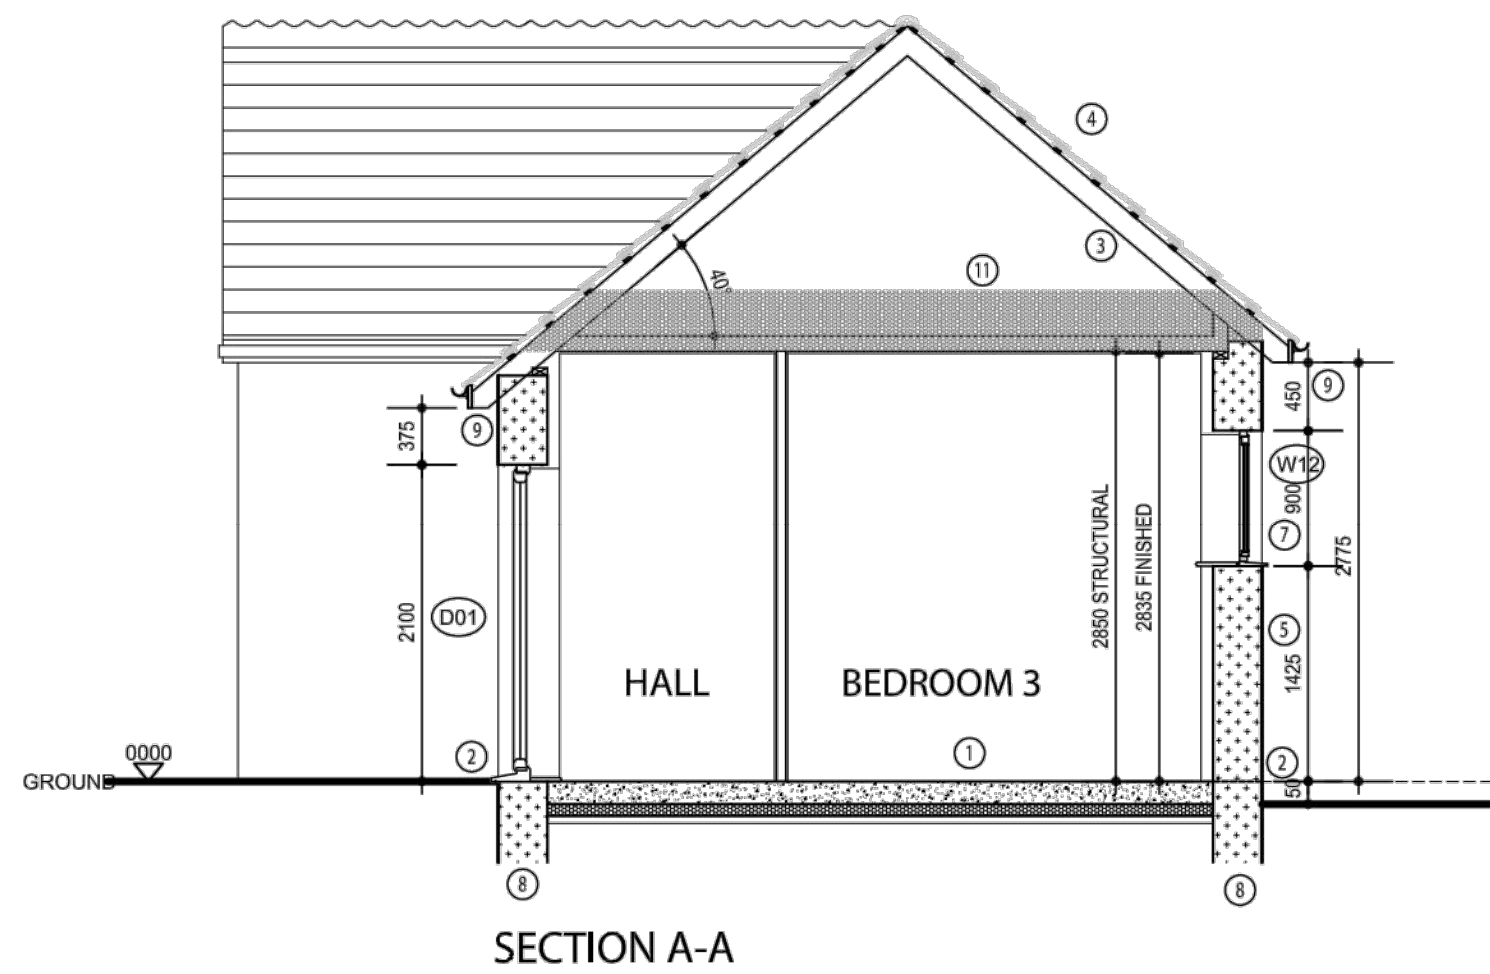
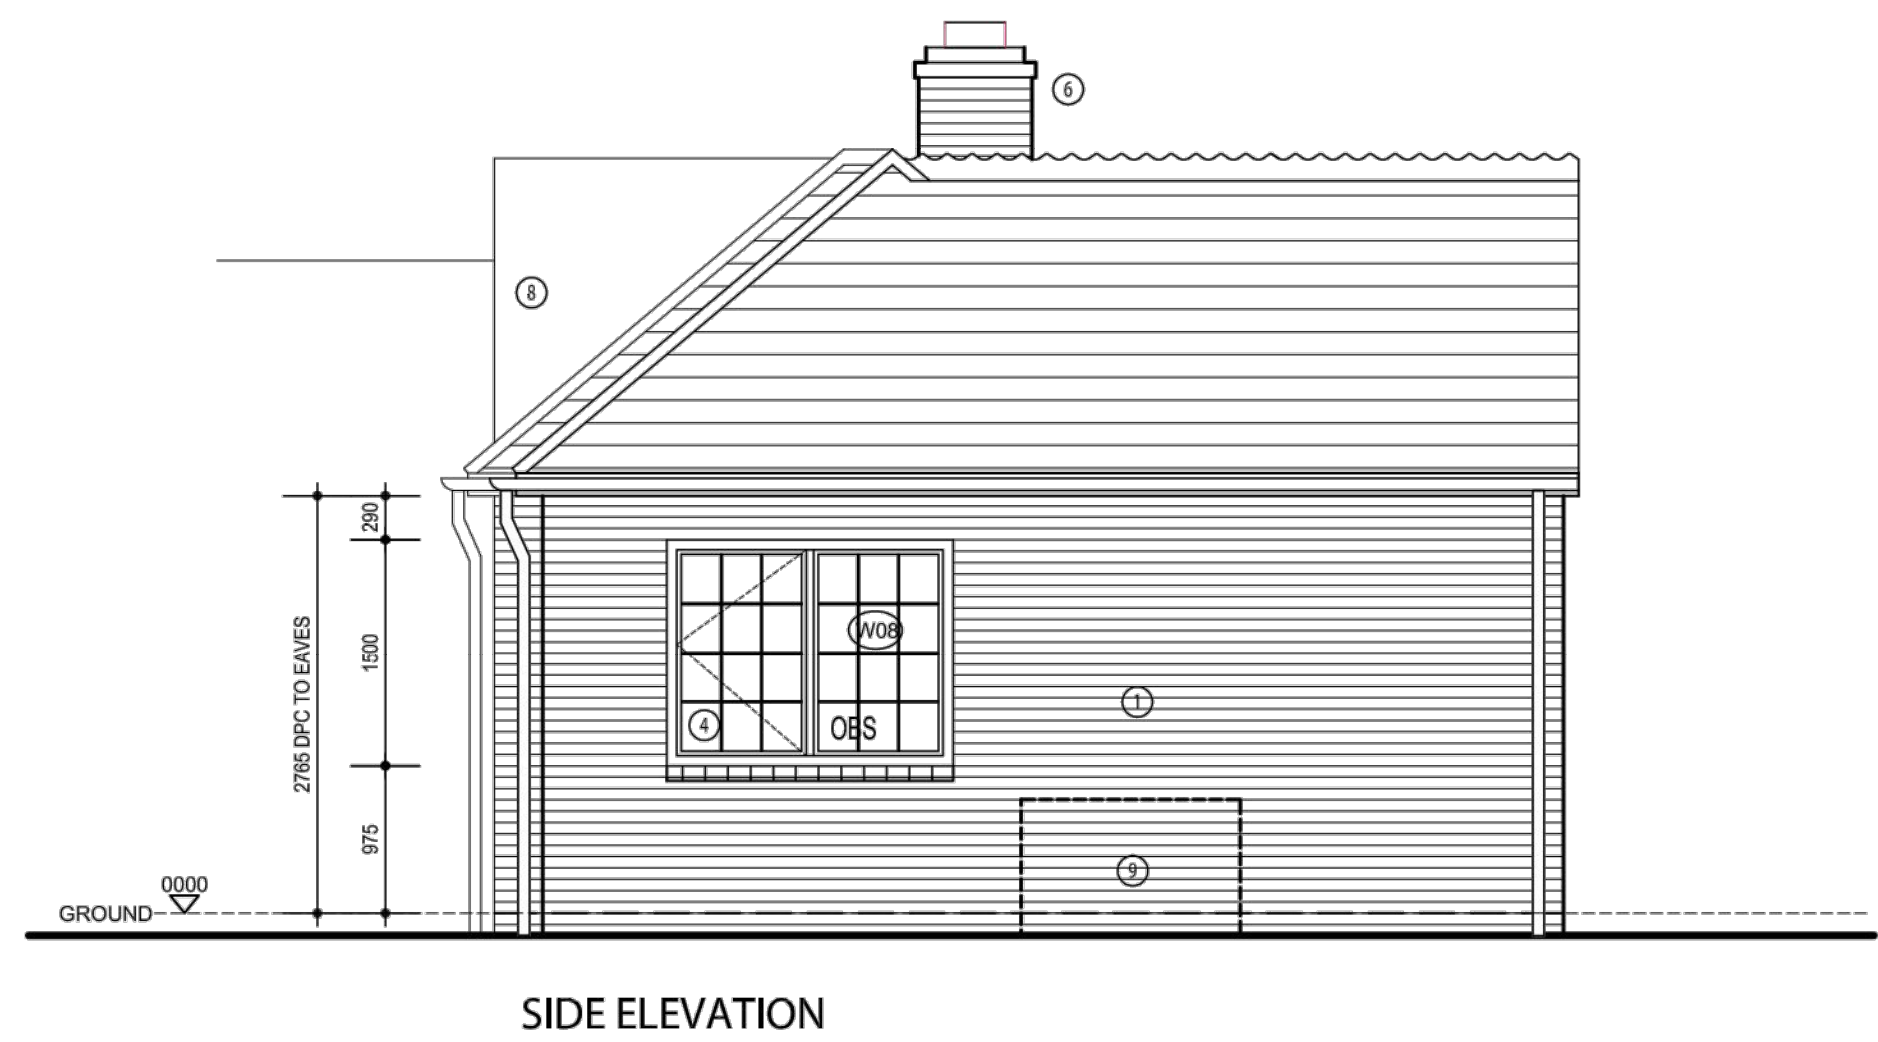
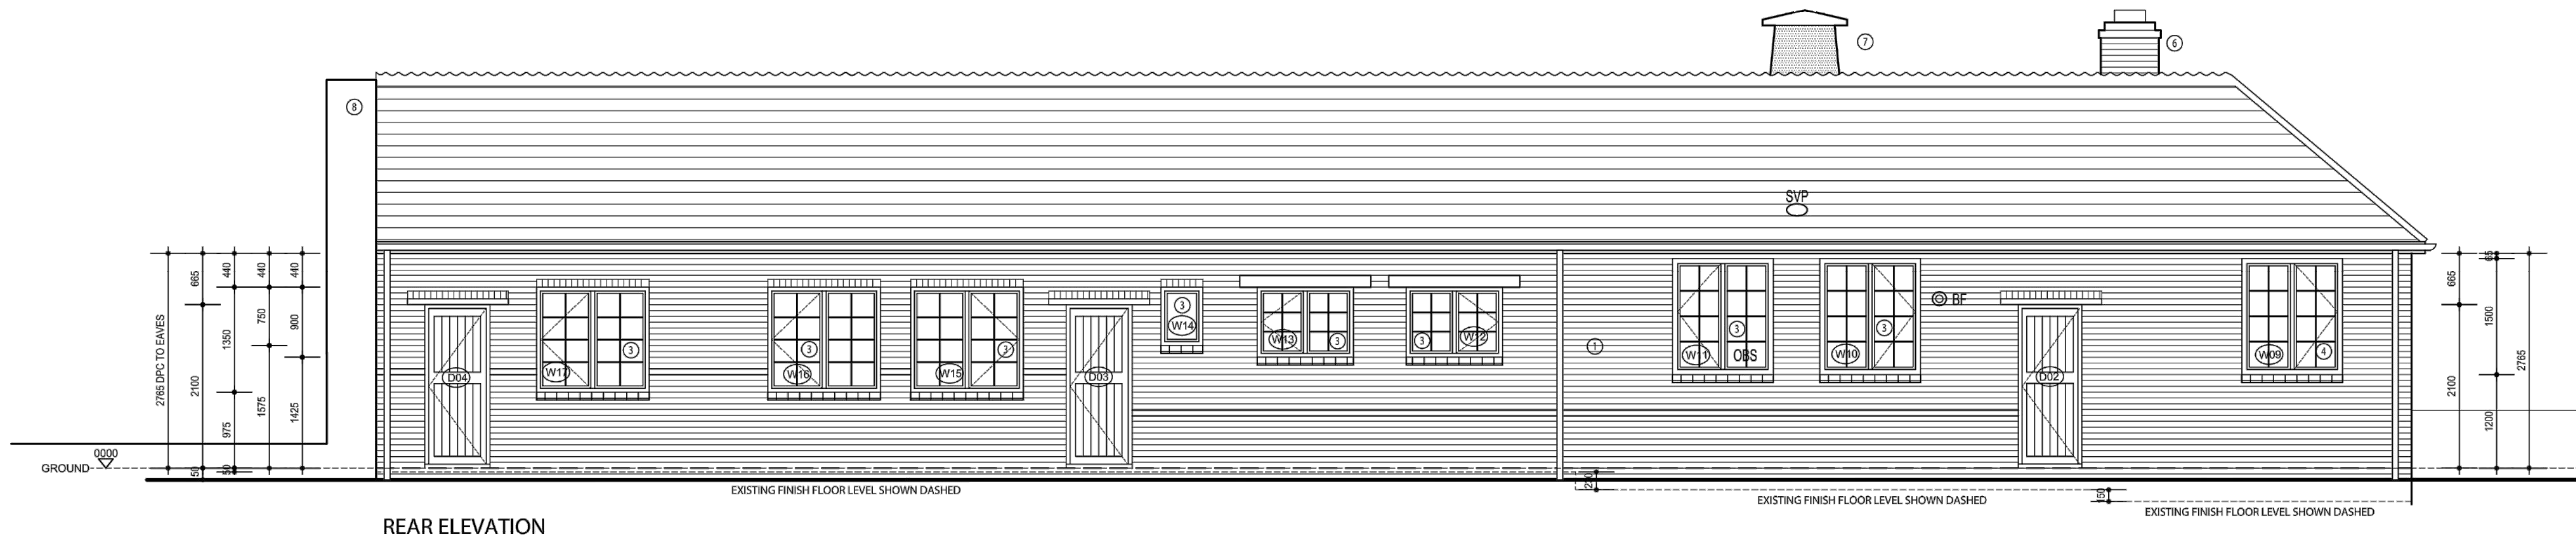


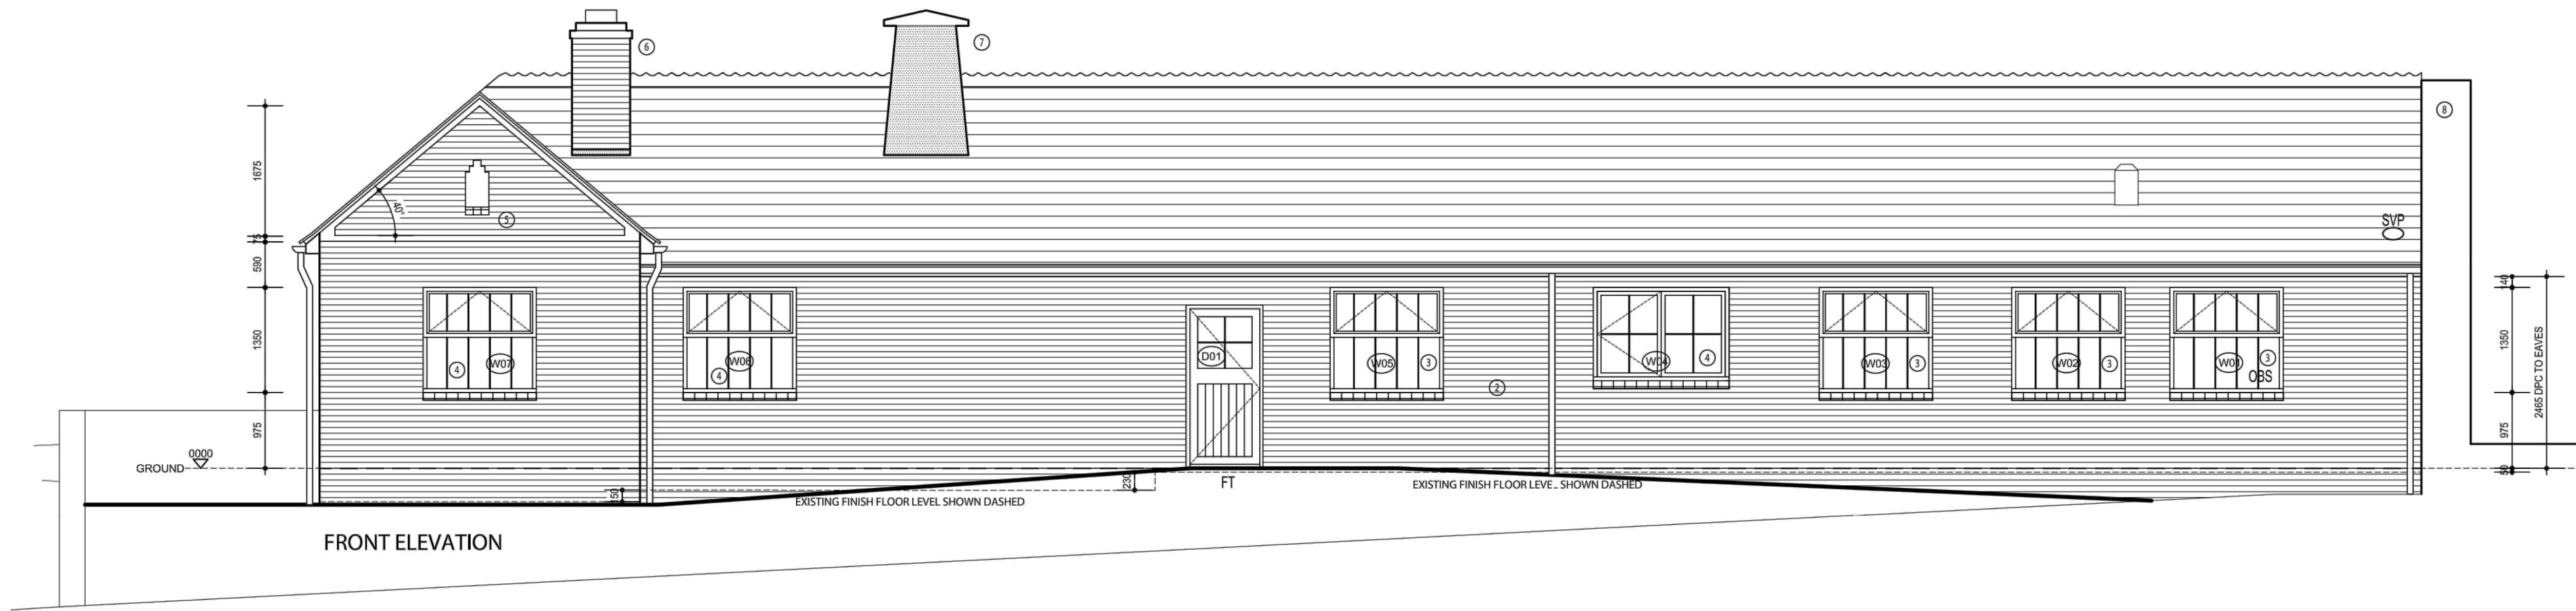

PROJECT	DWG NO.	SCALE	DETAIL	06.03.2020						PROJECT NO.	PR Architecture Ltd. Chartered Architect 120, Pinner Road, Harrow, HA1 4JD. Tel: 0208 357 2304
FORMER RAF UXBRIDGE, ST ANDREWS PARK	04	1:50 @ A1	PROPOSED ELEVATIONS AND SECTIONS	SENT TO PLANNING DEPT.						19.51	
PROPOSED BUILDING											