
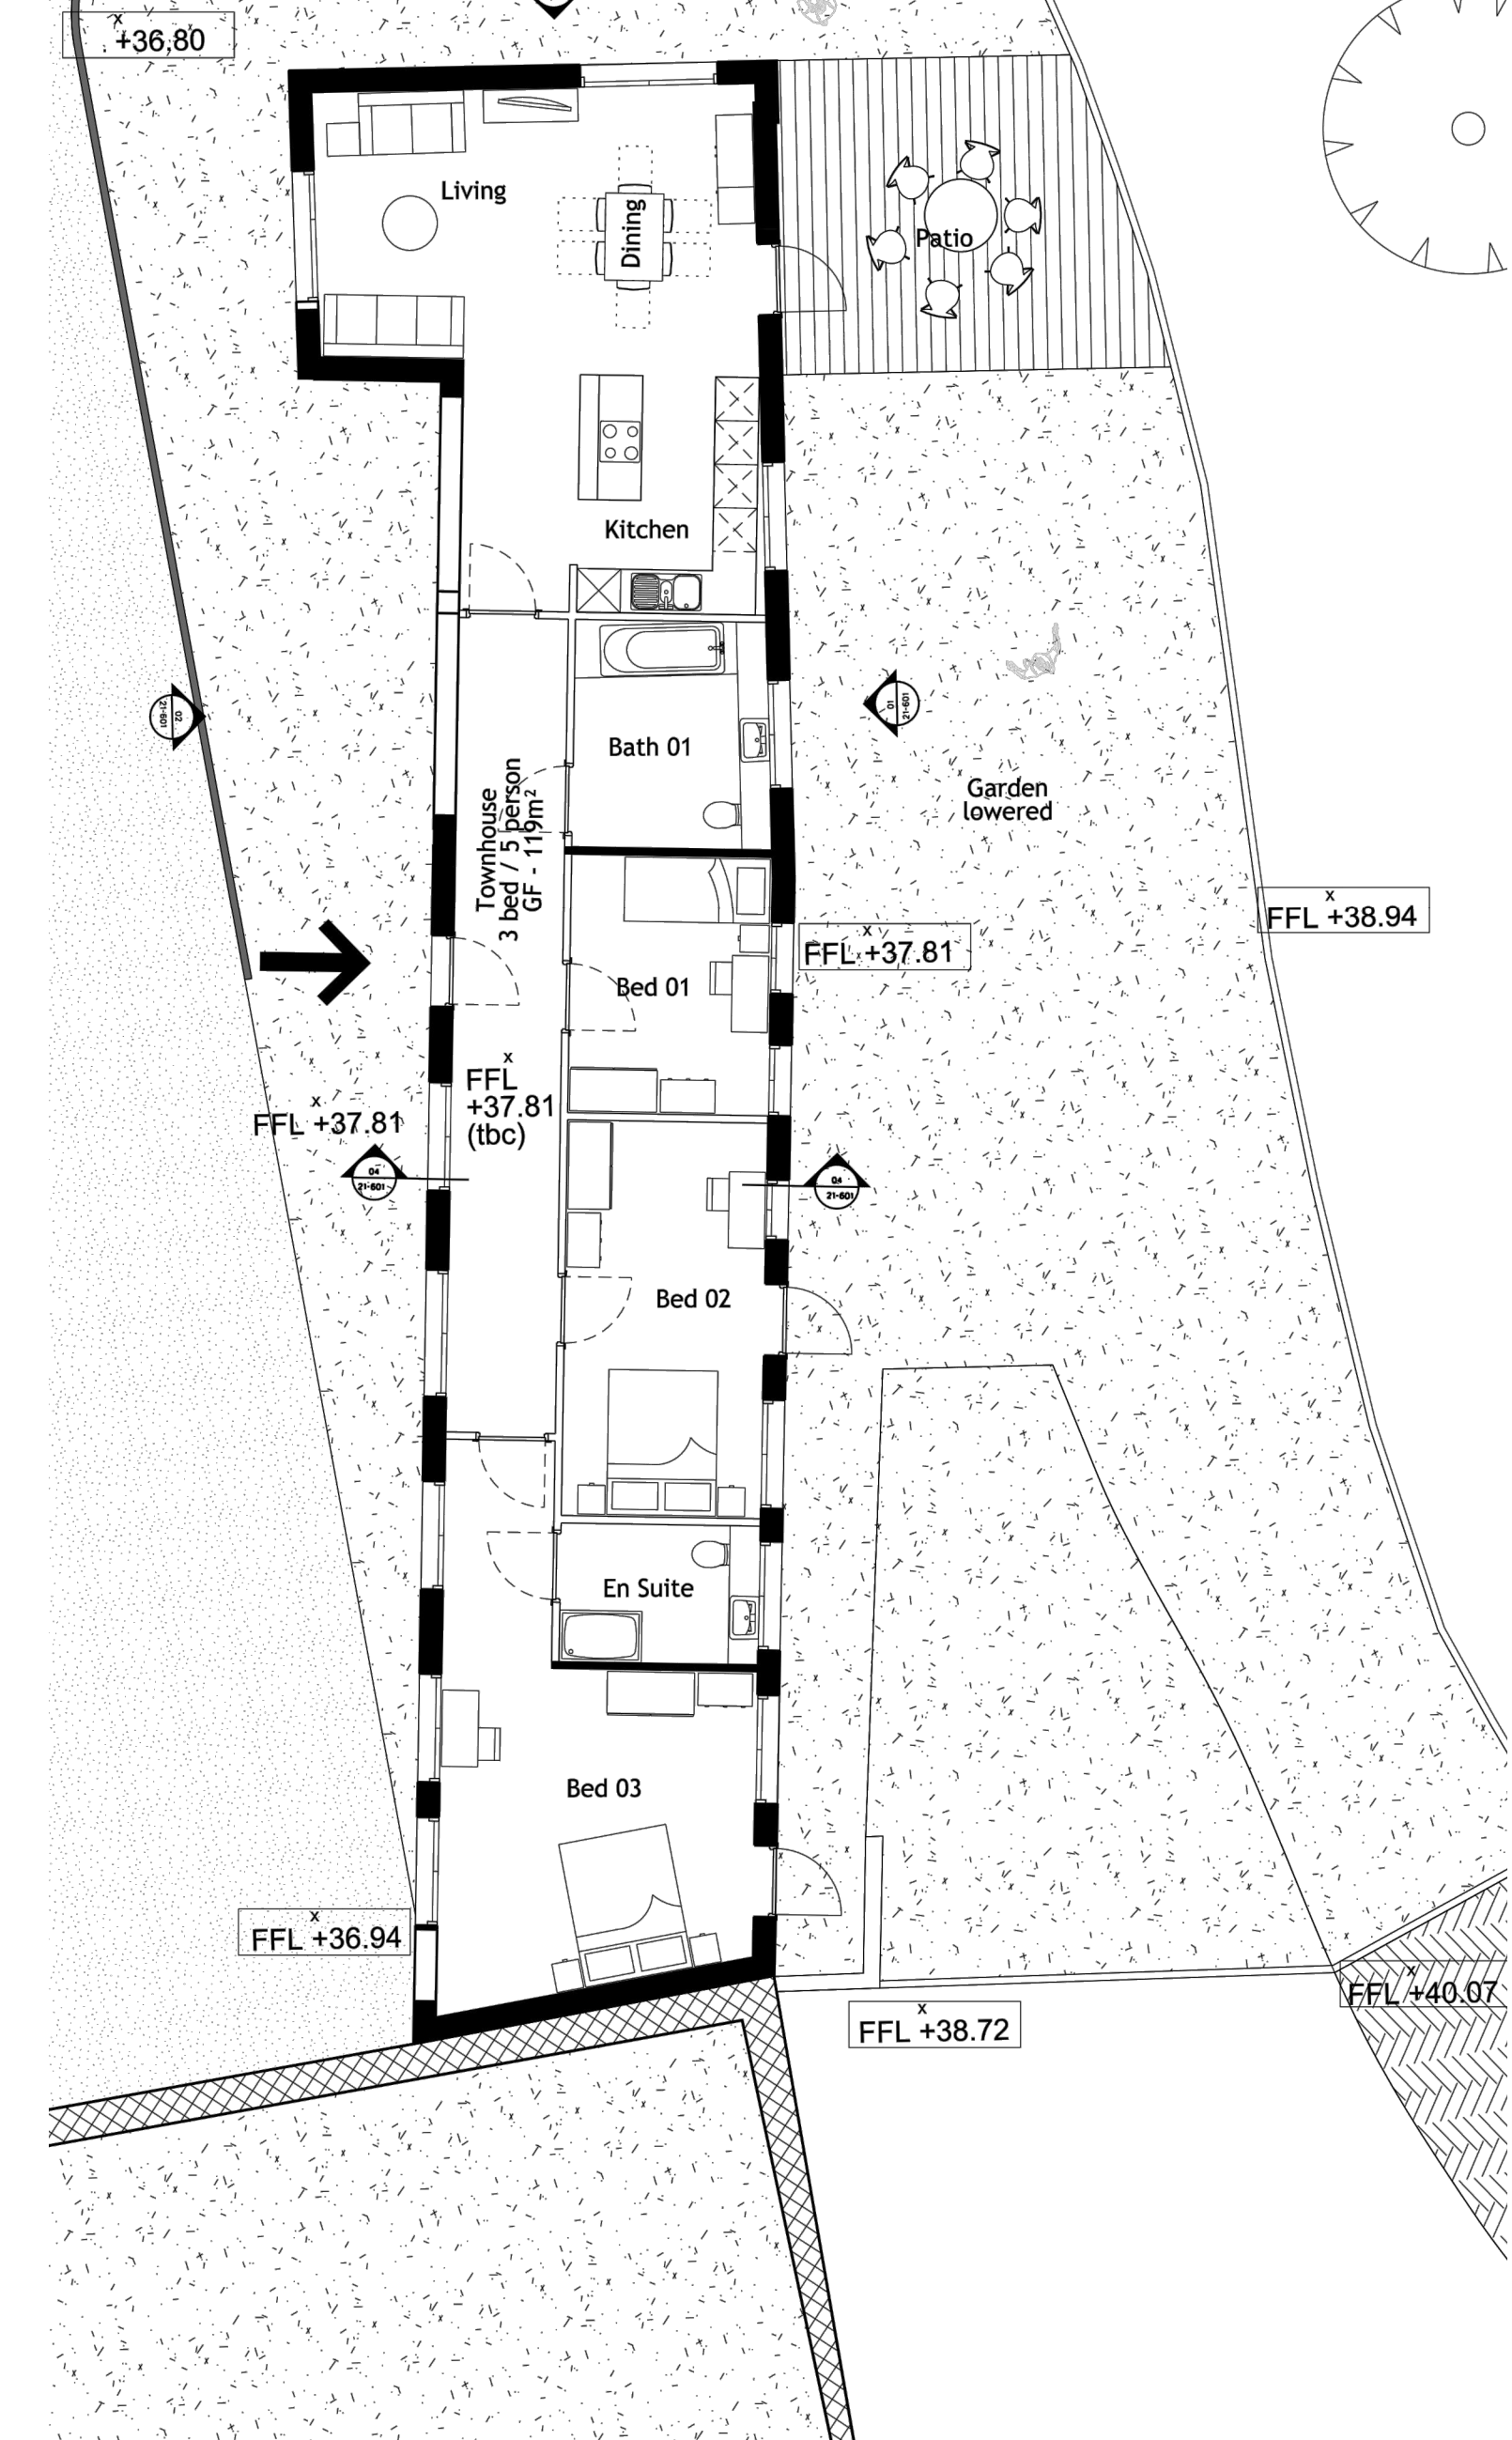
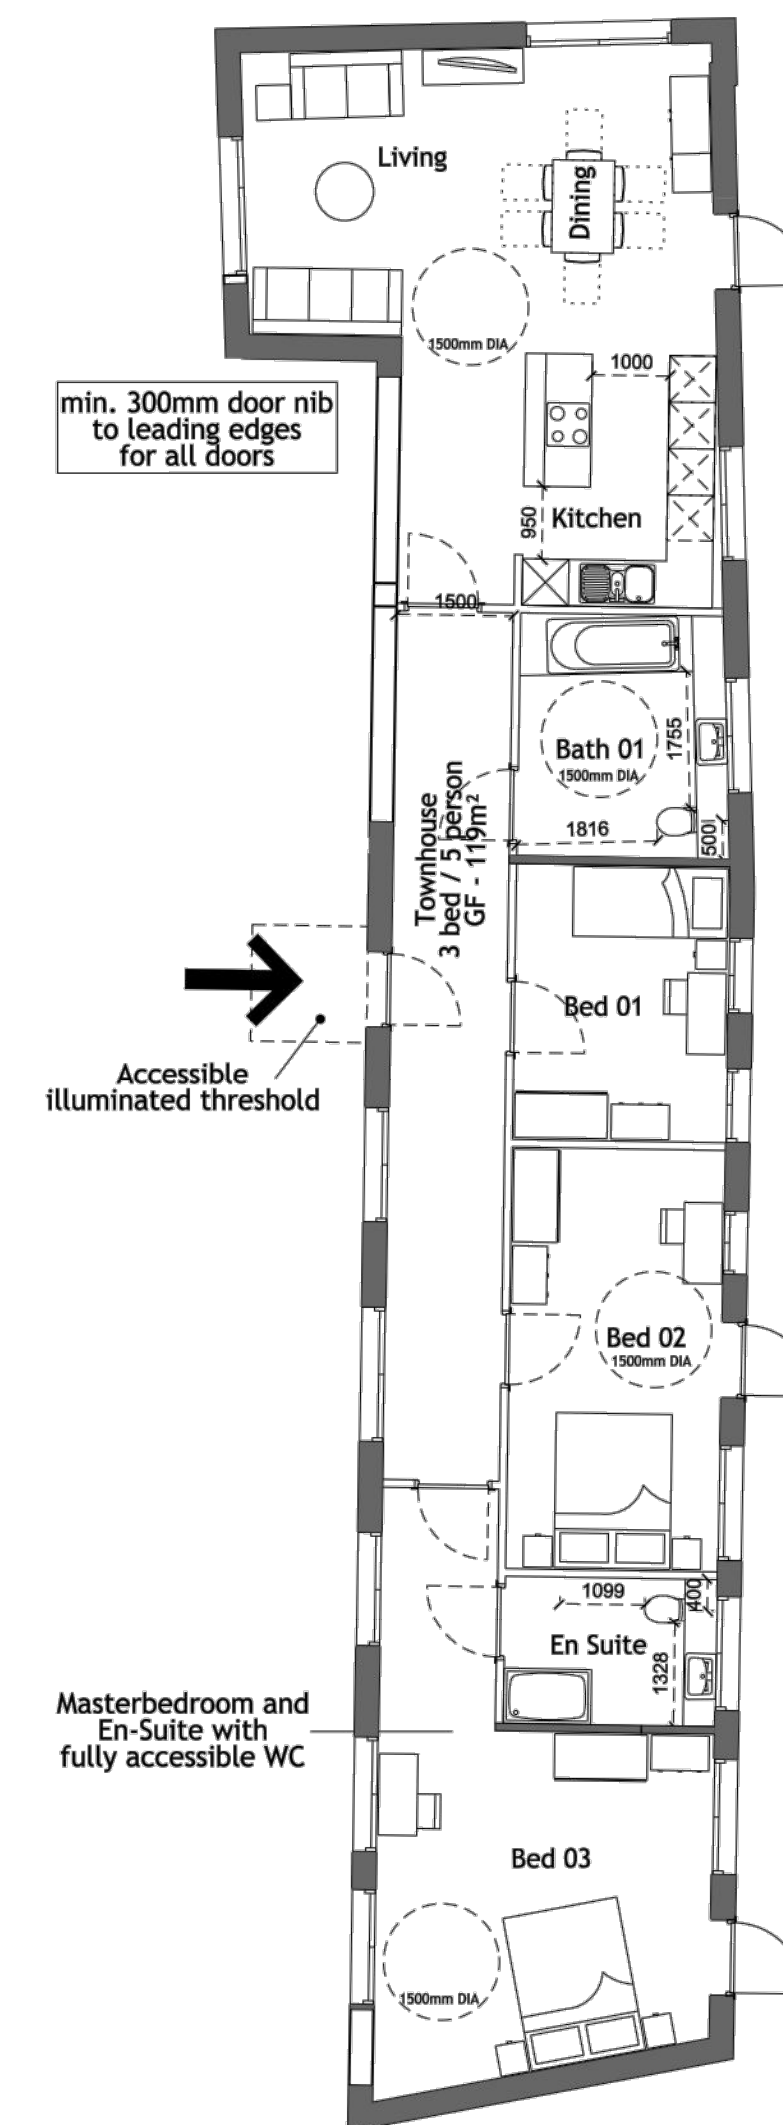
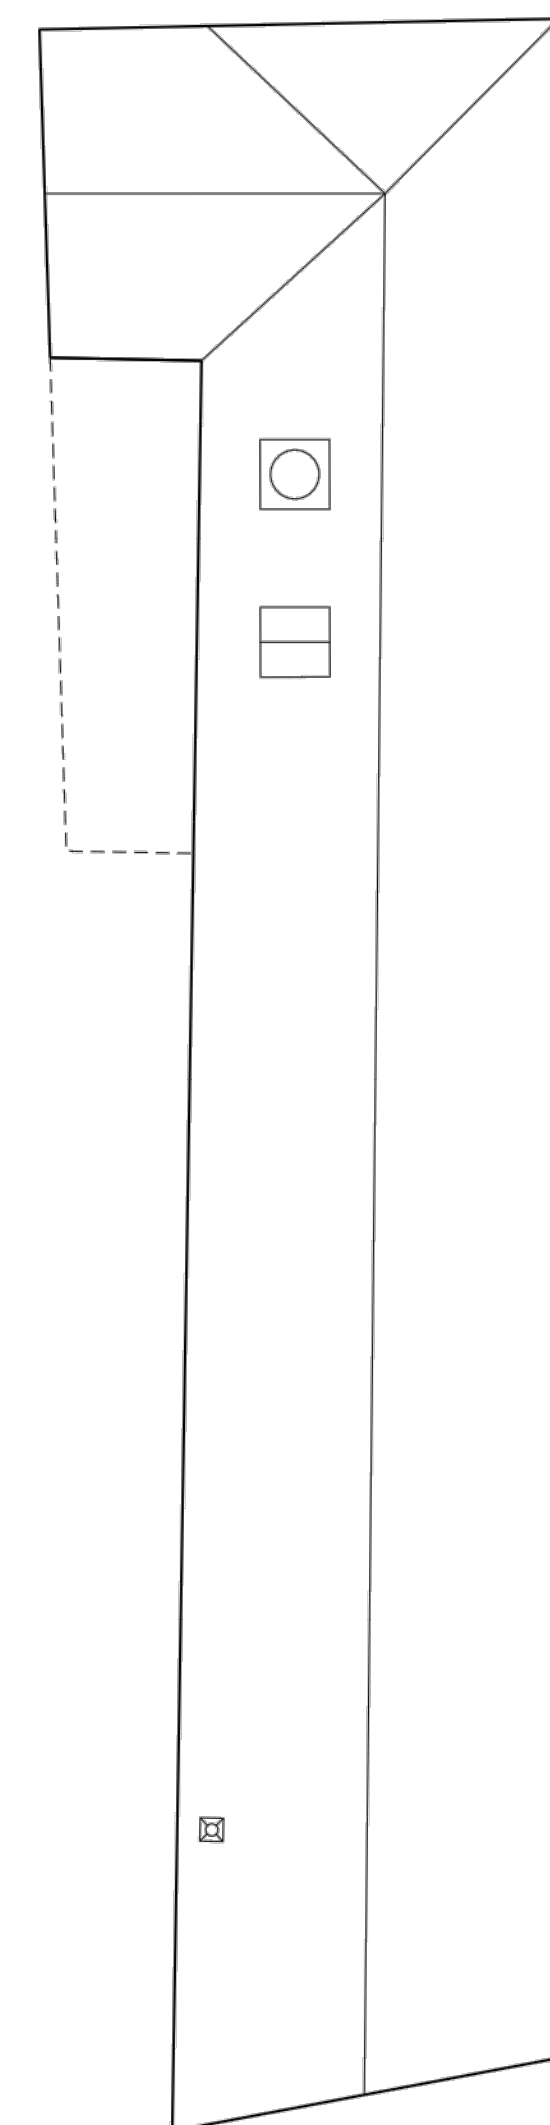


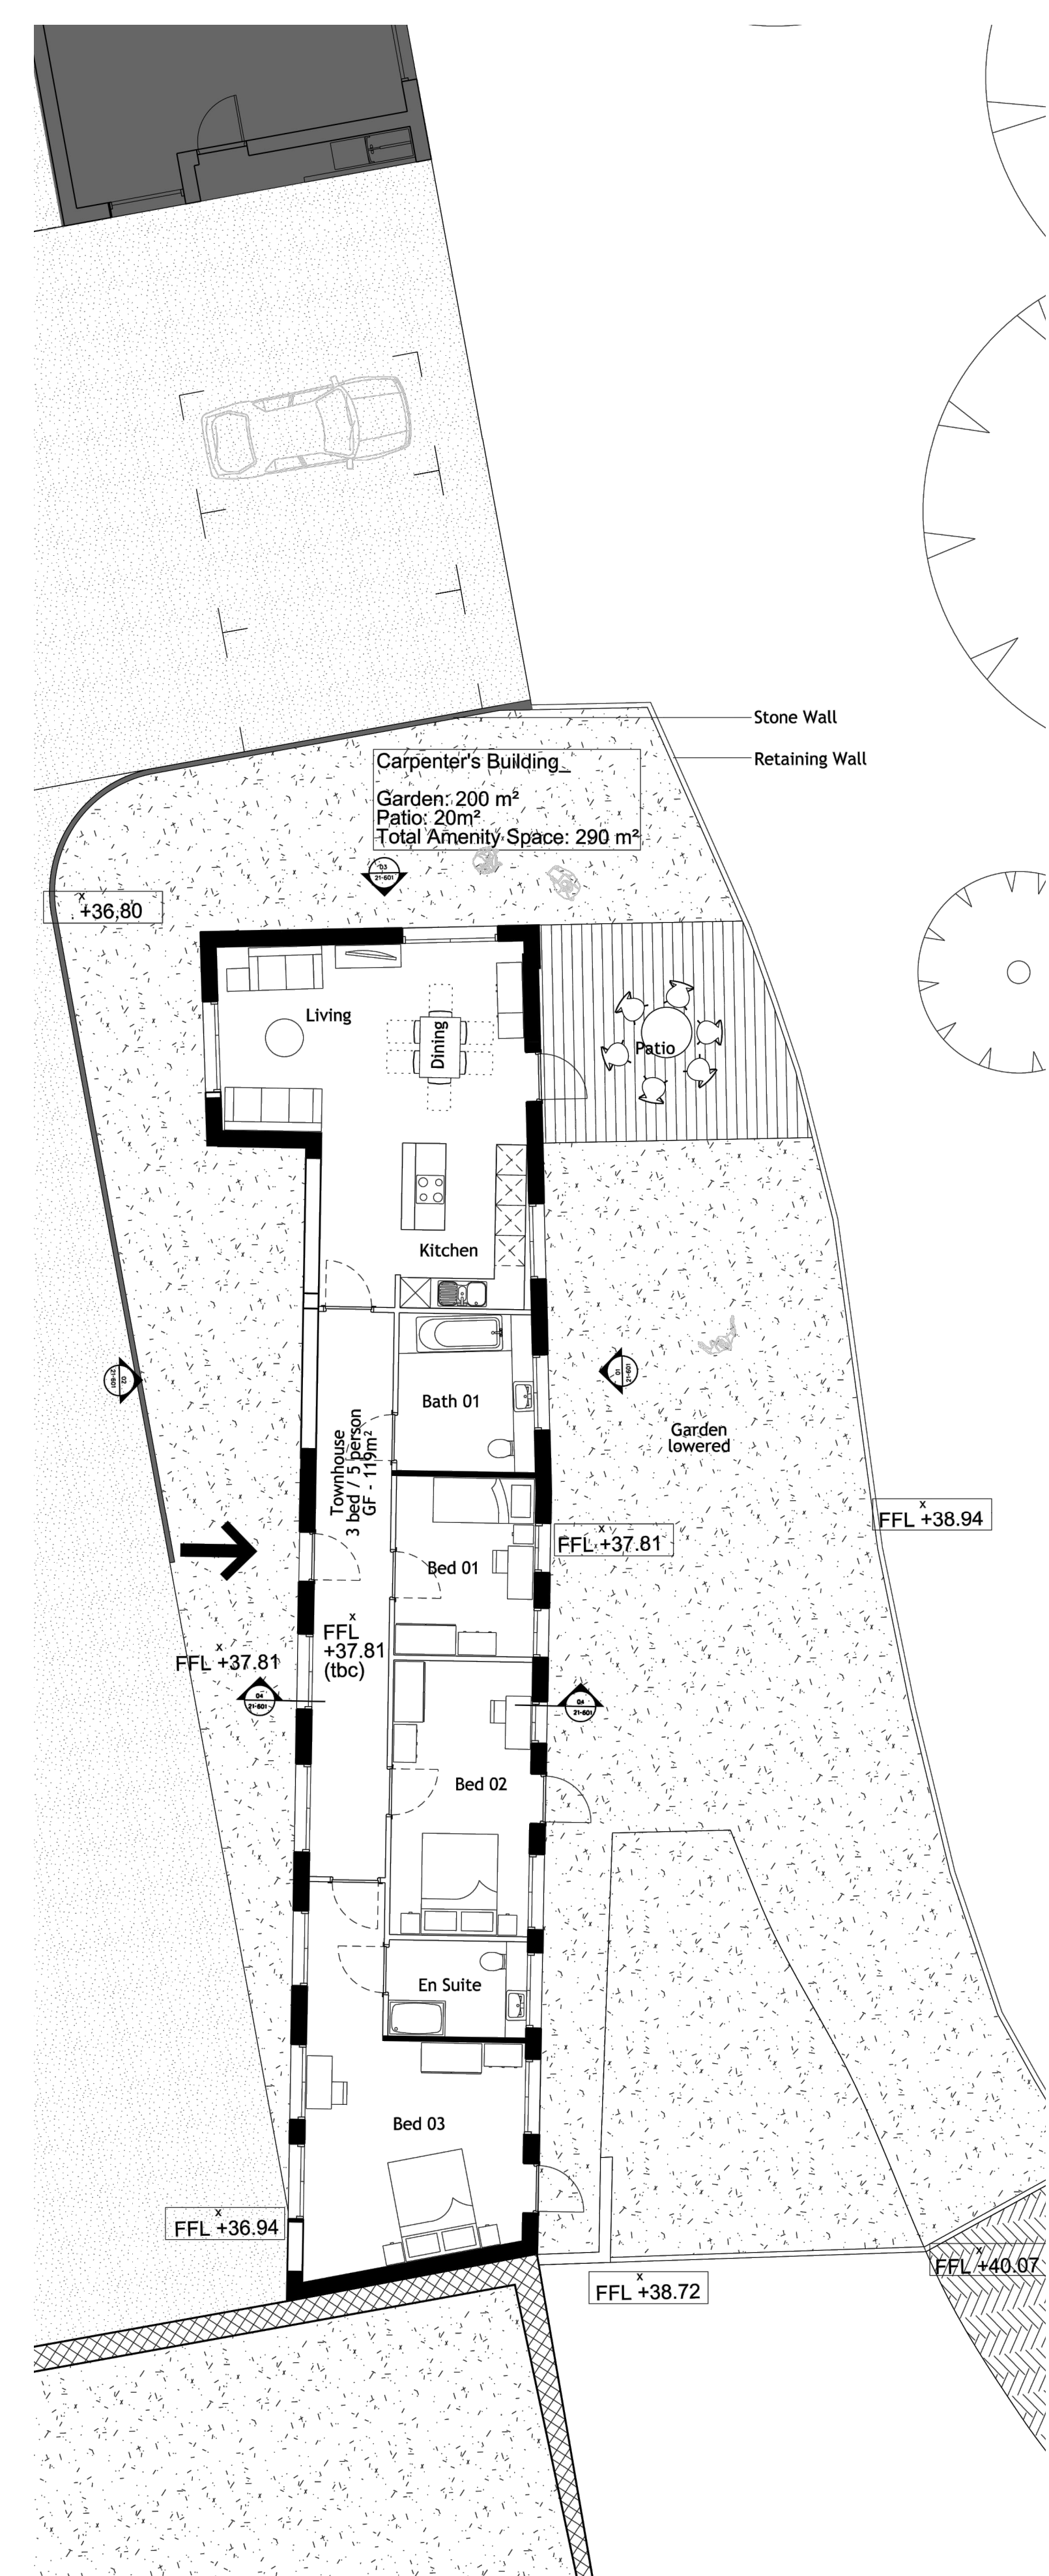

07_GROUND FLOOR

PROJECT	DWG NO.	SCALE	DETAIL	06.03.2020						PROJECT NO.	PR Architecture Ltd. Chartered Architect 120, Pinner Road, Harrow, HA1 4JD. Tel: 0208 357 2304
FORMER RAF UXBRIDGE, ST ANDREWS PARK	07	1:100 @ A1	PROPOSED SCHEME	SENT TO PLANNING DEPT.						19.51	
PROPOSED BUILDING											