



CONDITION 14


NEW EXTERNAL TIMBER DOORS

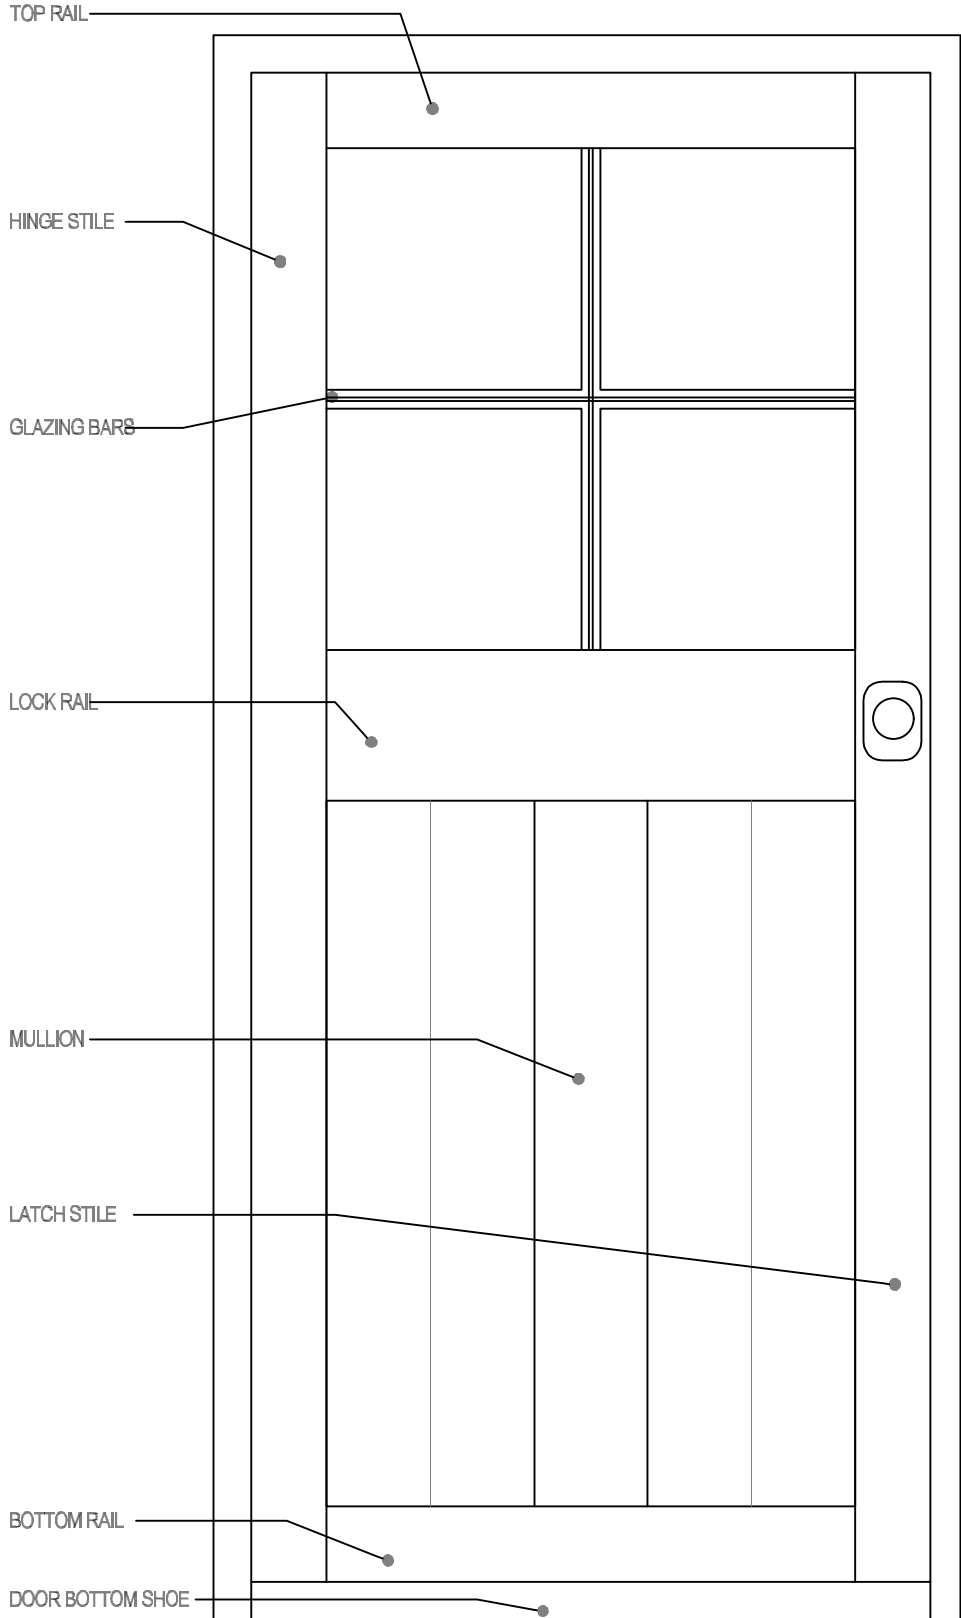


EXISTING DOOR TO BE REPLACED
NEW DOOR TO MATCH EXISTING

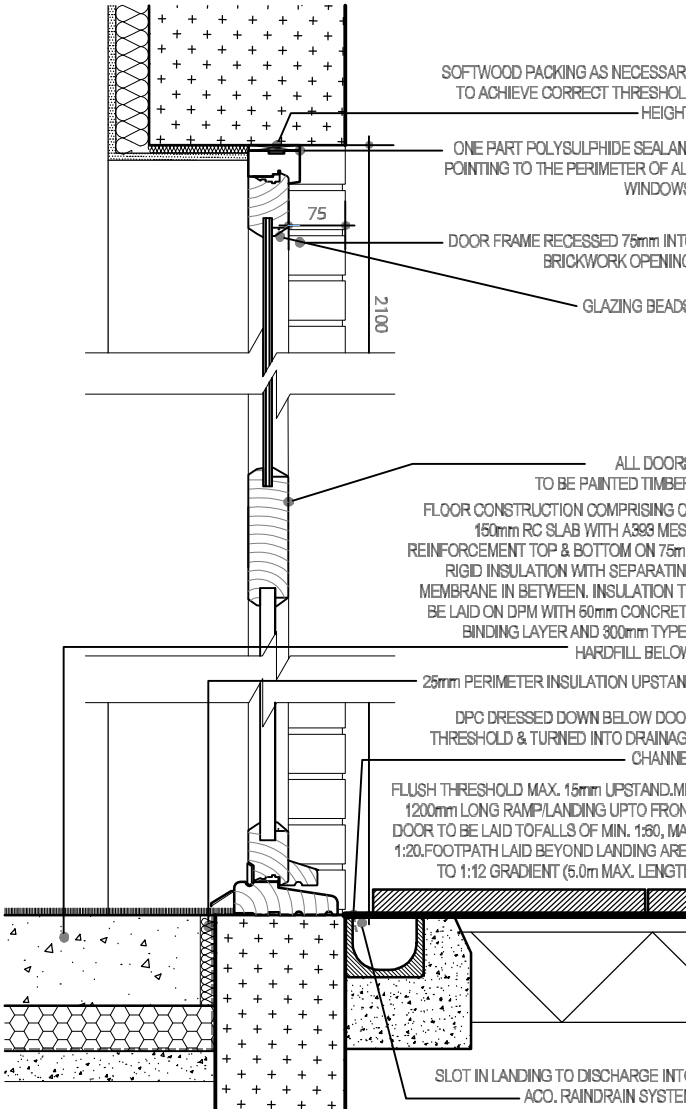


DOOR SECTION

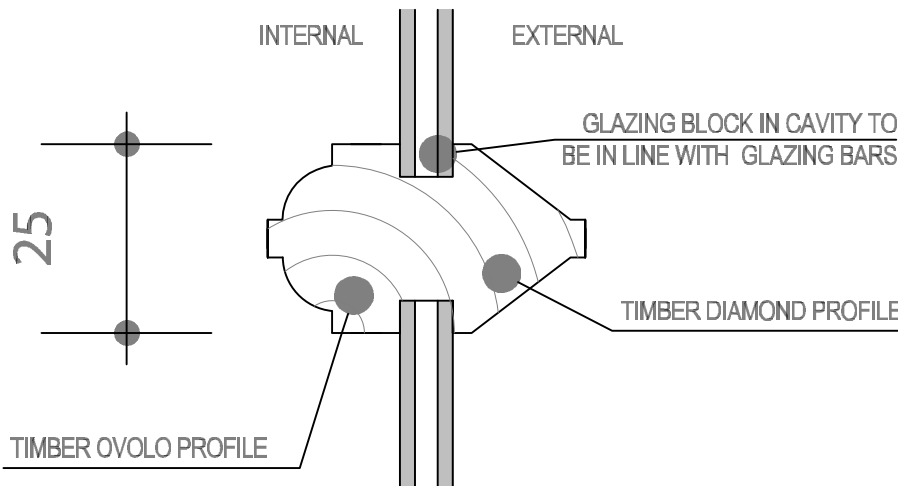

VERTICAL WINDOW BAR
JOINERY DETAIL SCALE: 1/

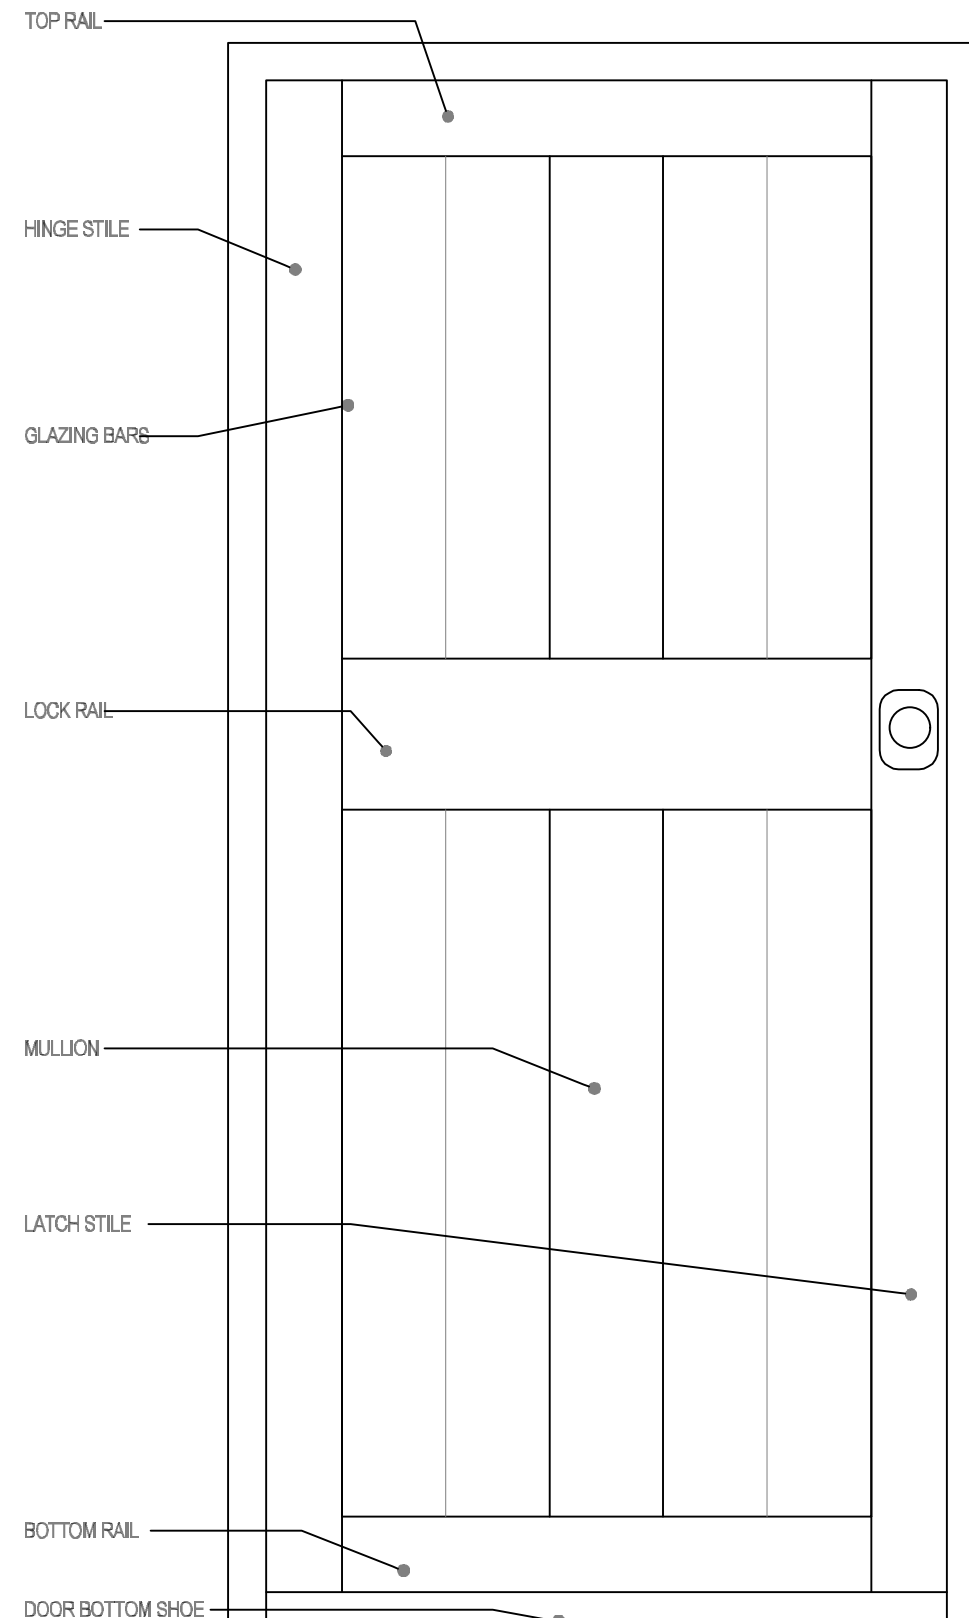

EXISTING DOOR TO BE REPLACED
NEW DOOR TO MATCH EXISTING

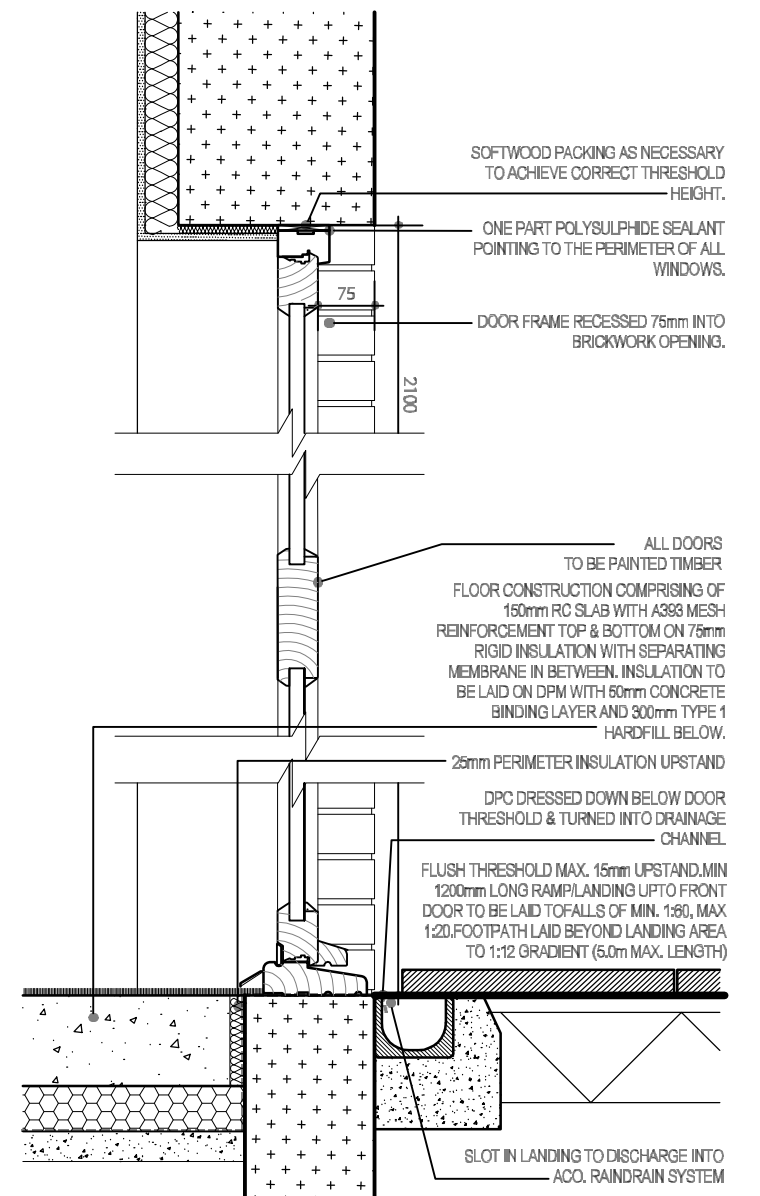

DOOR SECTION

BESPOKE TIMBER FRONT FACADE DOOR

Oak Hill Joinery Ltd

<https://www.oakhilljoinery.co.uk/doors>

Door material: Timber and glass
Colour: White painted timber

BESPOKE TIMBER BACK FACADE DOOR

Oak Hill Joinery Ltd

<https://www.oakhilljoinery.co.uk/doors>

Door material: Timber
Colour: White painted timber

PROJECT	DWG NO.	SCALE	DETAIL	24.06.2020						PROJECT NO.	PR Architecture Ltd. Chartered Architect 120, Pinner Road, Harrow, HA1 4JD. Tel: 0208 357 2304
FORMER RAF UXBRIDGE, ST ANDREWS PARK	208	1:10 @ A1	PROPOSED DETAILS FOR DISCHARGE OF CONDITION 14	SENT TO PLANNING DEPT.						19.51	
PLANNING CONDITION											