




Existing Site Pictures

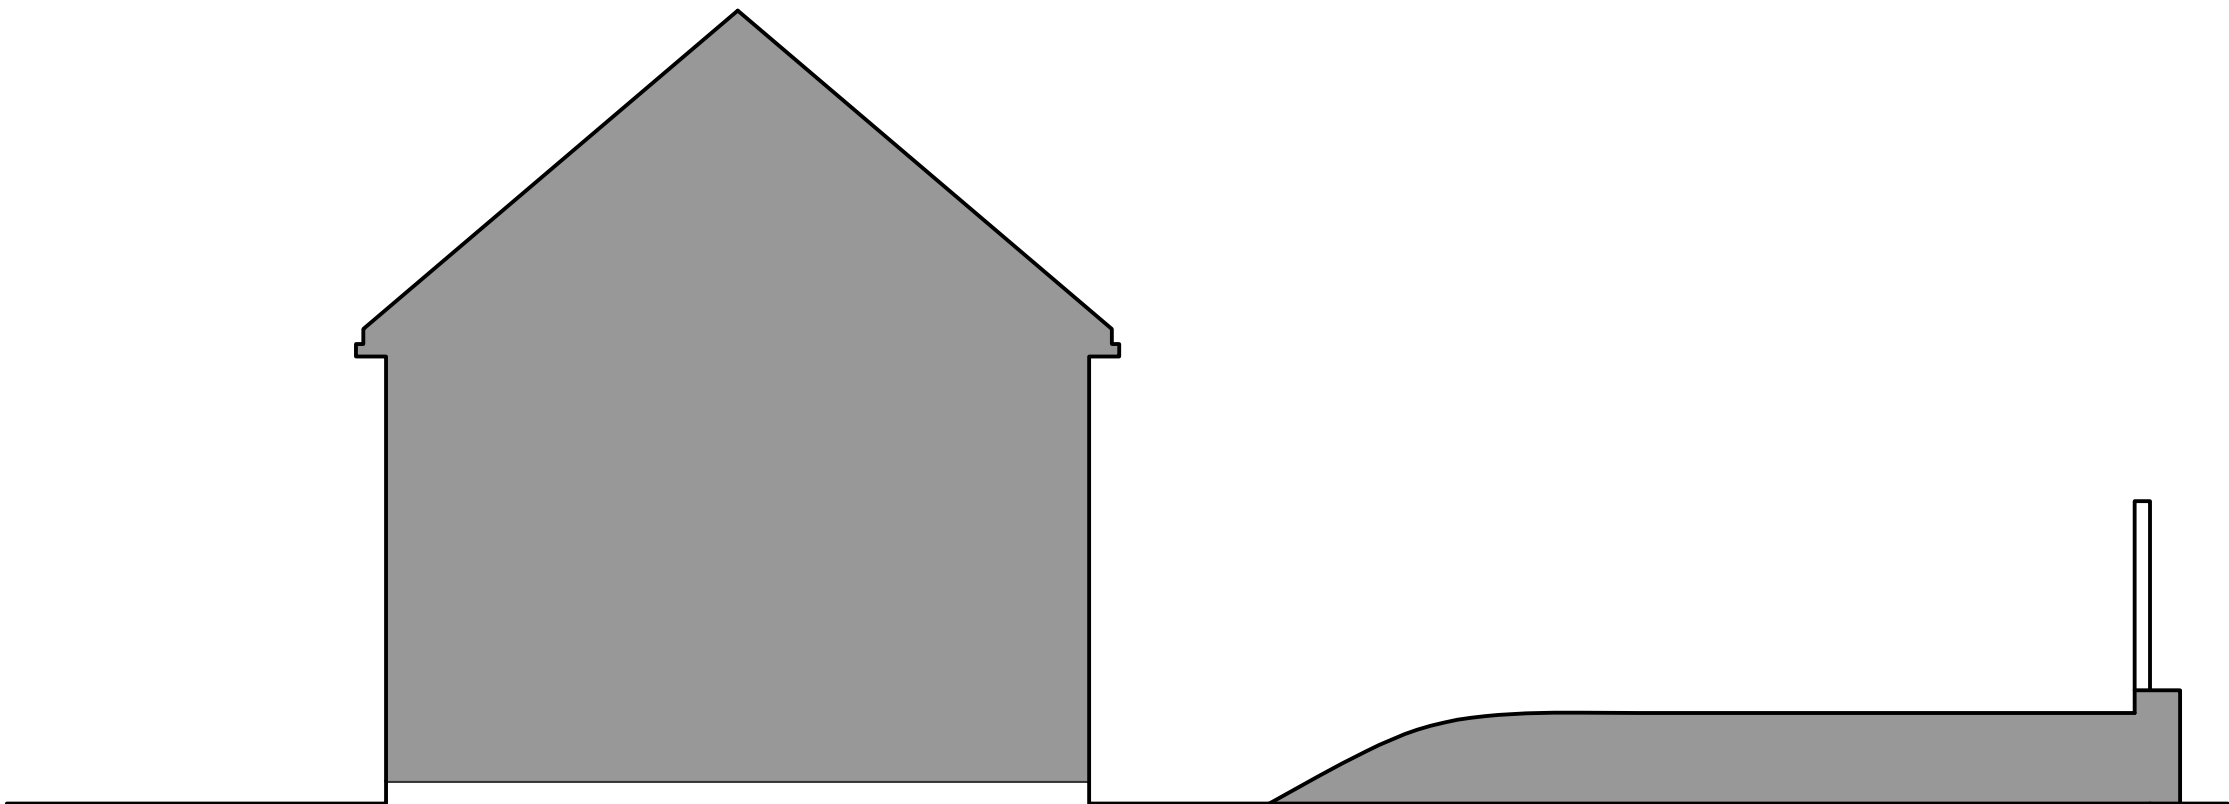

Existing Section

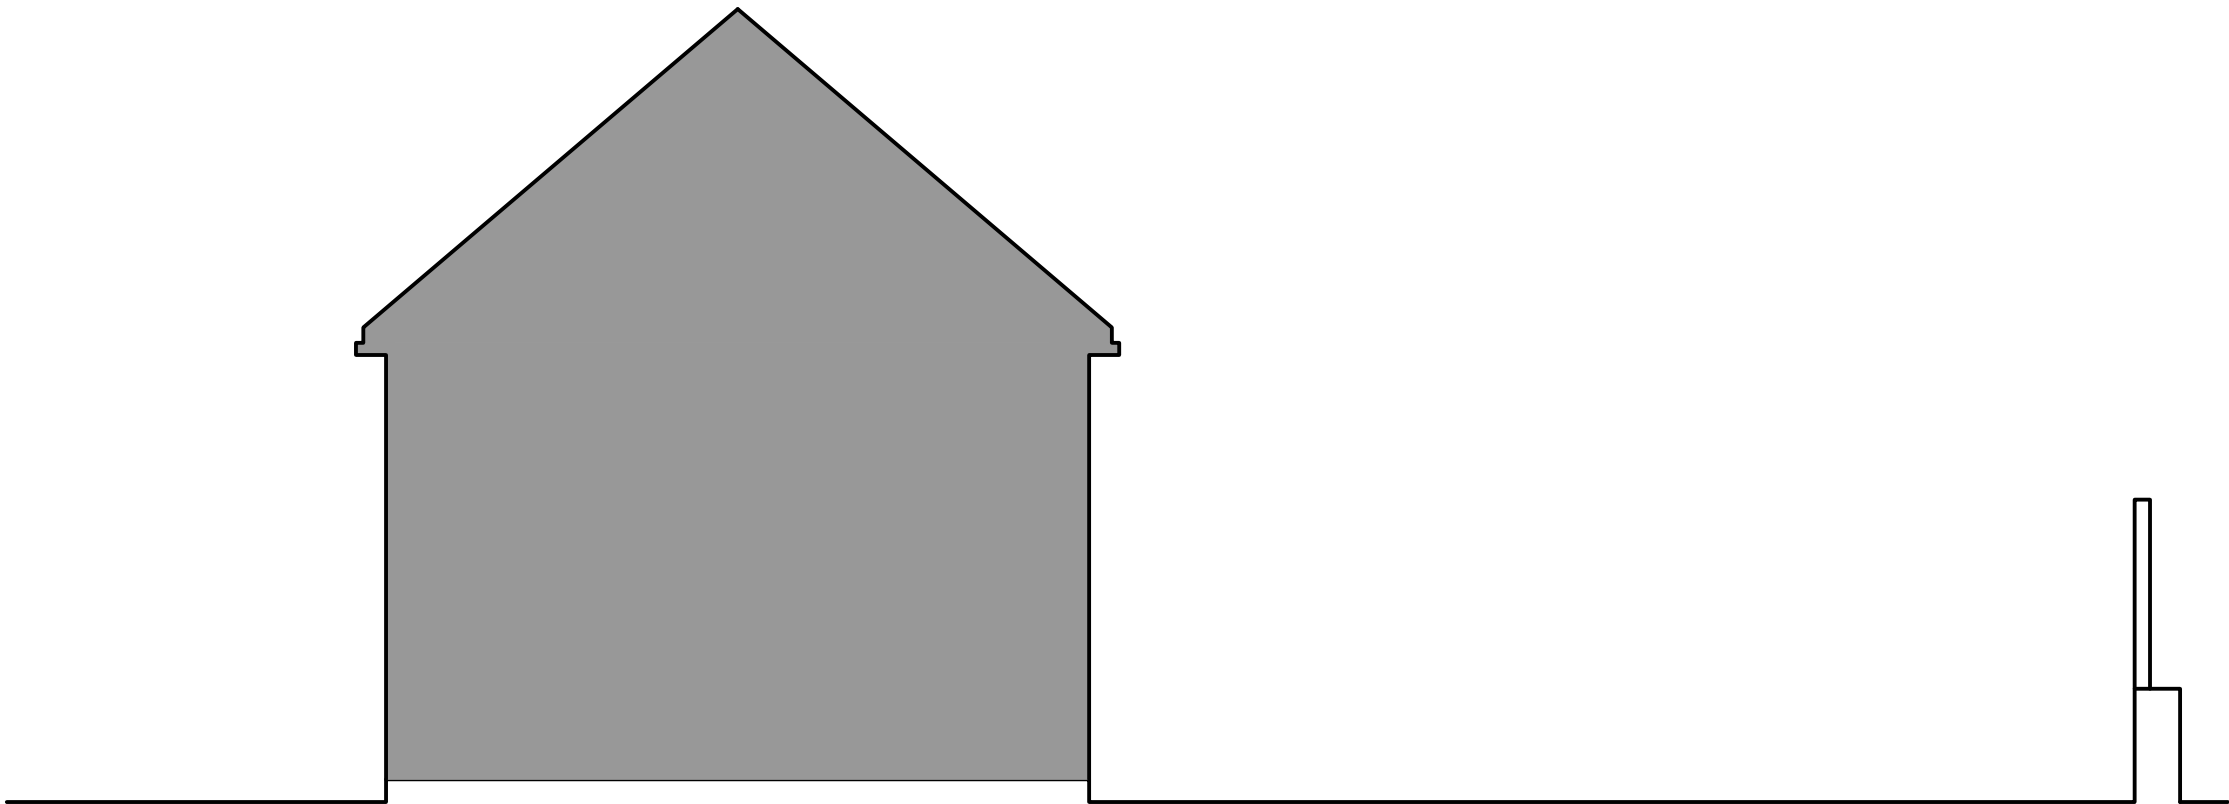

Proposed Section

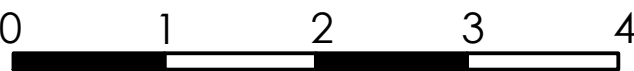

PROJECT	DWG NO.	SCALE	DETAIL	02.09.2020						PROJECT NO.	PR Architecture Ltd. Chartered Architect 120, Pinner Road, Harrow, HA1 4JD. Tel: 0208 357 2304
FORMER RAF UXBRIDGE, ST ANDREWS PARK	211	1:50@A2	SITE SECTIONS	SENT TO PLANNING						19.51	
PLANNING CONDITION											