
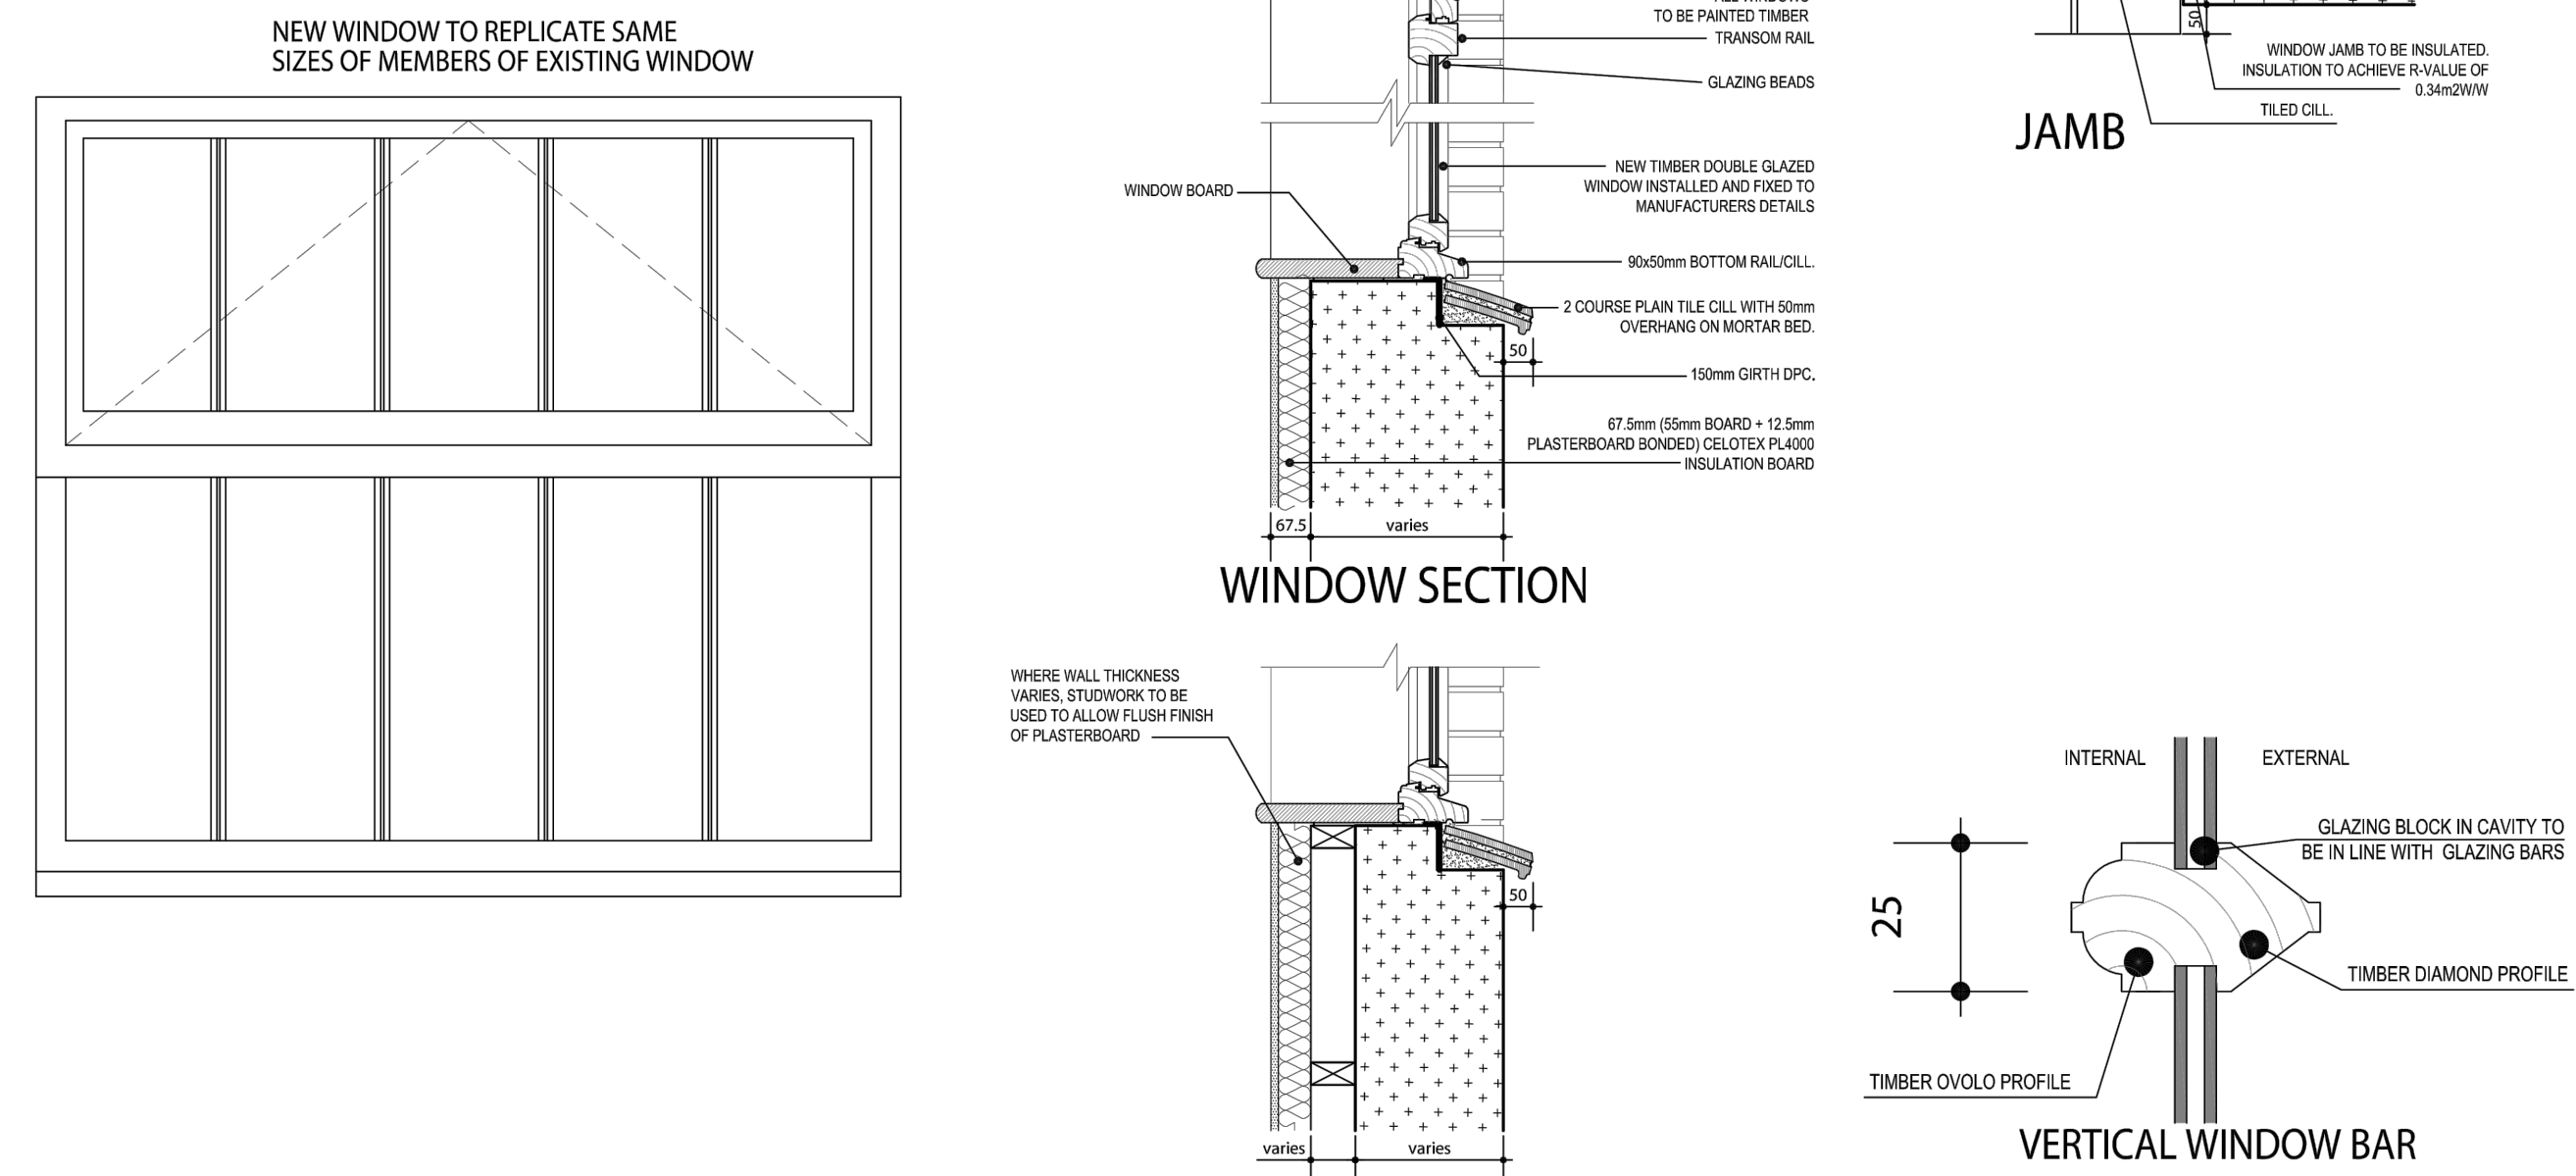
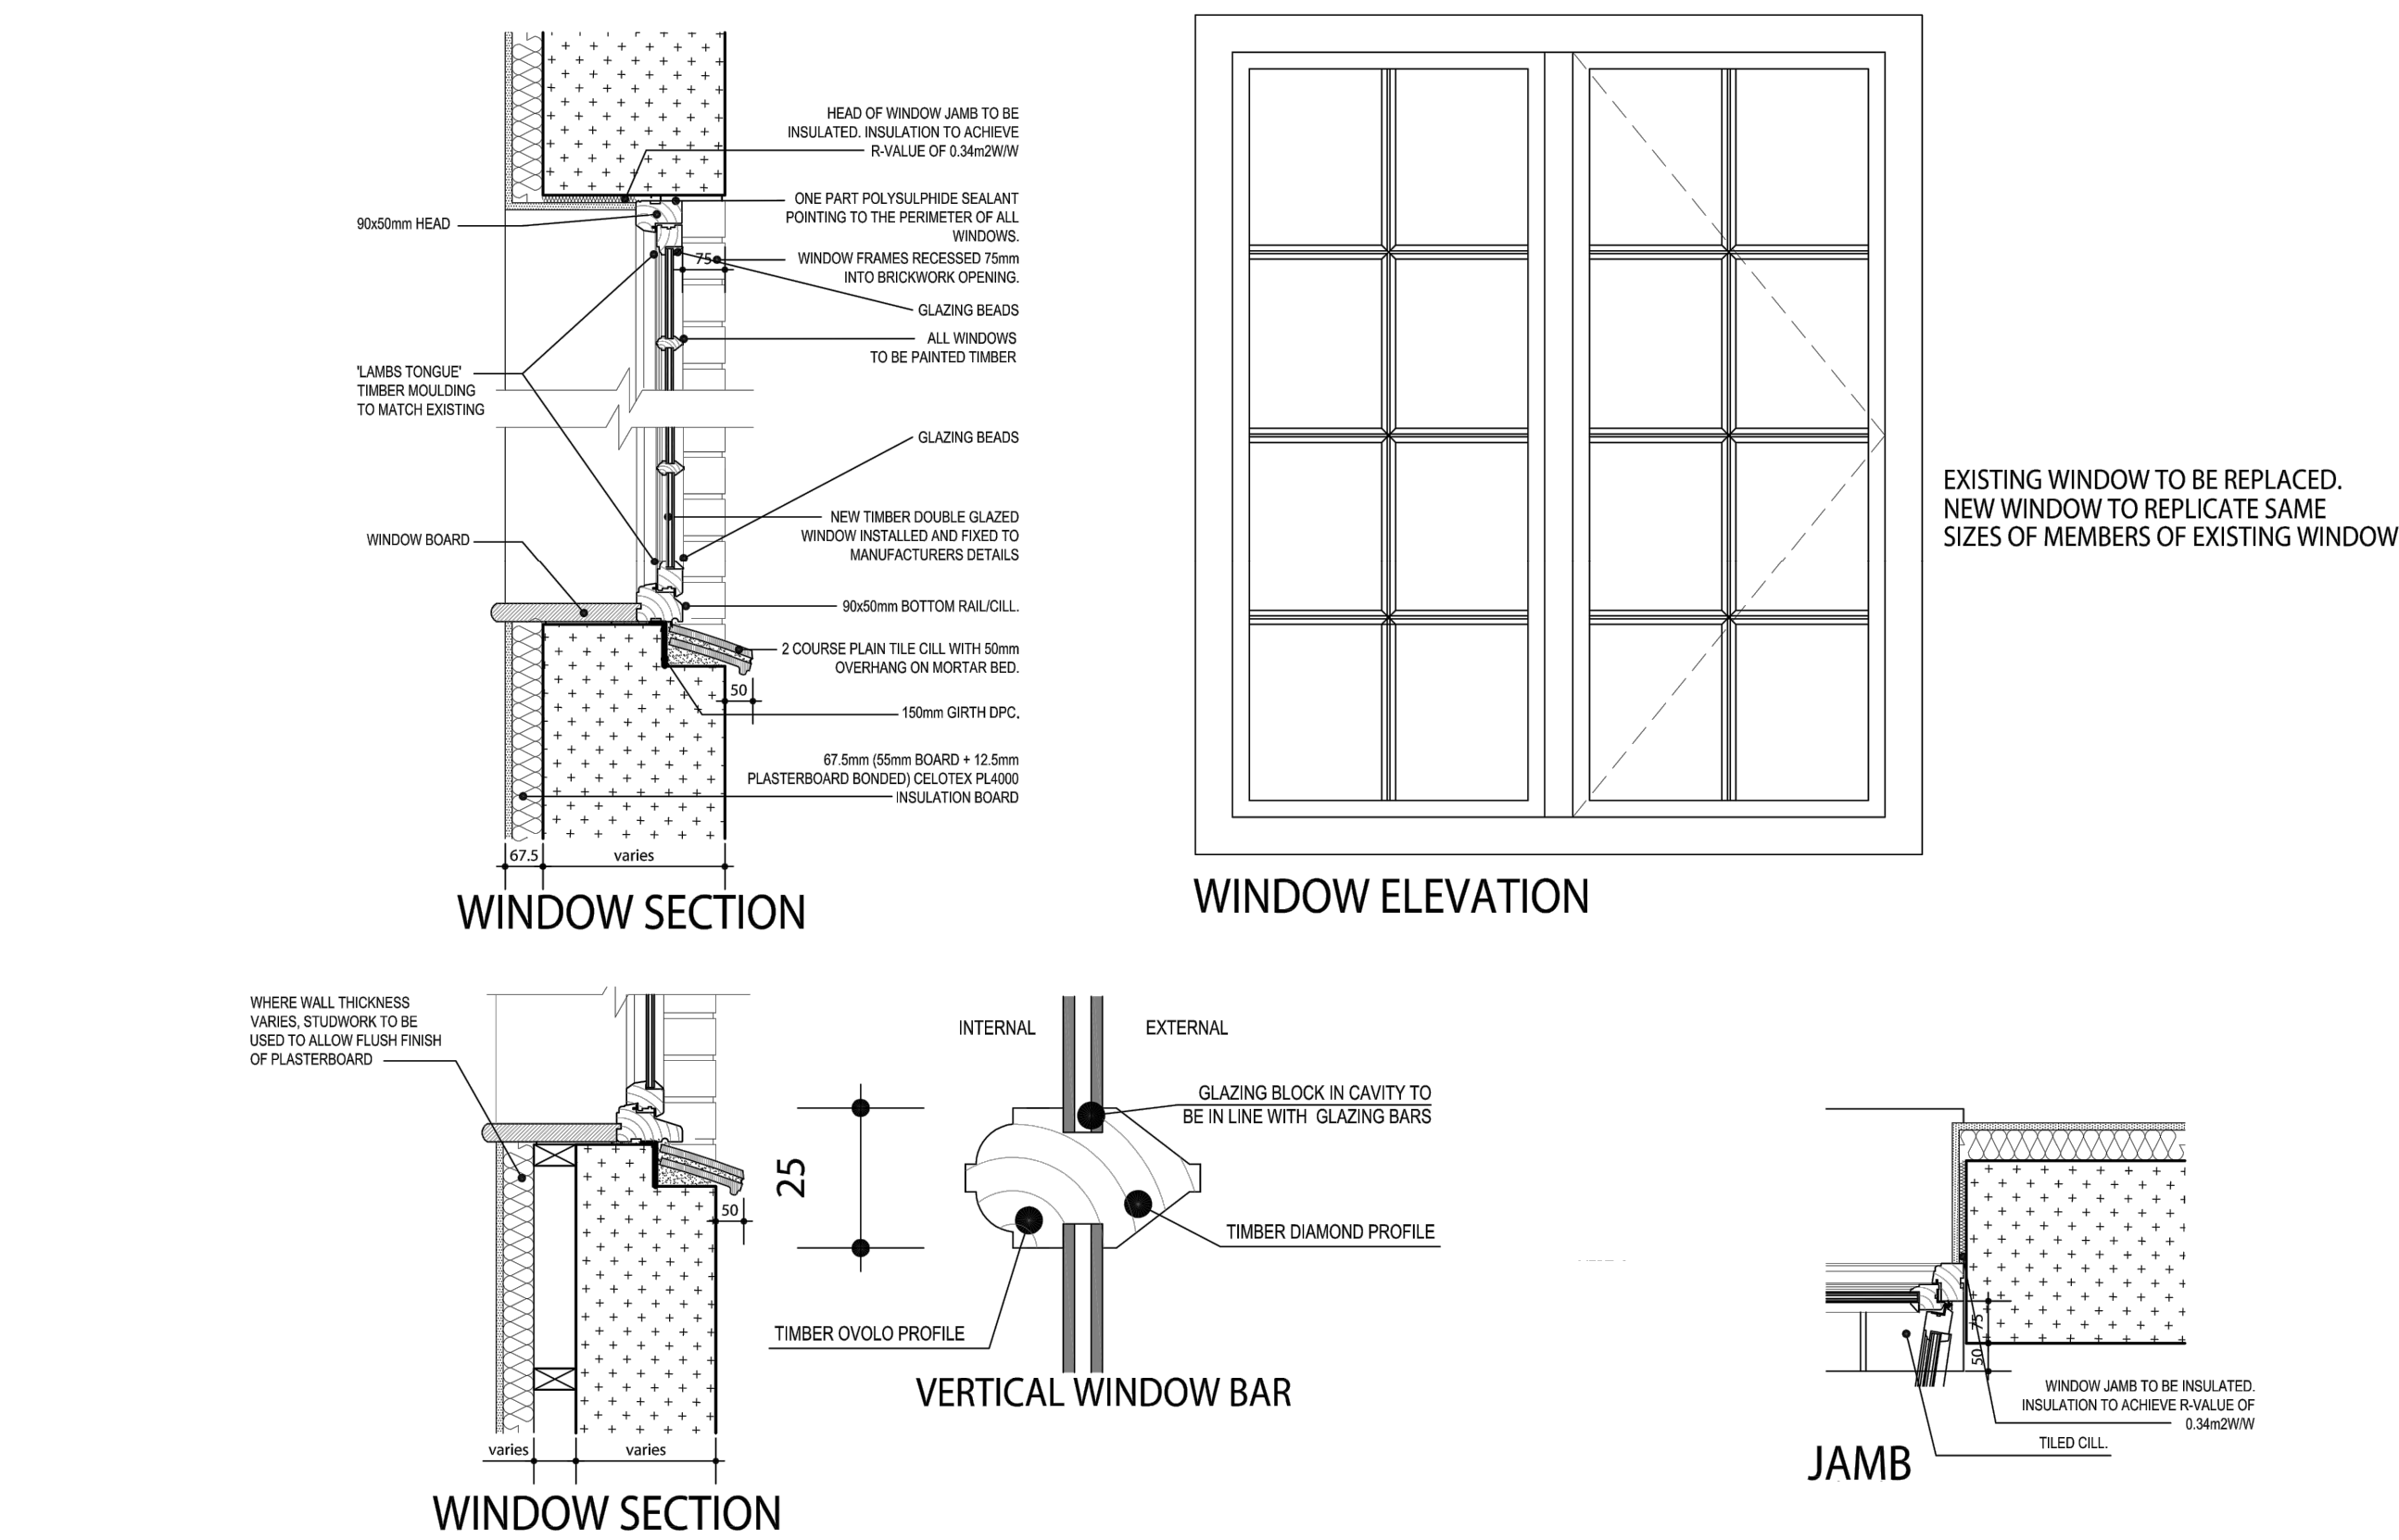
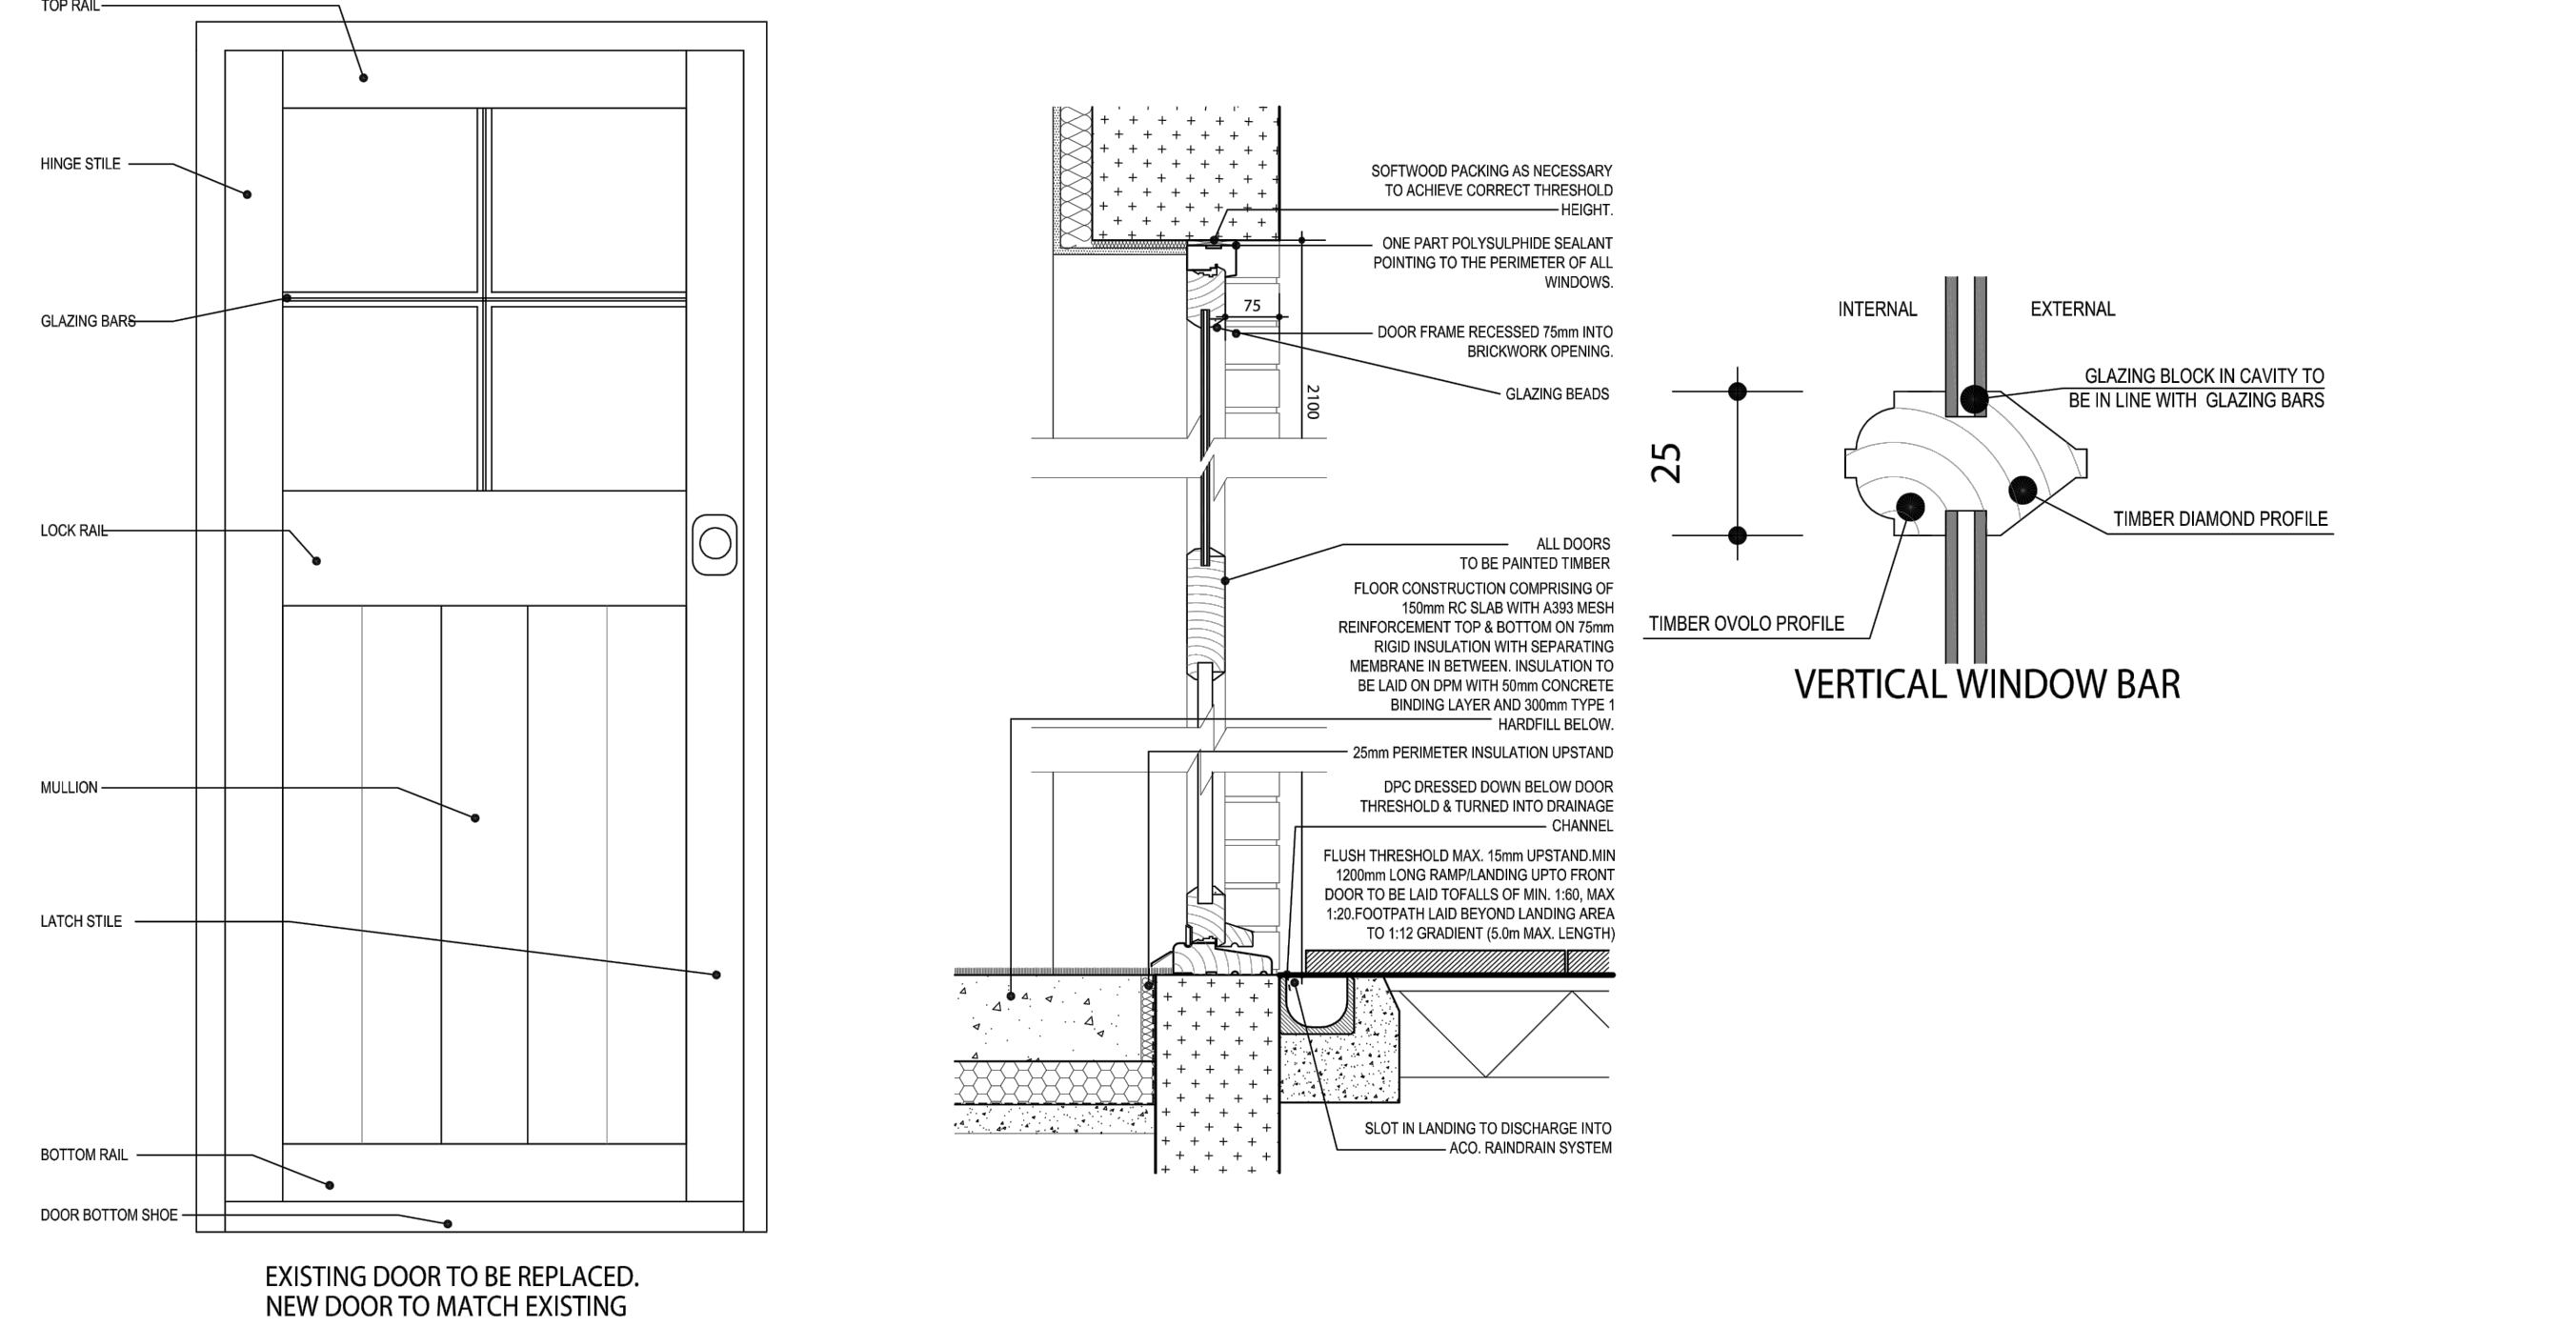


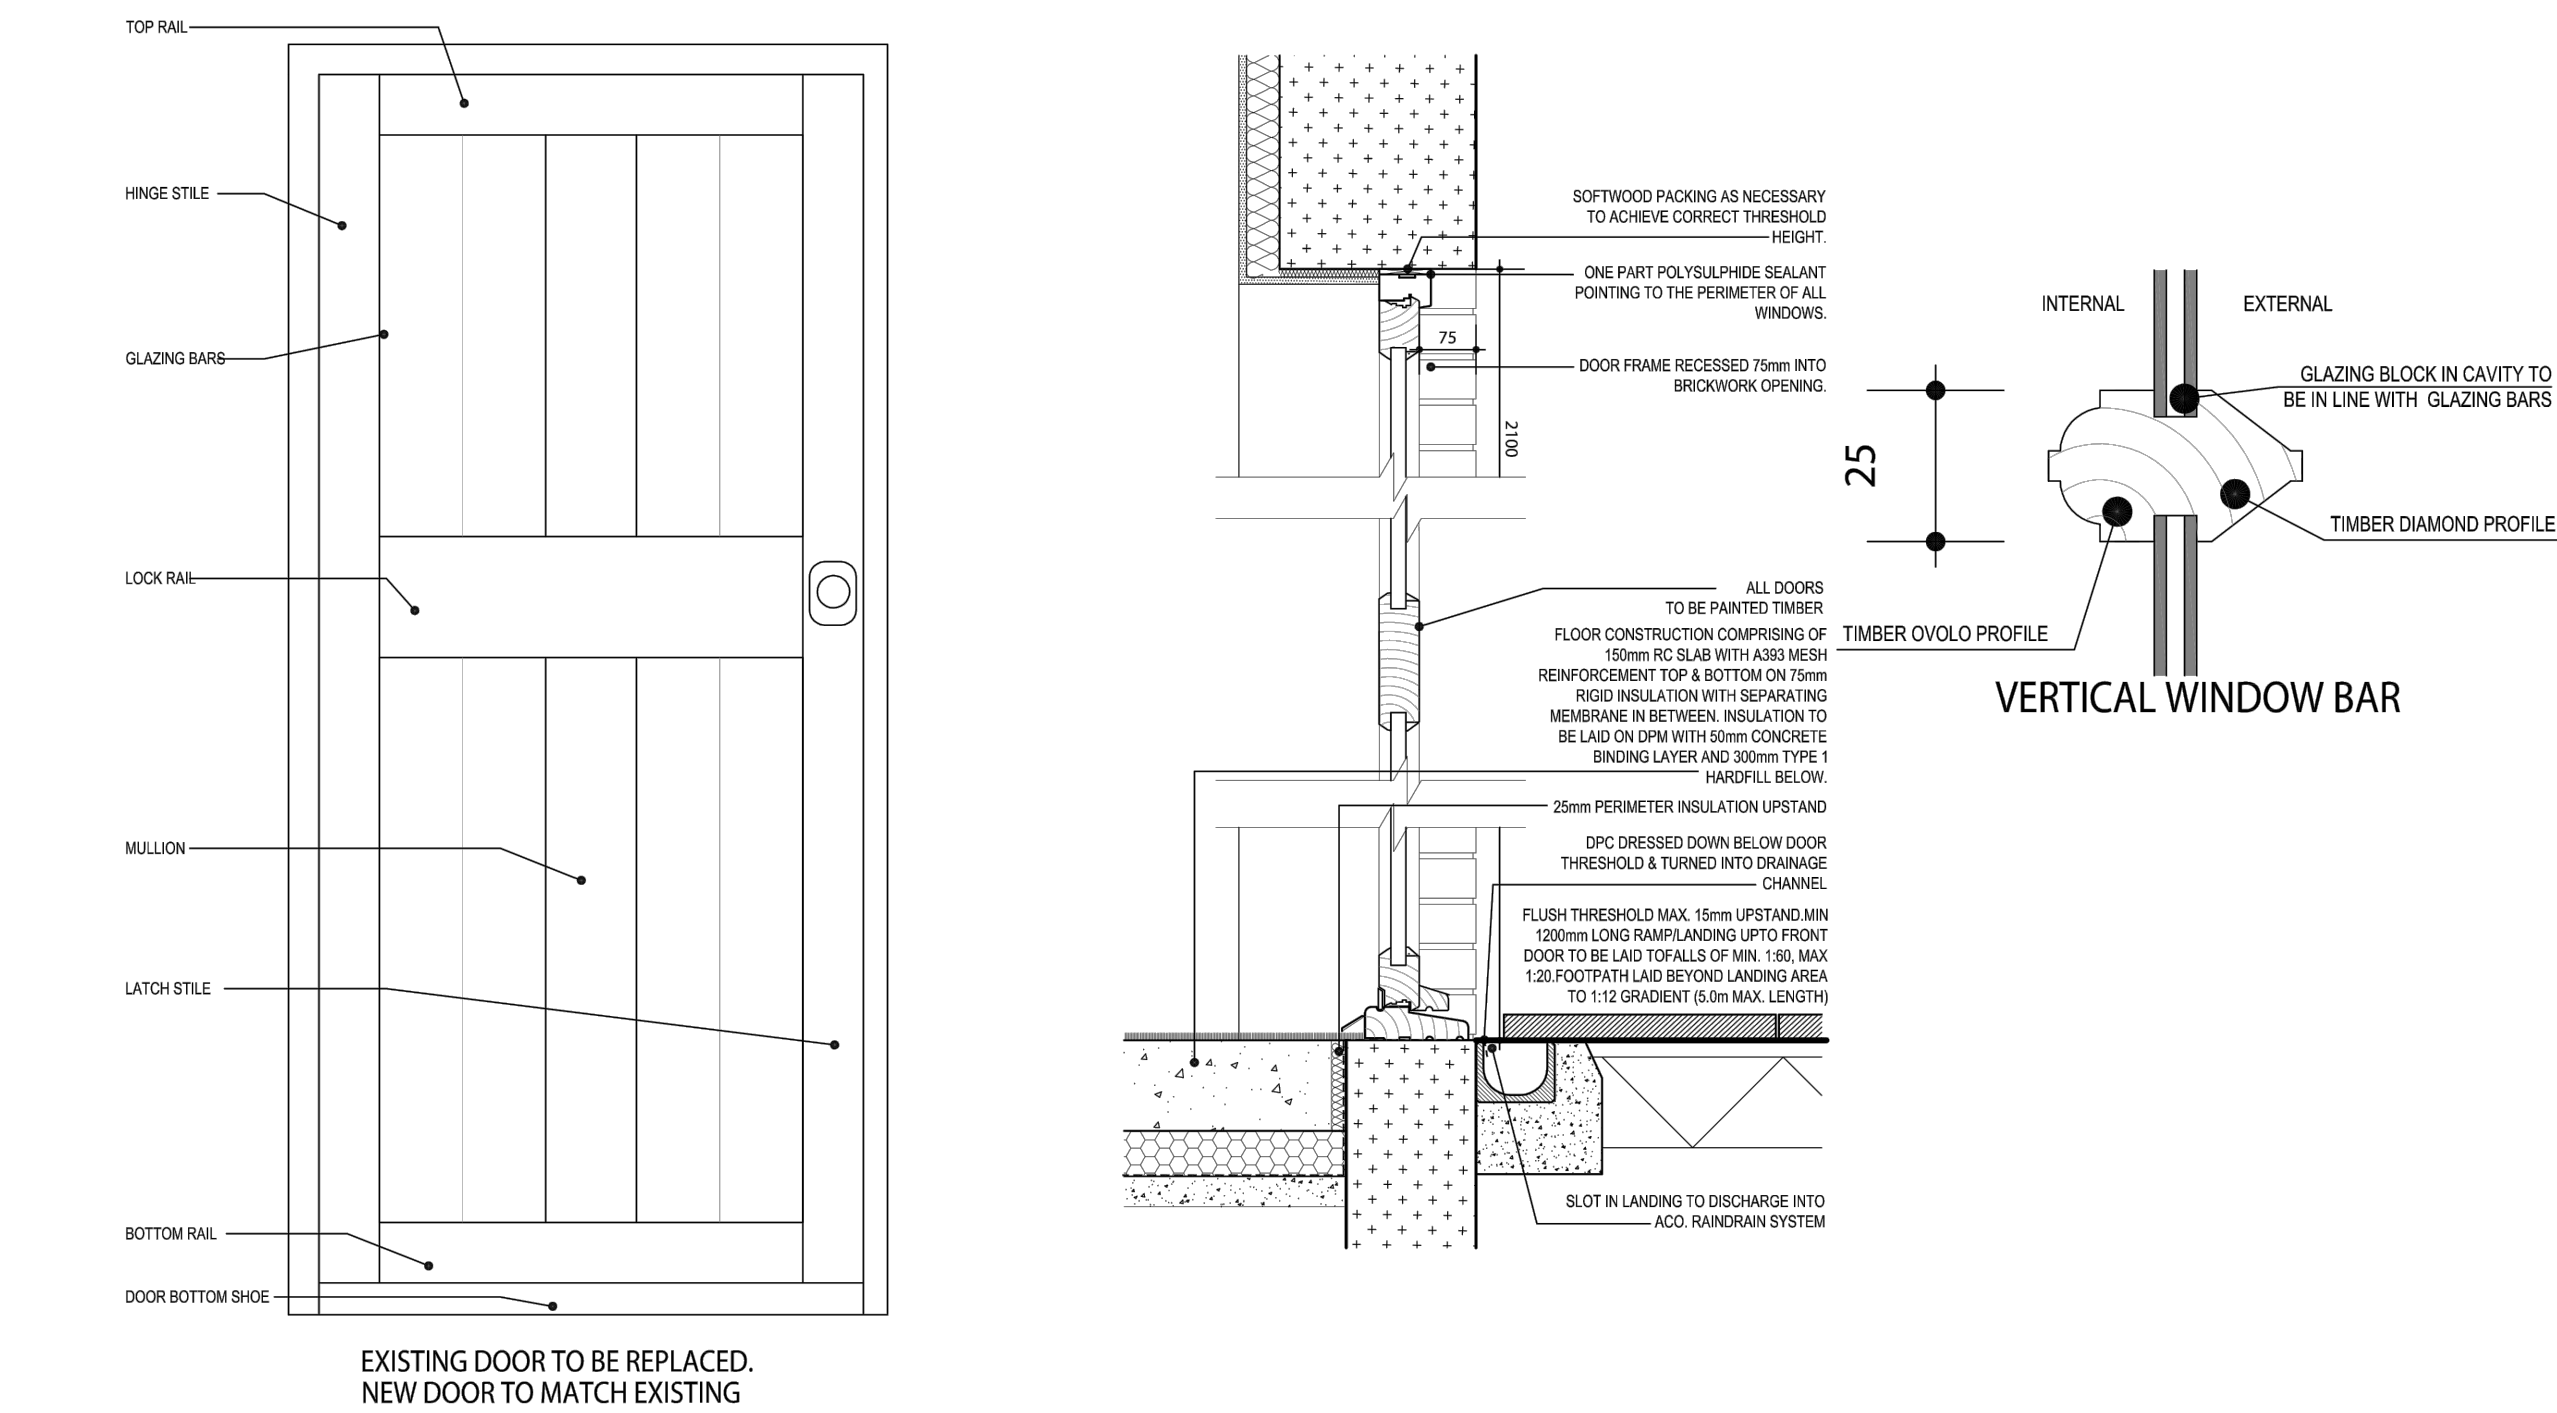

PROJECT	DWG NO.	SCALE	DETAIL	06.03.2020							PROJECT NO.	PR Architecture Ltd. Chartered Architect 120, Pinner Road, Harrow, HA1 4JD. Tel: 0208 357 2304
FORMER RAF UXBRIDGE, ST ANDREWS PARK	06	1:10 @ A1	PROPOSED DETAILS	GENERAL ISSUE							19.51	
PROPOSED BUILDING												