



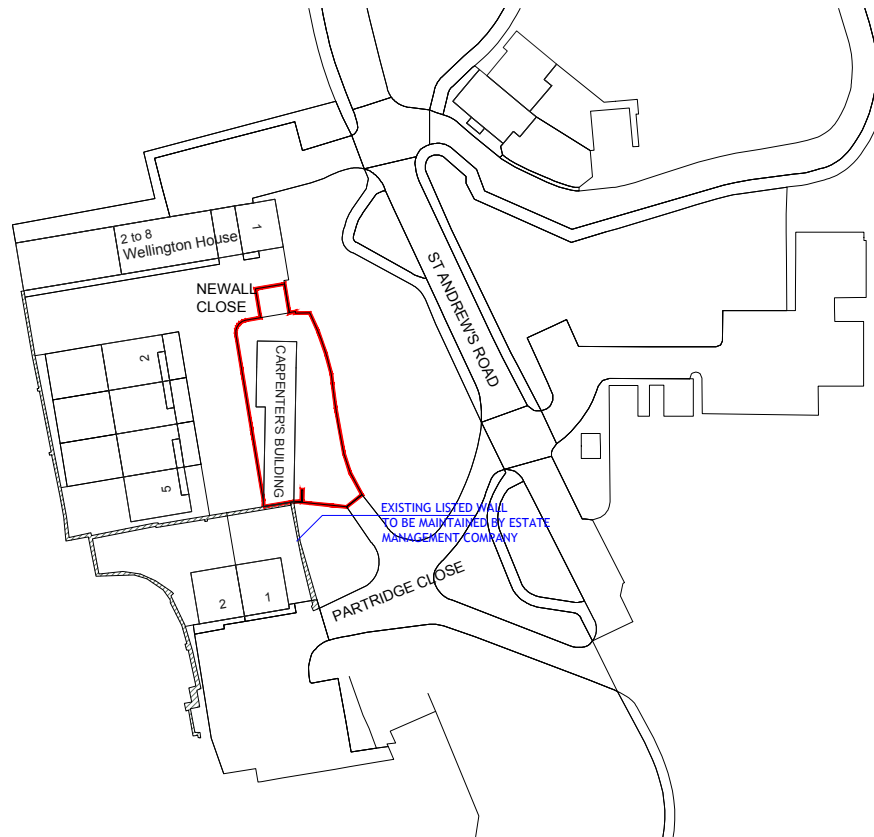

OS MAP

SCALE 1:1250

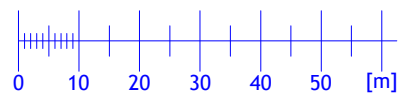

NOTES

THIS DRAWING IS THE SUBJECT OF COPYRIGHT AND DESIGN RIGHTS AND SHALL NOT BE REPRODUCED, LOANED, COPIED OR SUBMITTED TO ANY OTHER PARTY WITHOUT CONSENT.

NO. DR. INFO
DATE

REVISION

PROJECT

CARPENTERS COTTAGE,
ST ANDREWS PARK,
UXBRIDGE

CLIENT

DRAWING TITLE

OS MAP

SCALE	1:1250
SIZE	A4
JOB NO.	202039
STAGE	PLANNING
DWG NO.	202039.P.001
REVISION	0
DATE	19 AUG 2020
DRAWN	MB
CHECKED	MB