


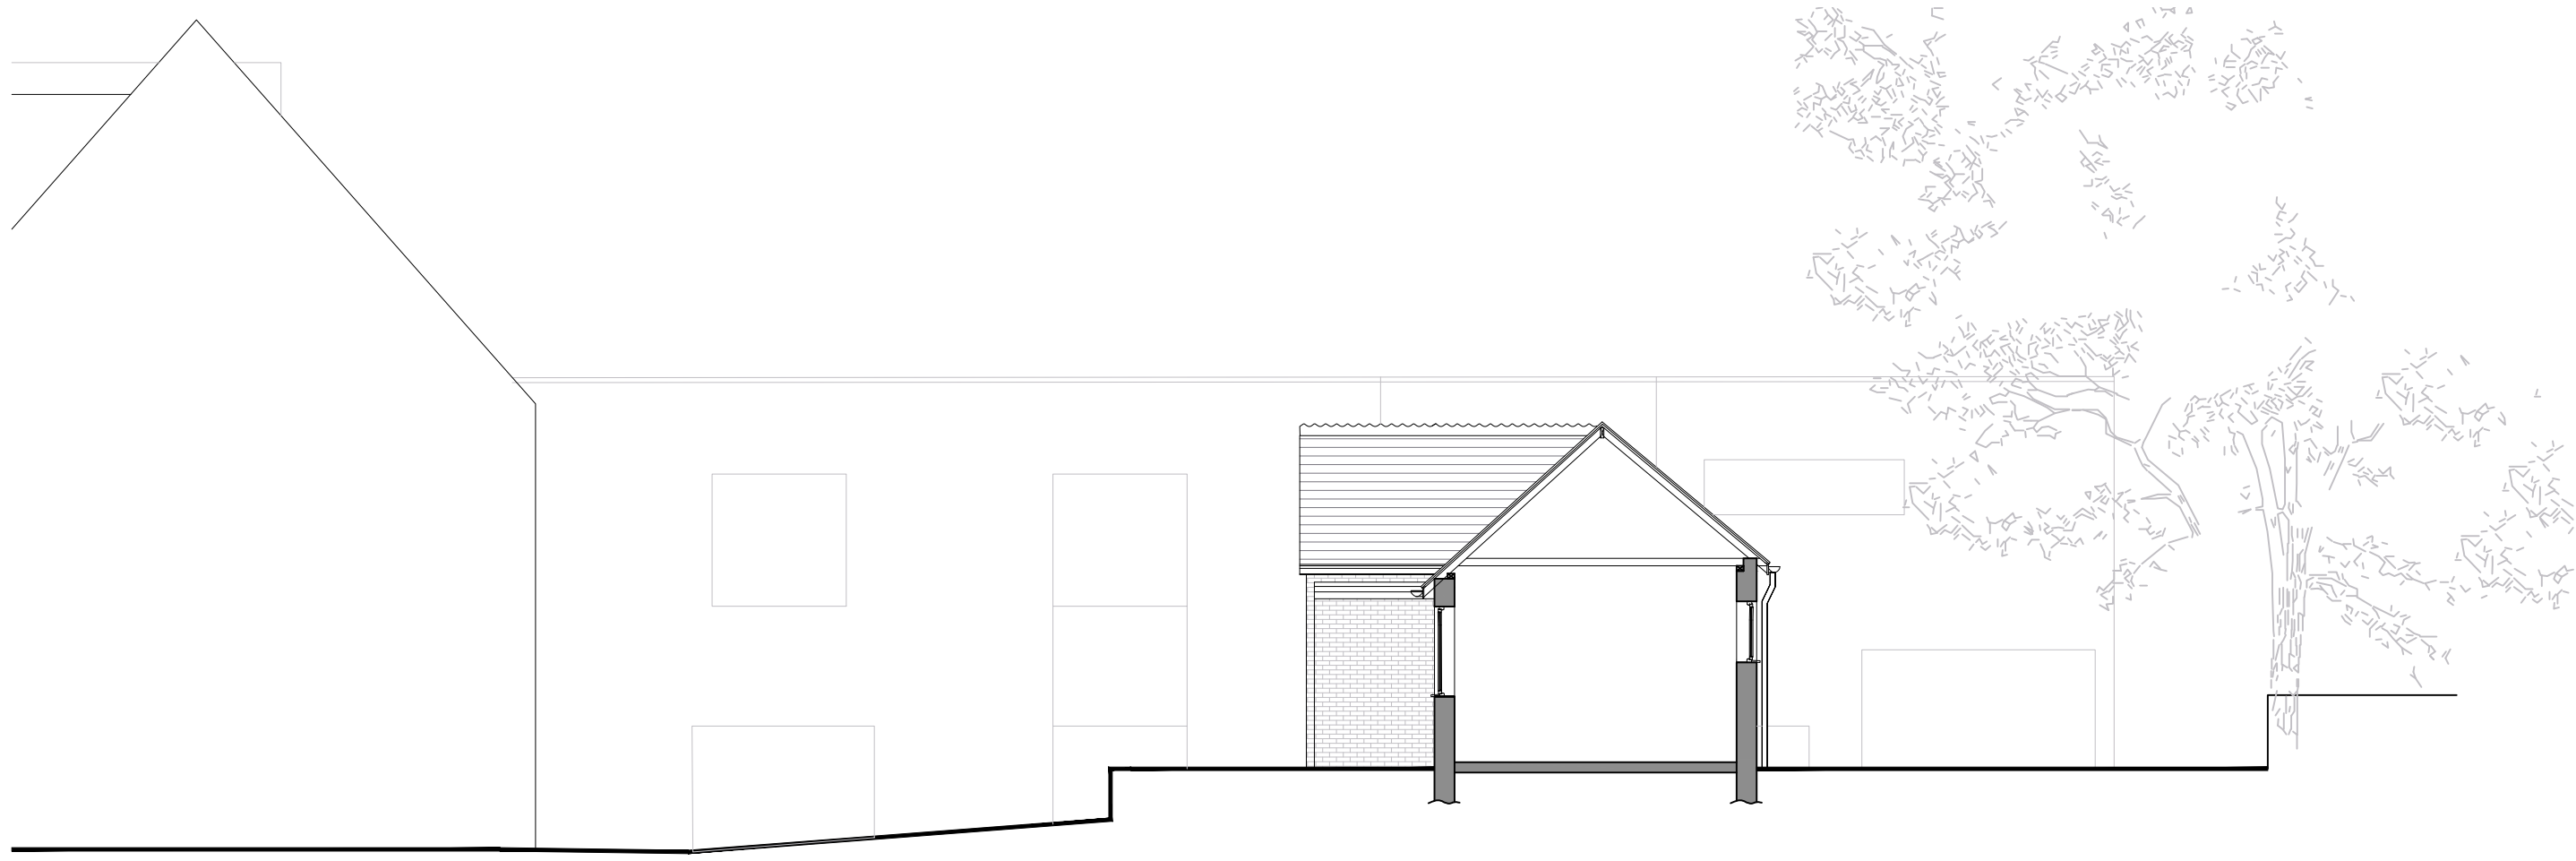
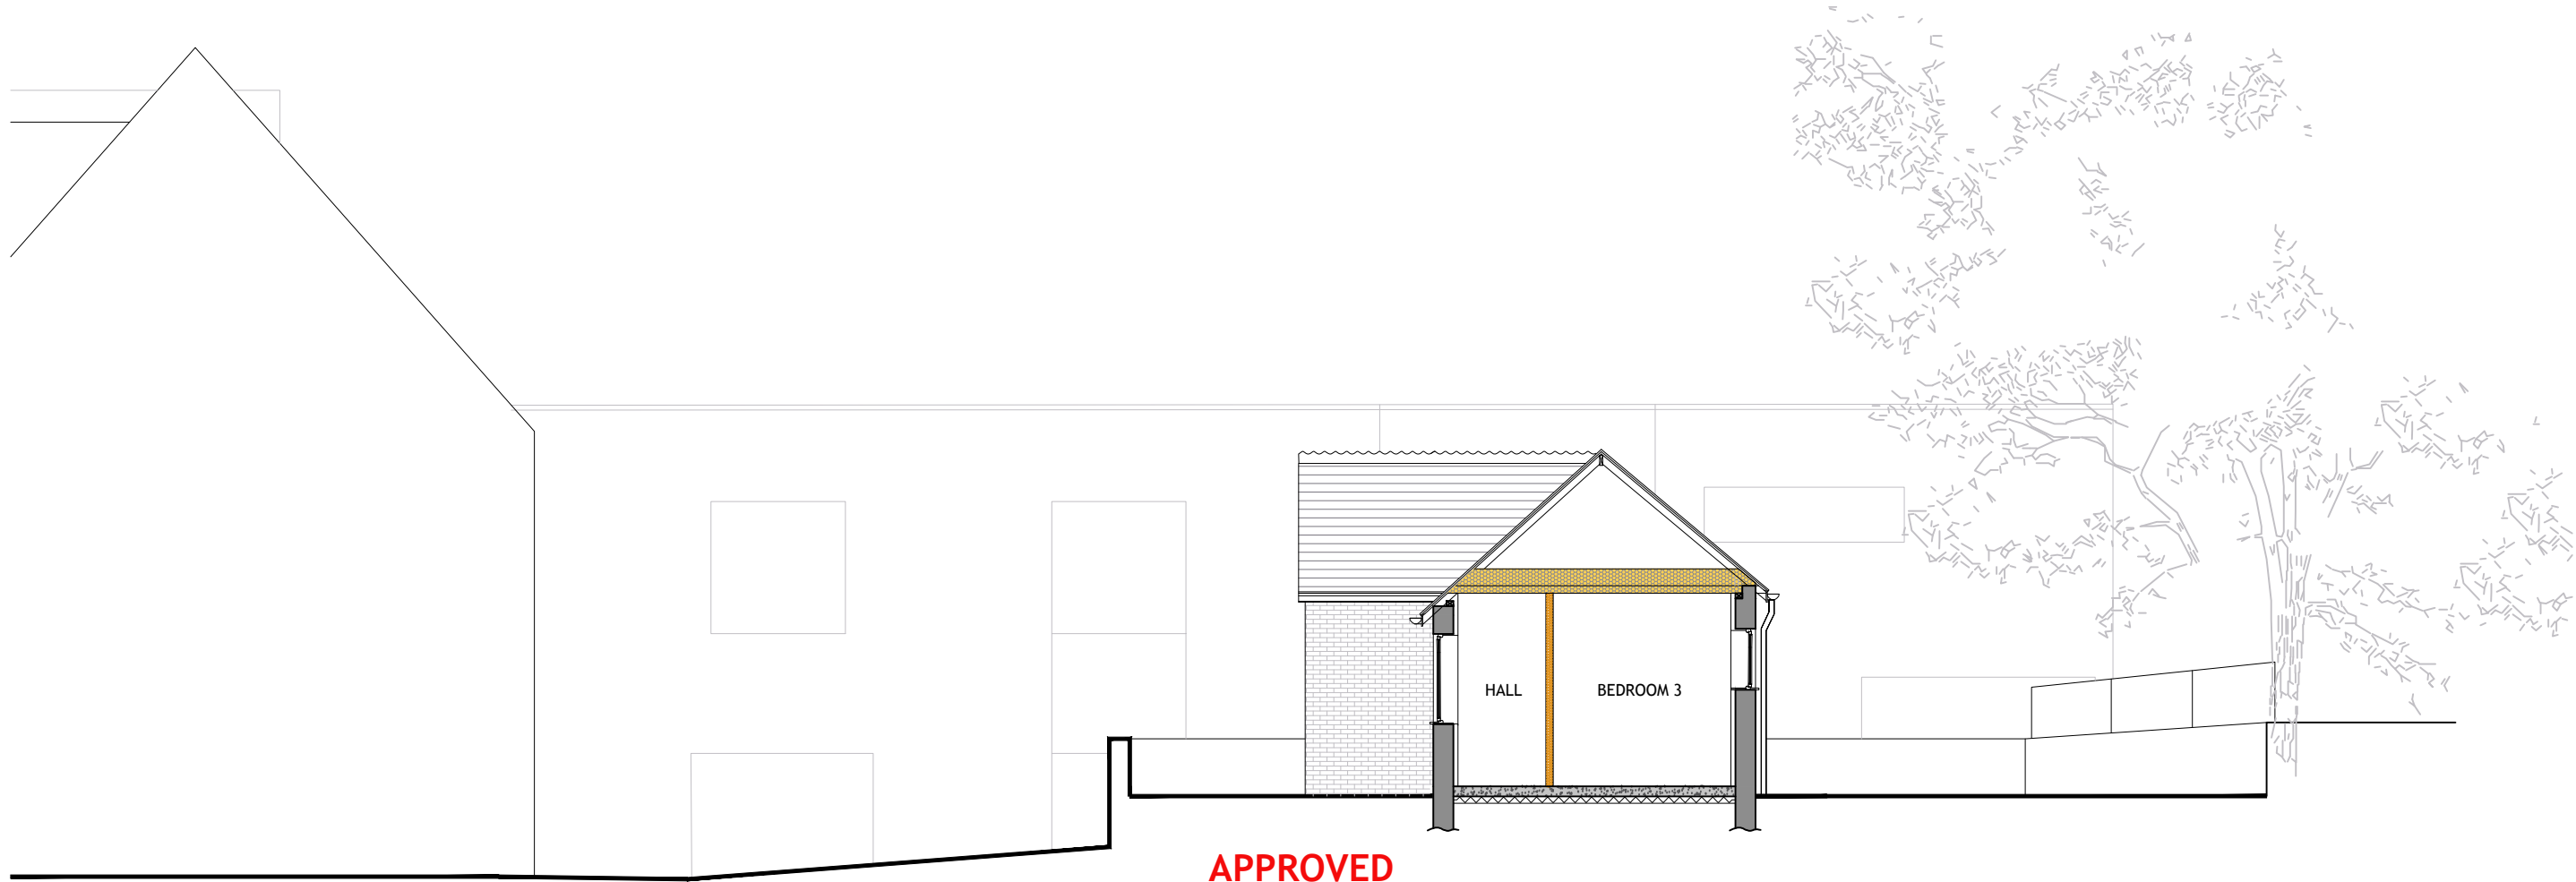


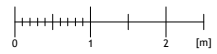


EXISTING
STREET SCENE - SECTION A-A
SCALE 1:100

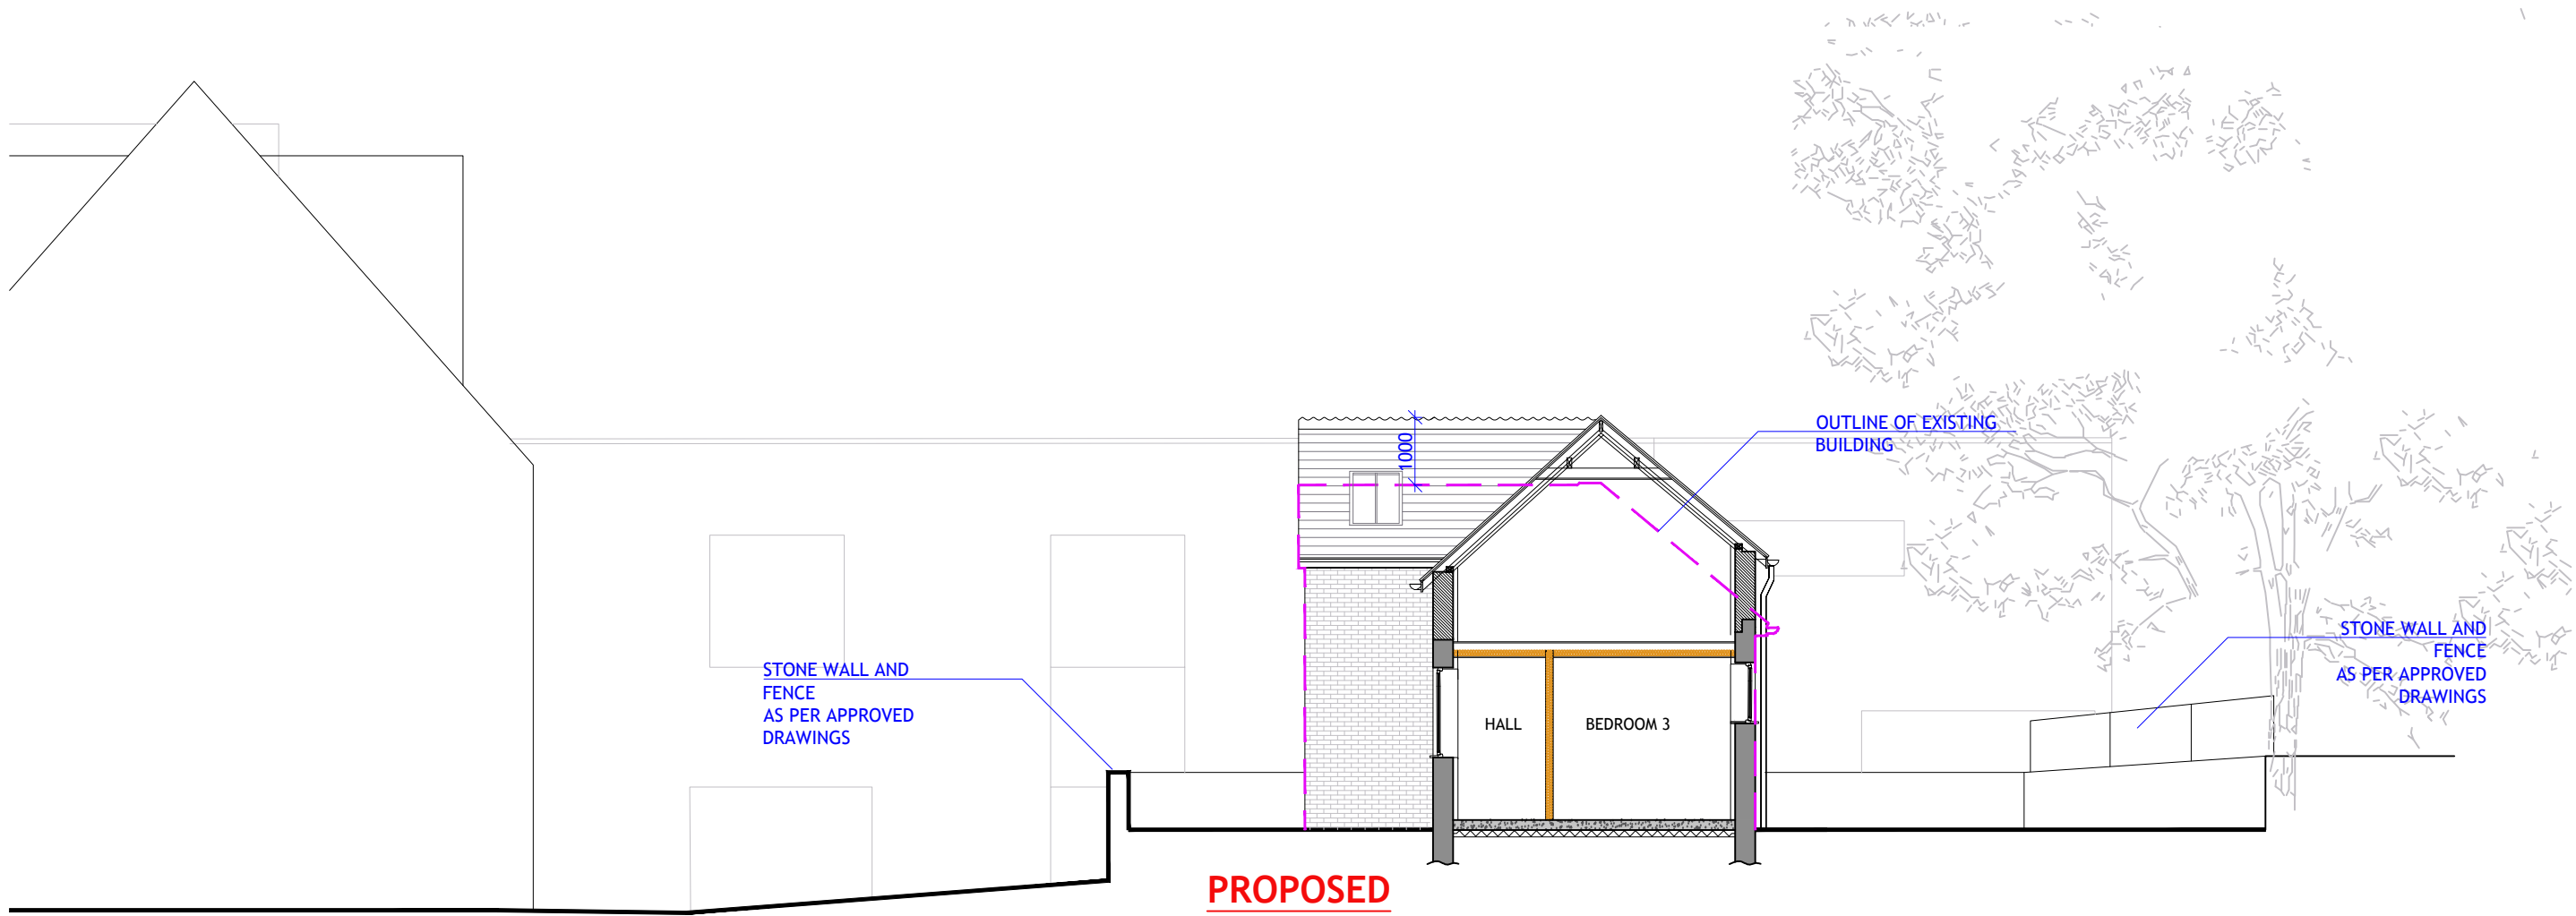

APPROVED
(APP. REF. NO:
585/APP/2020/836
STREET SCENE - SIDE A-A
SCALE 1:100

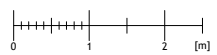

PROPOSED
STREET SCENE - SECTION A-A
SCALE 1:100

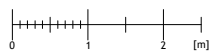

NO.	DR.	INFO
REVISION		
PROJECT		
CARPENTERS COTTAGE, ST ANDREWS PARK, UXBRIDGE		
CLIENT		
DRAWING TITLE		
EXISTING, APPROVED & PROPOSED STREET SCENES - SECTIONS A-A		
SCALE		
1:100	1:200	
SIZE		
A1	A3	
JOB NO.		
202039		
STAGE		
PLANNING		
DWG NO.		
202039.P.403		
REVISION		
0		
DATE		
12 AUG 2020		
DRAWN		
MB		
CHECKED		
MB		