


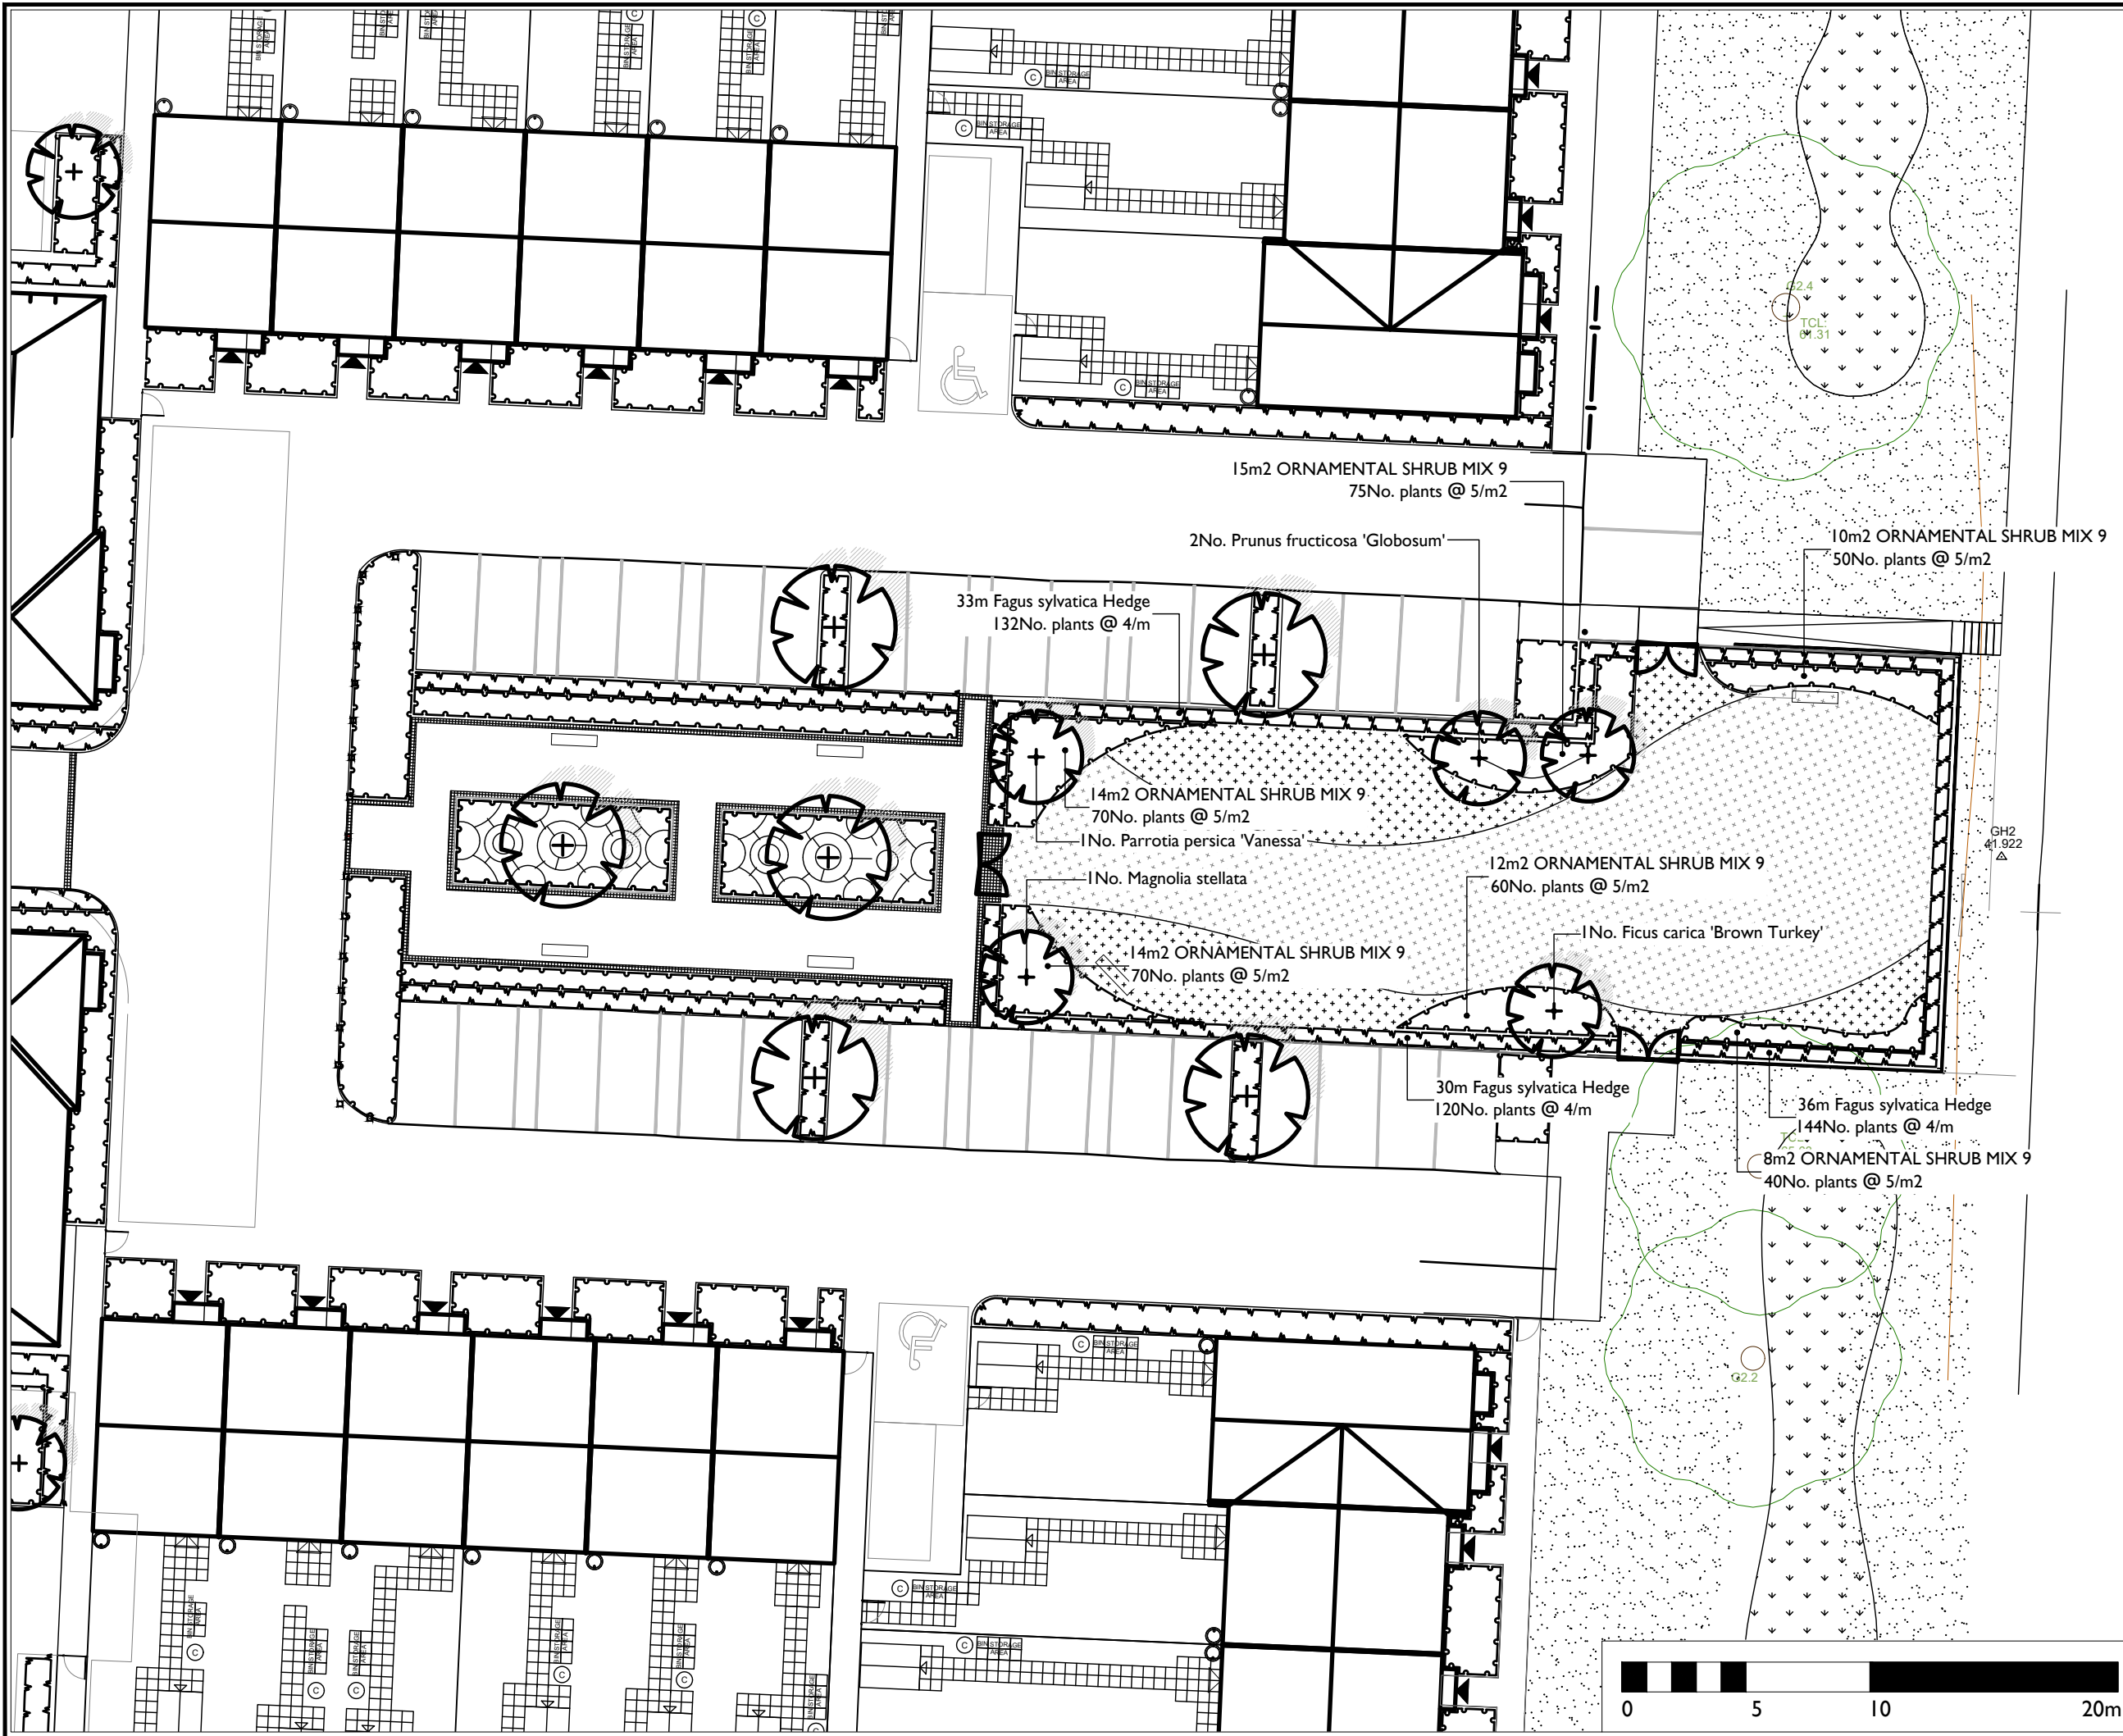

APAL FILE REFERENCE
2925-PH3CLA-01.dwg

Notes

This drawing is subject to copyright.
Do not scale from this drawing.

Based on drawing by Thrive Architects
Drawing number PERS130438SL01_L



LEGEND

Application Boundary - To be Confirmed

Soft Landscape

- Existing Tree to be retained
- Proposed tree
- Proposed ornamental hedge planting
- Proposed shrub and herbaceous planting
- Proposed amenity grass
- Proposed areas of long meadow grass and wildflowers

NOTES:

Refer to 2925-PH3CPP-02 for Plant Schedule and Horticultural Notes and
Insert 1- Hillingdon Road Tree Updates replacing 1no Quercus coccinea and 1no Quercus rubra with Fagus sylvatica

C3	Updated following Client comments	02/02/21	BI	JH
C2	updated bench locations and Hillingdon Road Tree updates	16/11/20	BI	JH
Rev	Description	Date	Drawn	Checked

Drawing Status
CONSTRUCTION

Allen Pyke
The Factory, 2 Acre Road,
Kingston upon Thames, Surrey KT2 6EF
T 020 8549 3434
www.allenpyke.co.uk
KINGSTON UPON THAMES • CAMBRIDGE
A registered practice of the Landscape Institute

Client VSM Estates (Uxbridge) Ltd	Scale 1:250@A3
Project St Andrews Park, Uxbridge Phase 3C	By/Chk BI/JH
Drawing Title Detailed Planting Plan Sheet 1 of 2	Date 07/10/20
Drawing Number 2925-PH3CPP-01	Revision C3